


SIDE ELEVATION

FRONT ELEVATION

SIDE ELEVATION

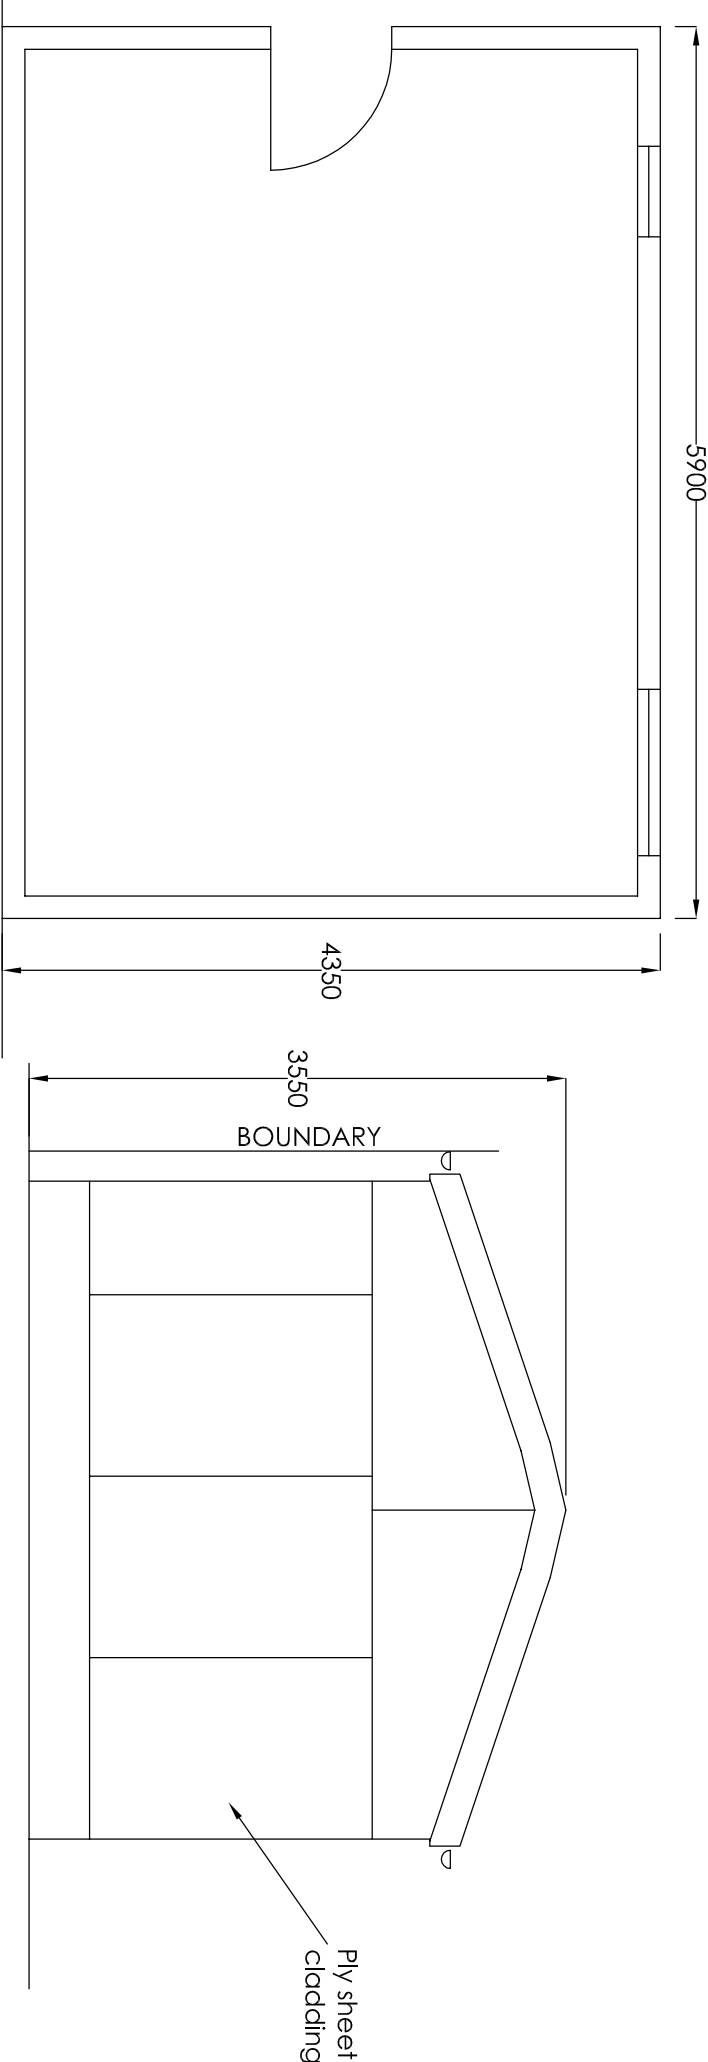

BOUNDARY

FLOOR PLAN

REAR ELEVATION

Project			Mr J SINGH 67 VALLEY DRIVE GRAVESEND KENT DA1 2 5RR		
			Garden Annexe with Disabled Shower Room and Demolish Existing Outbuilding		
Drawing Title					
Existing Outbuilding Plans			Rev	Description	Date
			HC	Mar 24	1:50
			67VD/A3/O4		

H Channa

Picaroons Maidstone Road Platt Kent TN15 8LB
Tel: 07828277909 E-mail: hbechanna@tiscali.co.uk