



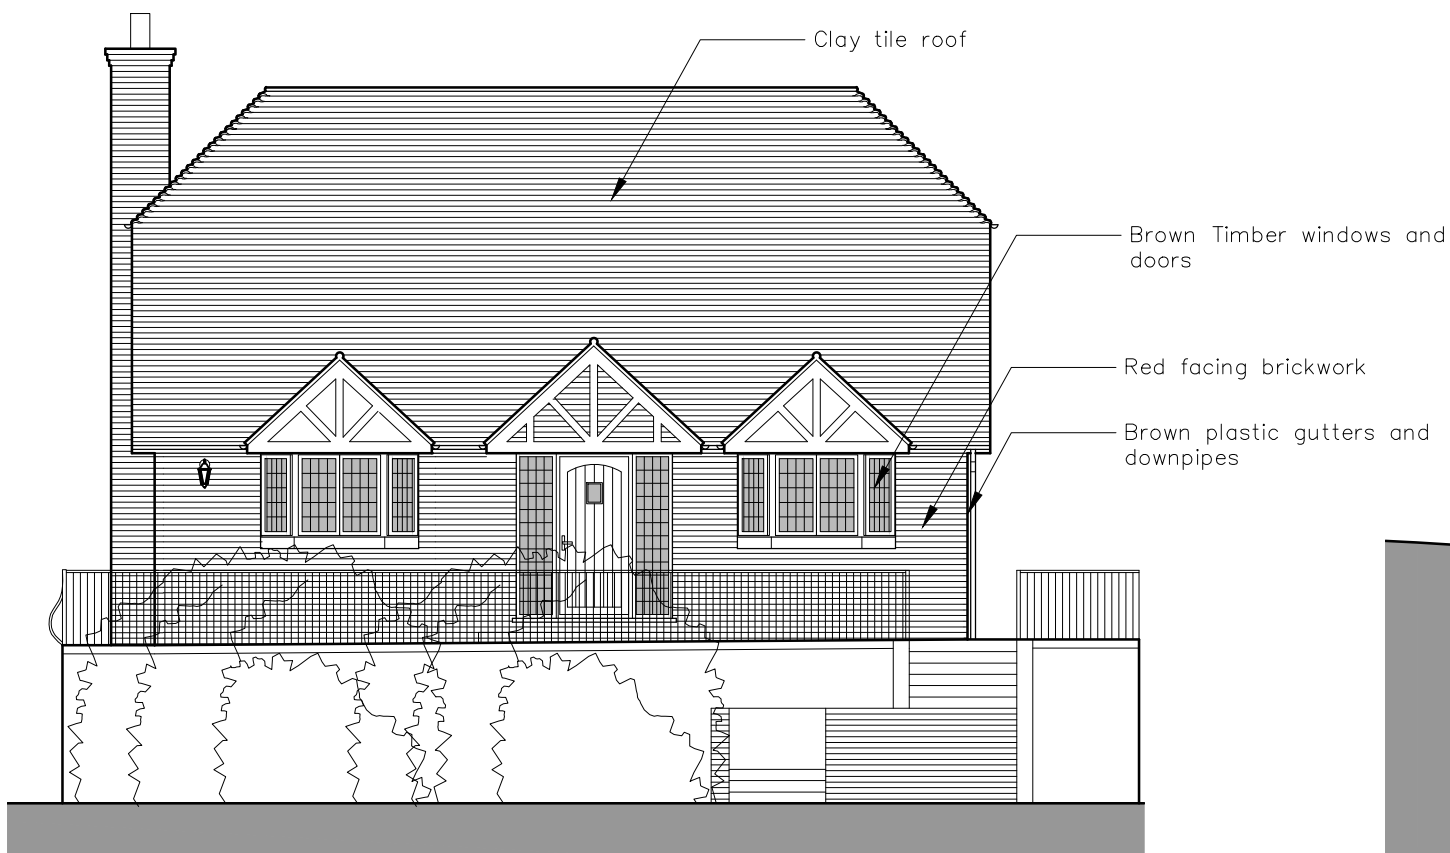


Existing Front (North-West) Elevation
1:100

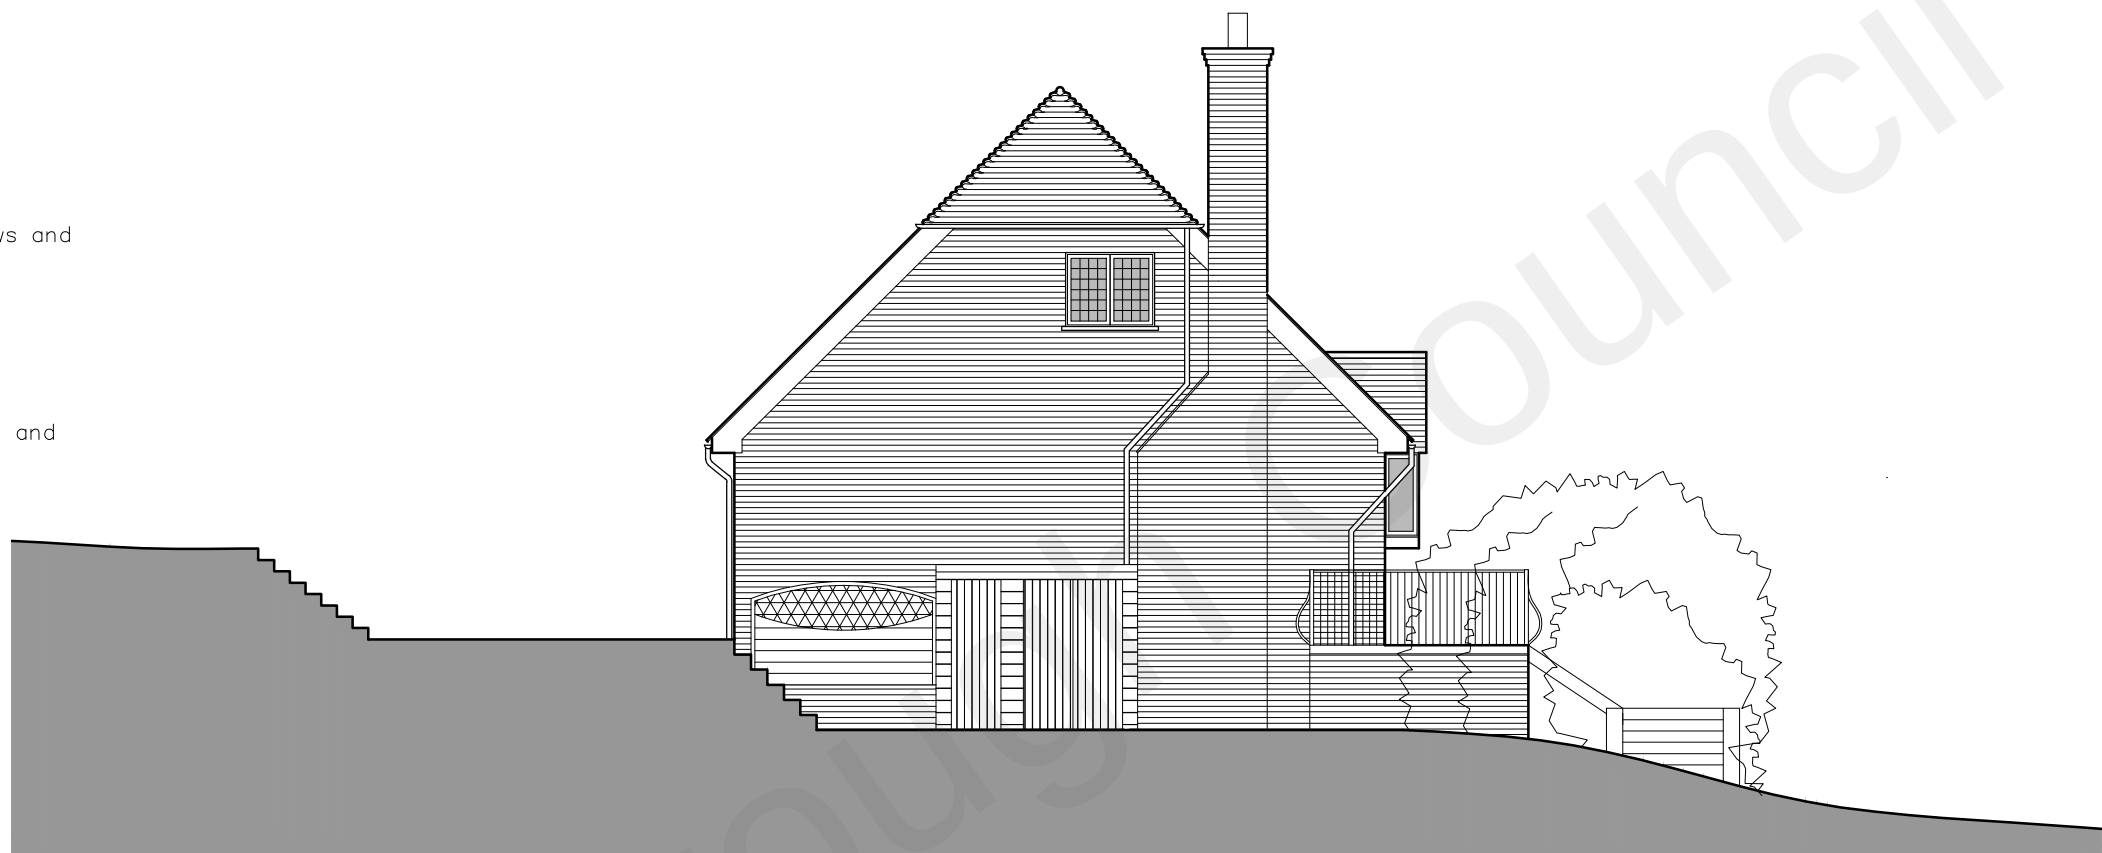

Existing Side (North-East) Elevation
1:100



Existing Rear (South-East) Elevation
1:100

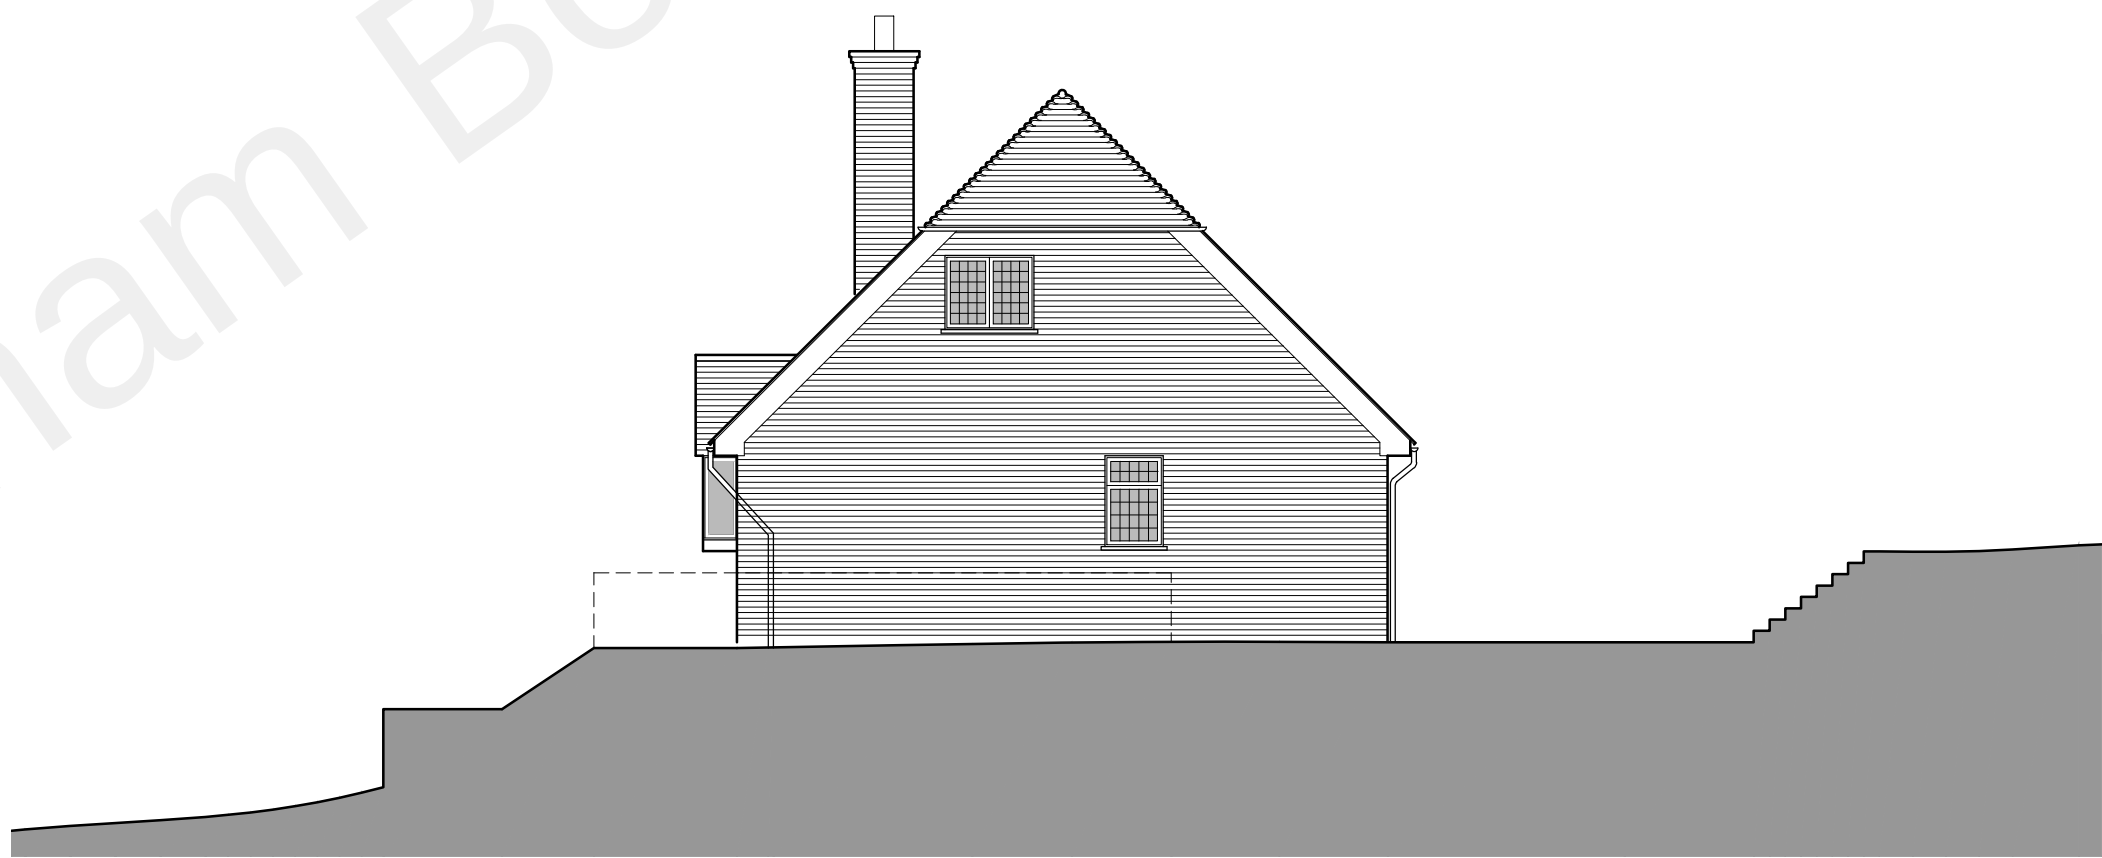

Existing Side (South-West) Elevation
1:100

GSP
2 The Parade, Ash Road, Hartle
Longfield, Kent DA3 8B
Tel: 01474 70370
www.grahamsimpkinplanning.co.uk
Graham Simpkin Planning Email: webmail@grahamsimpkinplanning.co.uk

Project Title Shelly, Meadow Lane, Culverstone, DA13 0UN		Job No 3402
Drawing Title Existing Elevations	Drawing No 04	Revision —
Date 02.09.2021	Drawn by MS	Checked by JB

Scale 1:100 @ A2	Note
---------------------	------

