
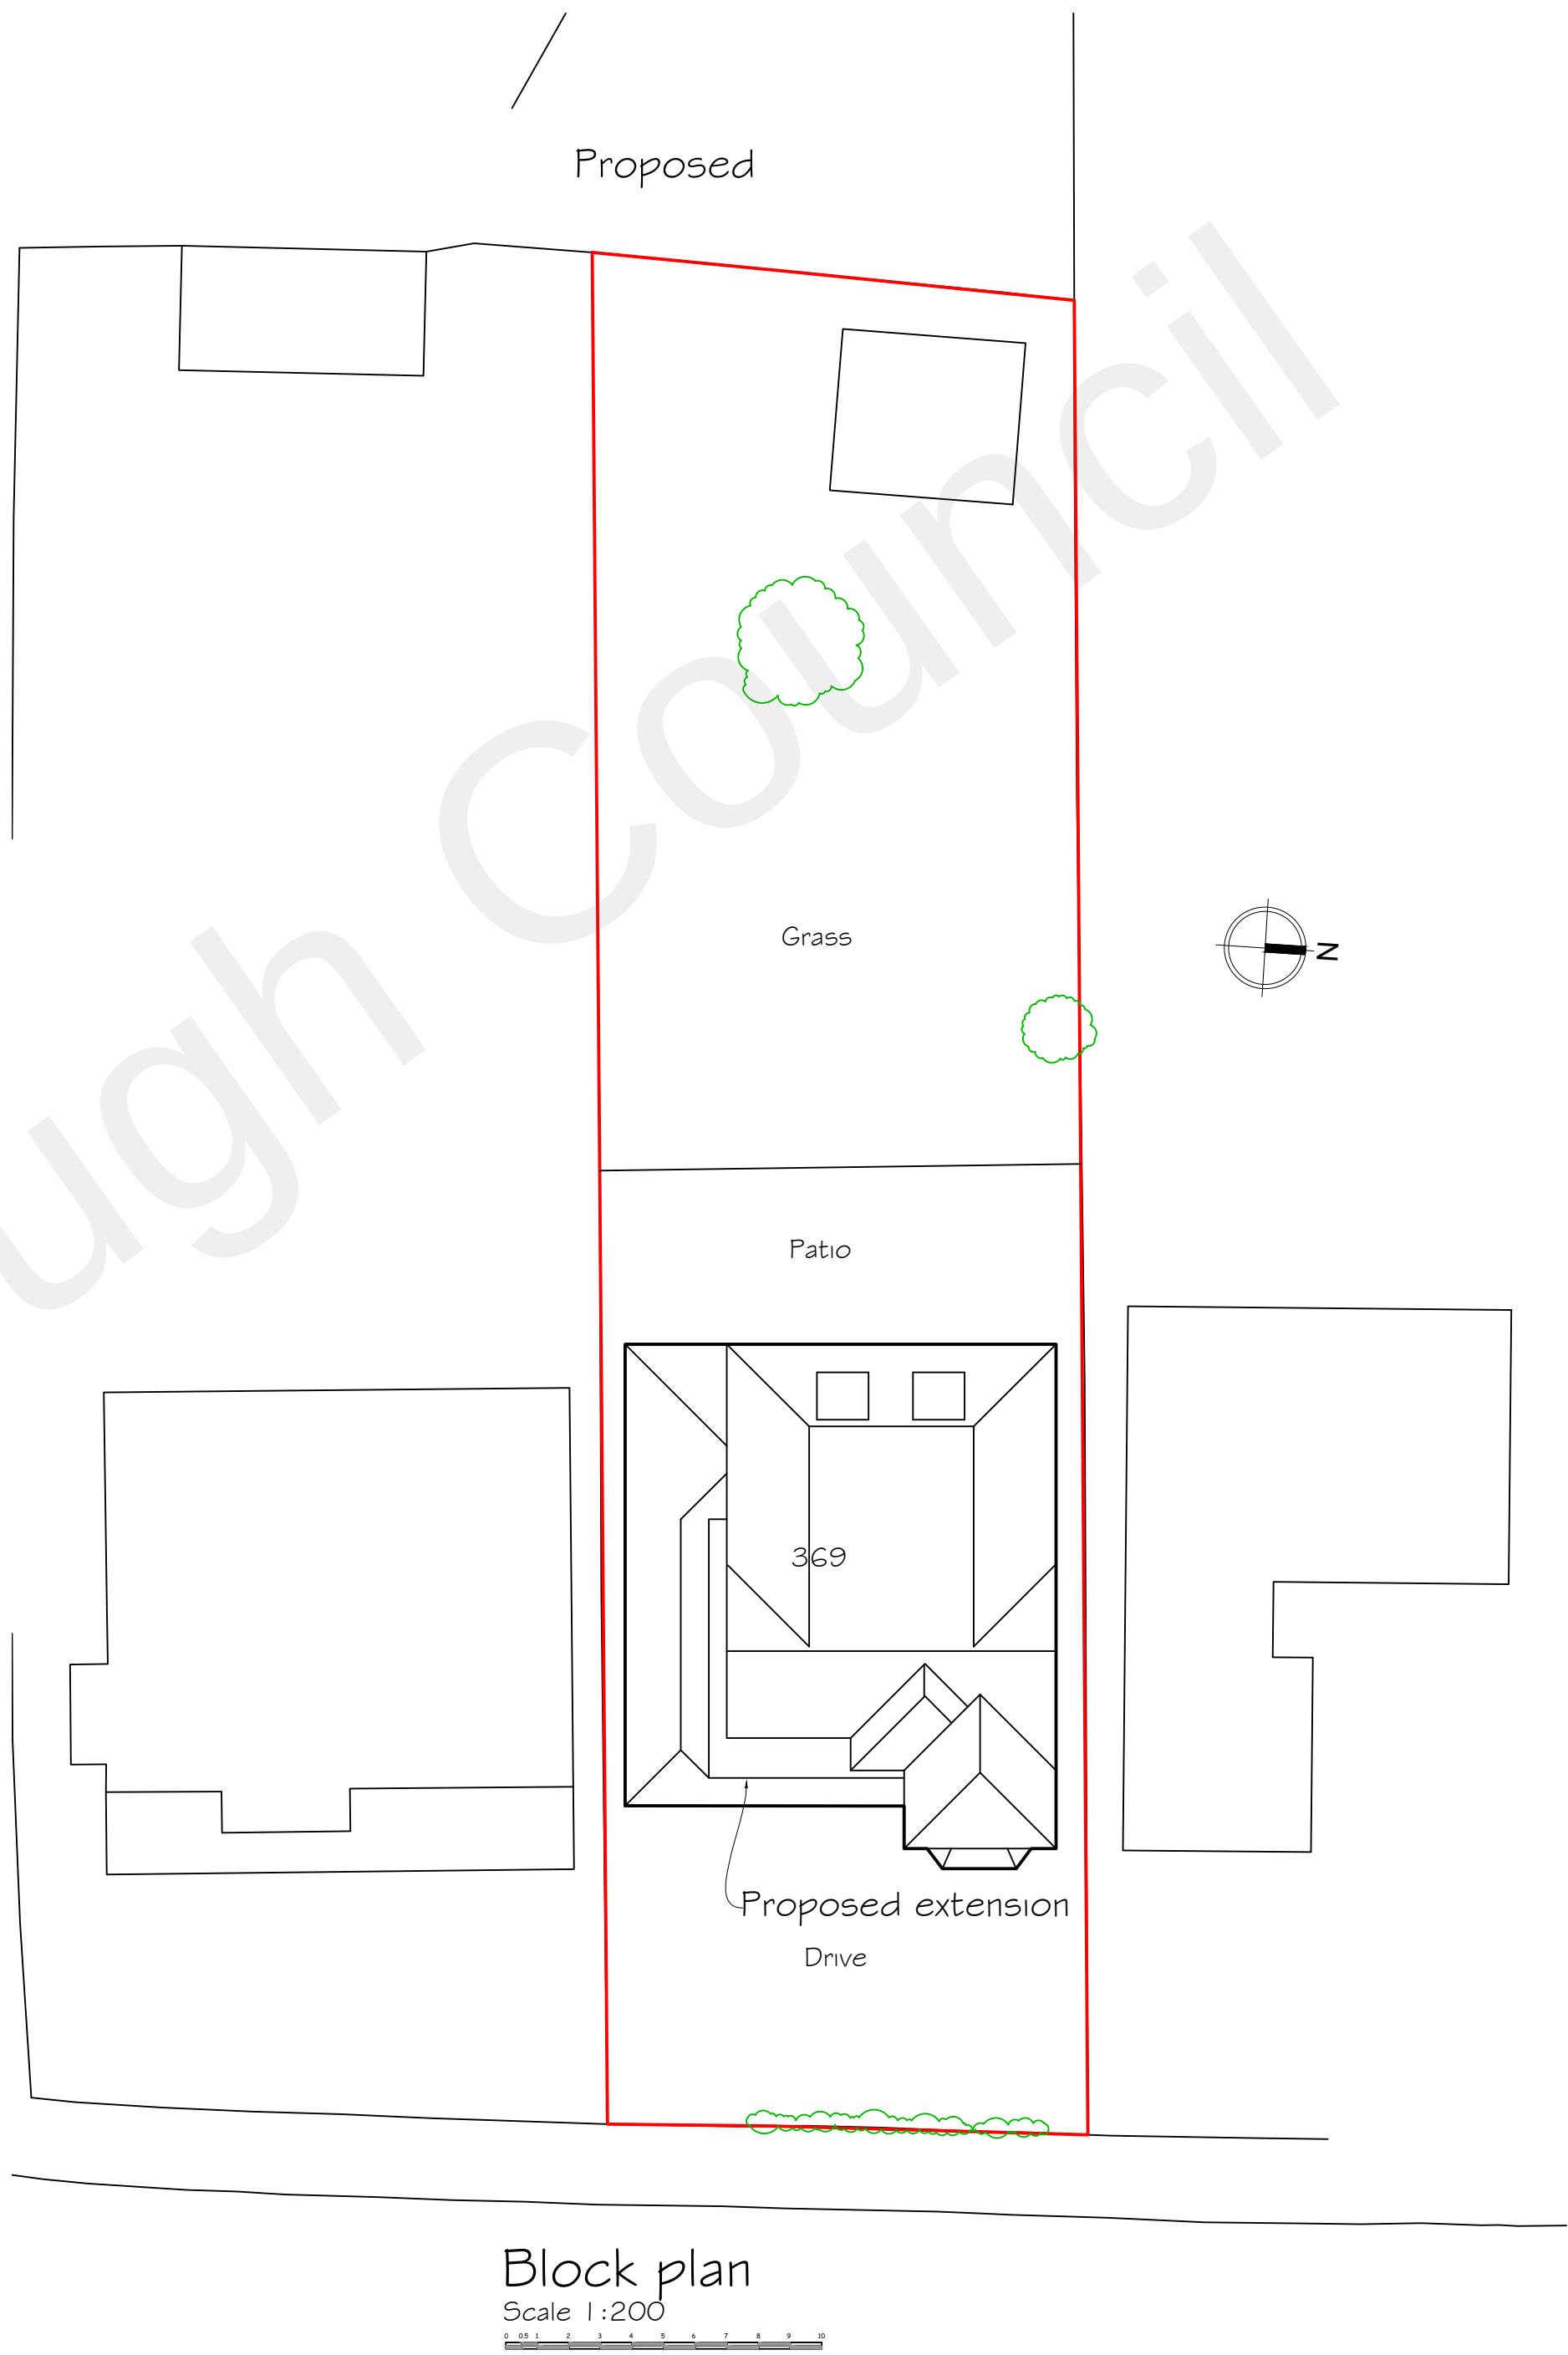


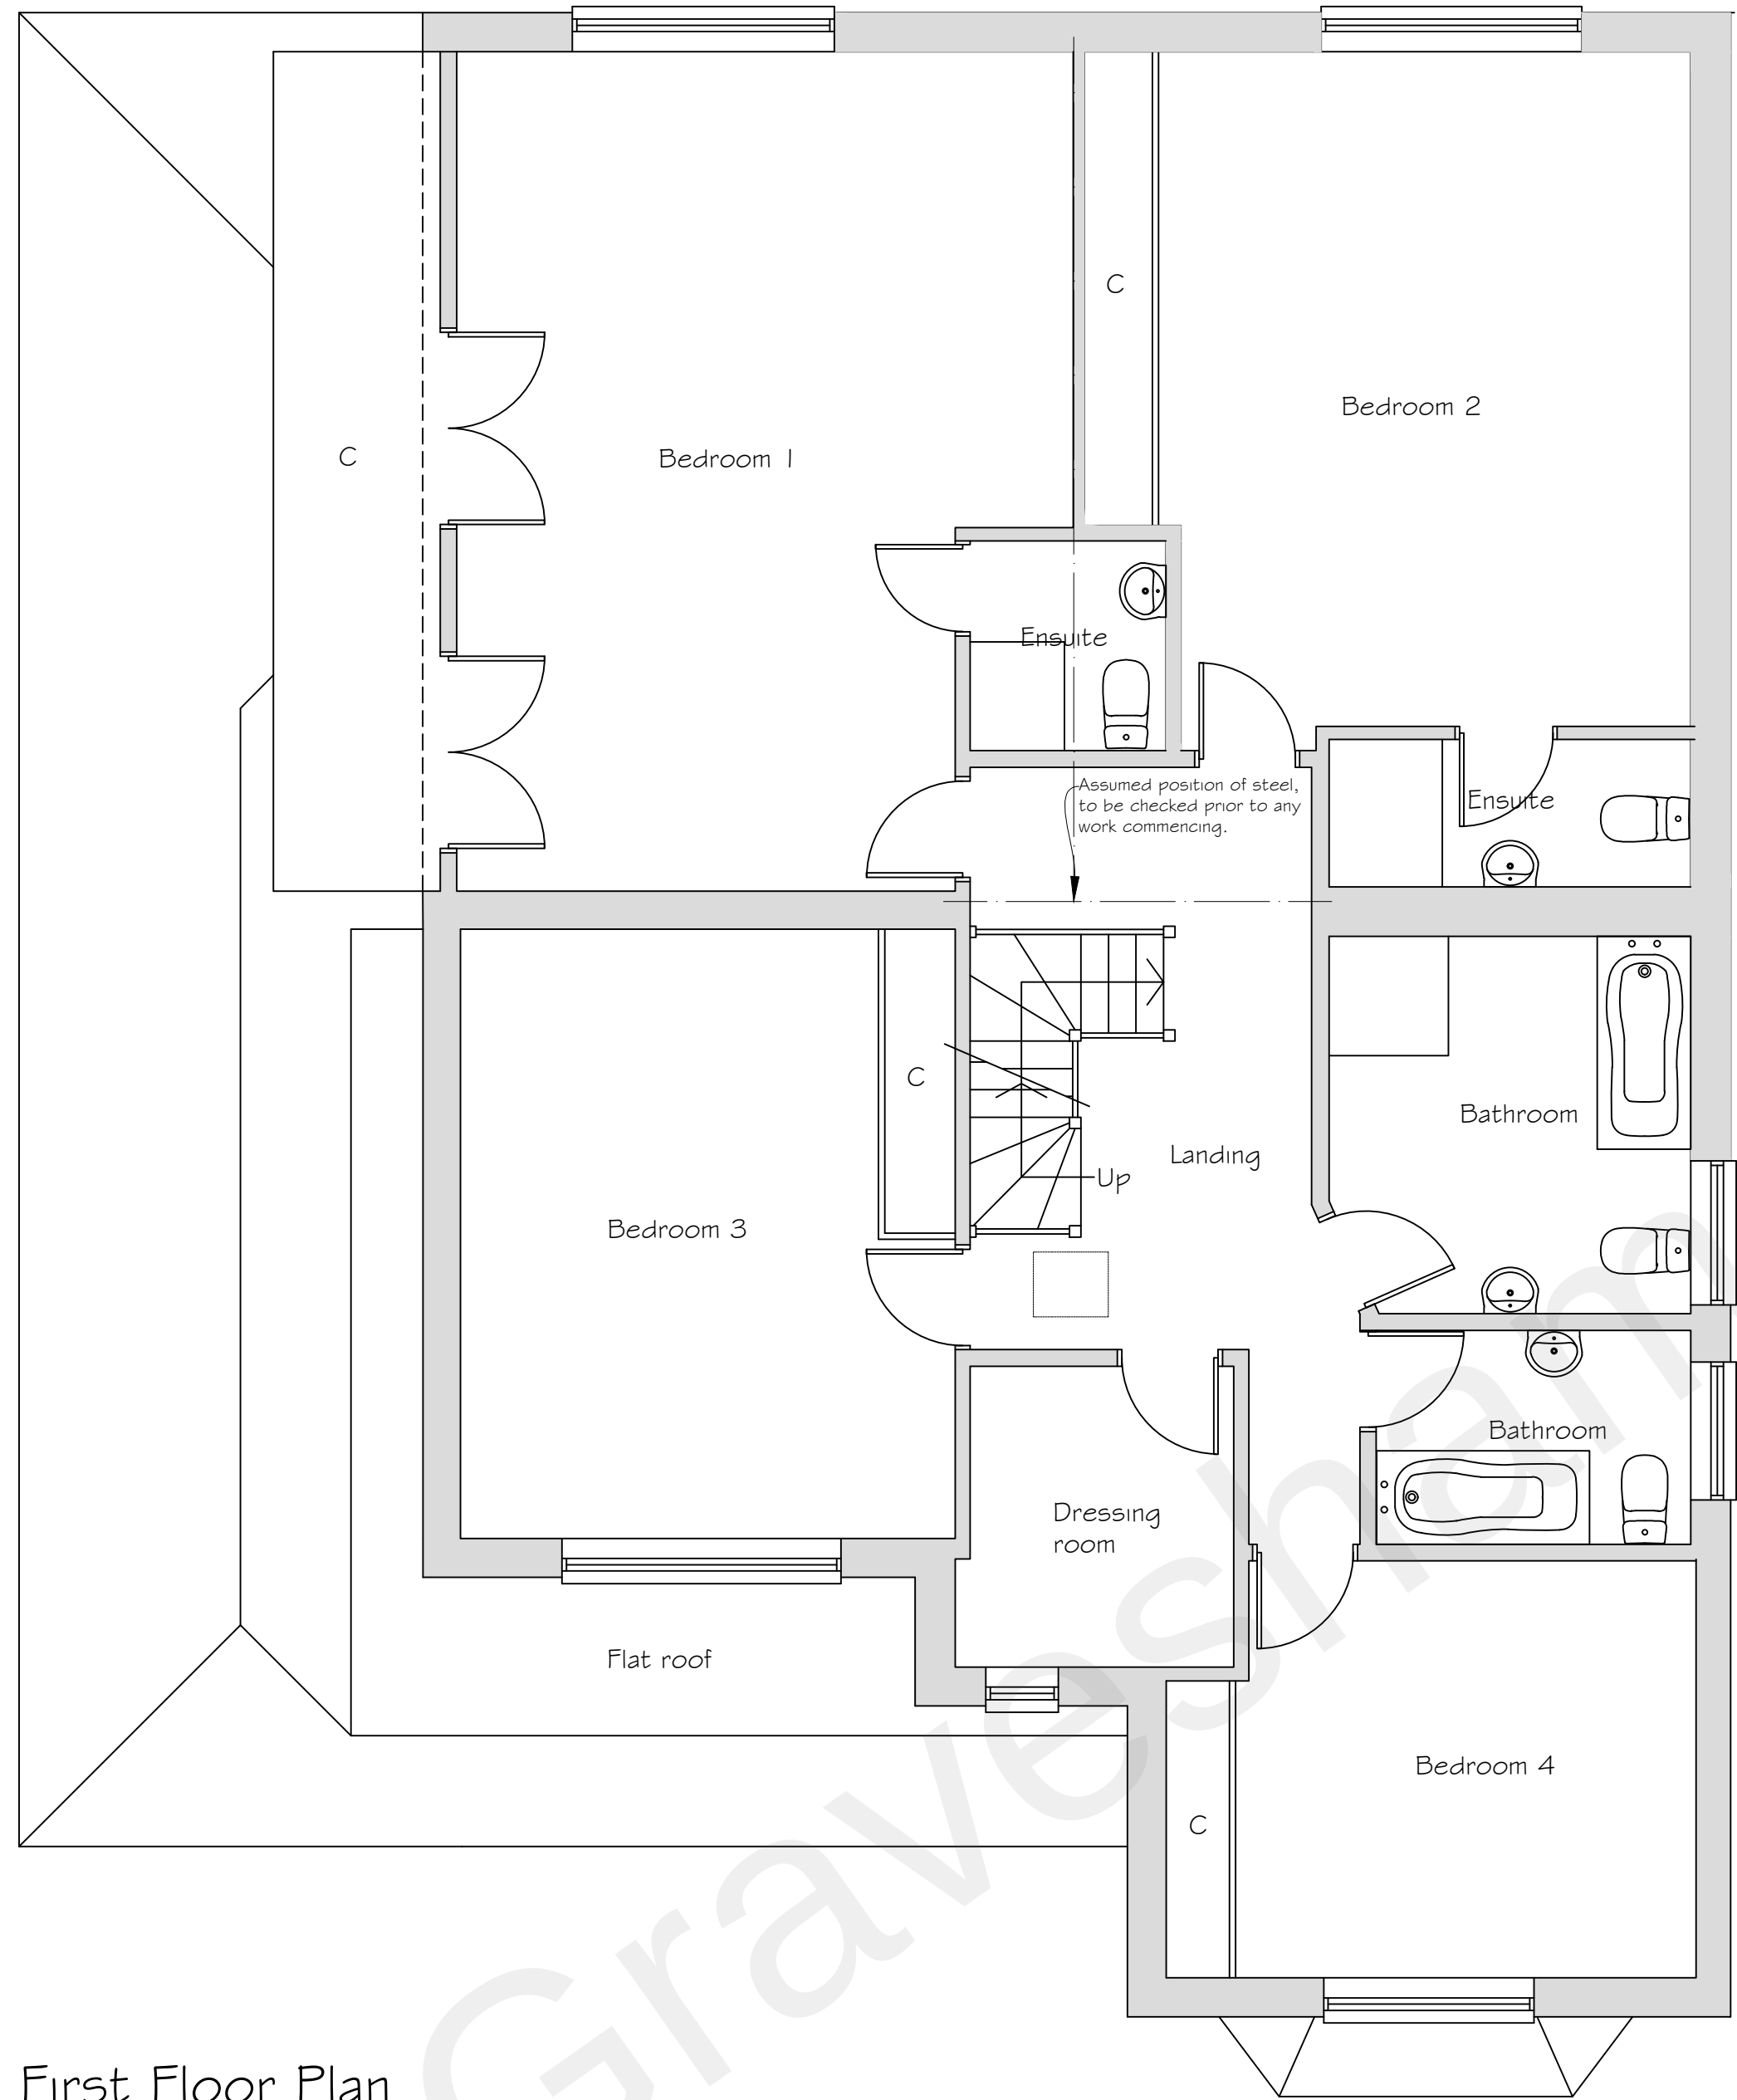

Synergy

Planning & Property Consultants Ltd
Suite 6 Laser Quay
Marine City Centre
Rochester
Kent ME2 4HU

Client
Mr A Rai

Address
369 Singlewell Road Gravesend

Drawing title
Proposed first floor & block plan

Scale
1:50/1:200

Date
9 March 2022

Drawn by

Drawing No
22/365/04