




Ordnance Survey, (c) Crown Copyright 2021. All rights reserved. Licence number 100022432

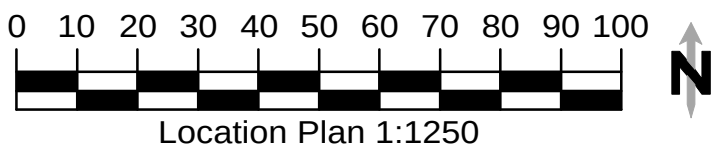


NOTES-The proposal is to change the use of the field from a horse enclosure to an enclosed dog walking/exercise and training field. There will be no alterations to the current fencing and the existing carpark will be used by the dog owners.
The existing storage barn on the site will stay as a storage barn for tractors etc. with no alterations. This barn is not part of the application.





Photograph of site




Boundary of site.

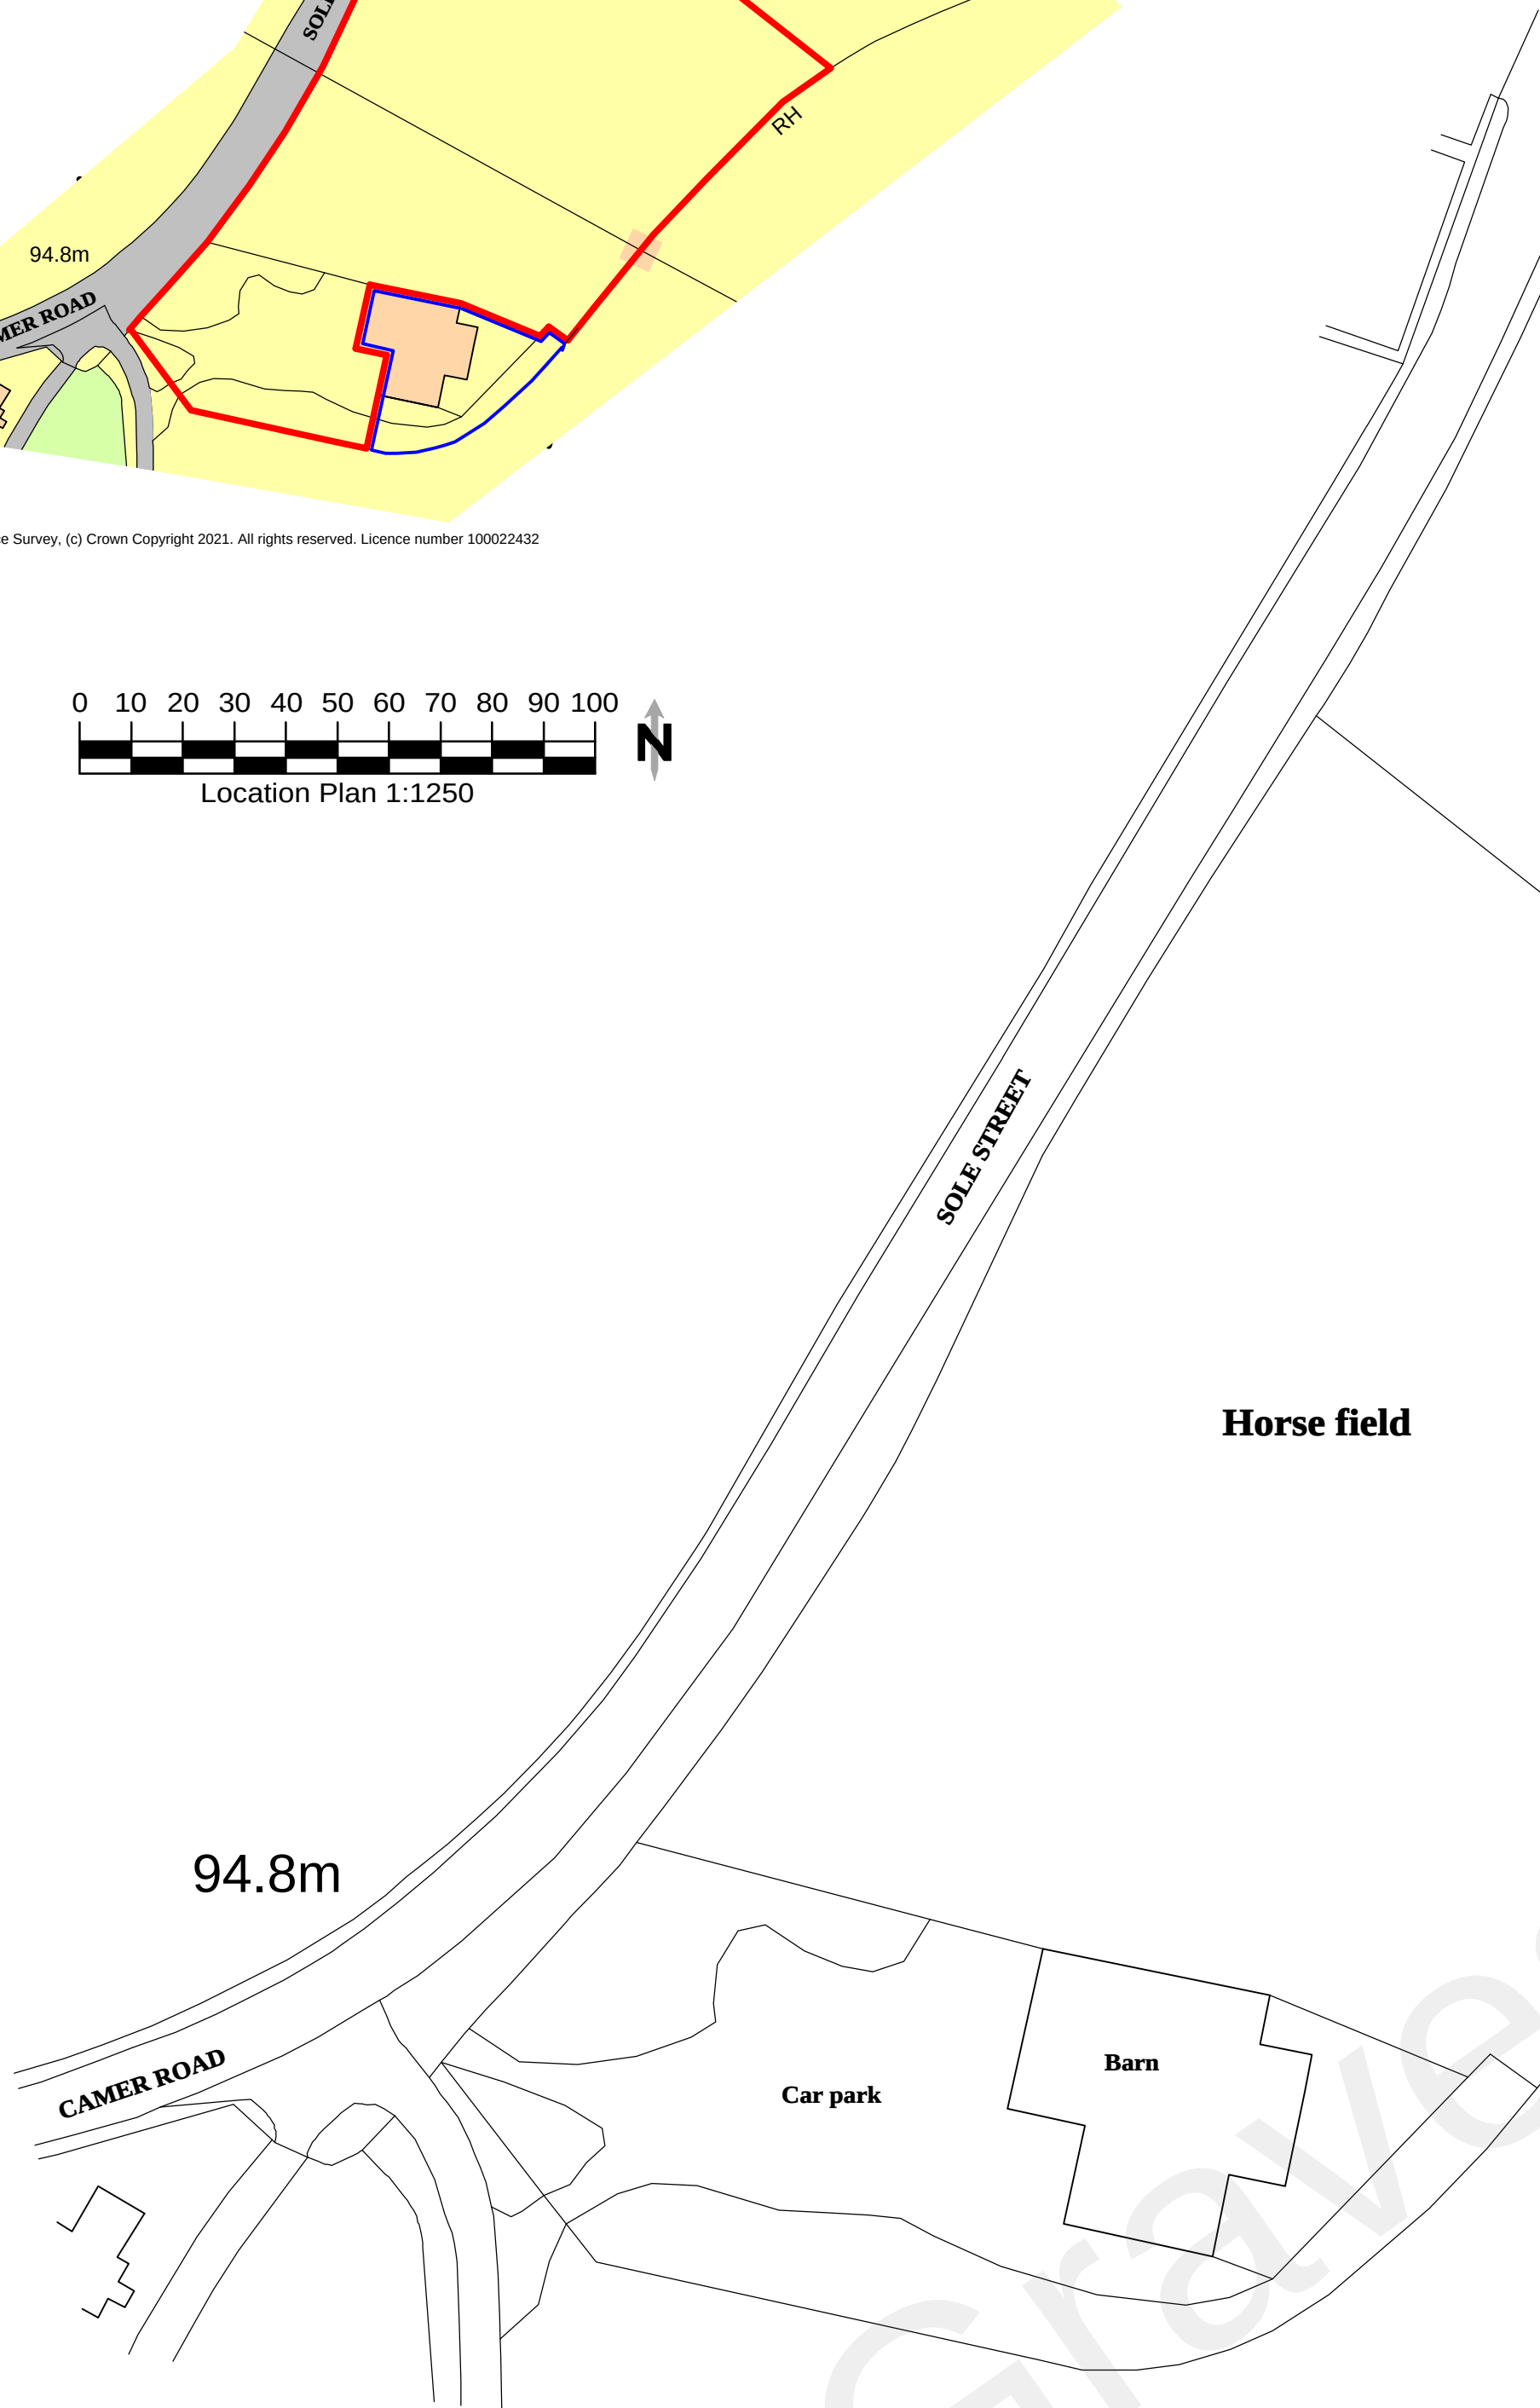

Existing Plan

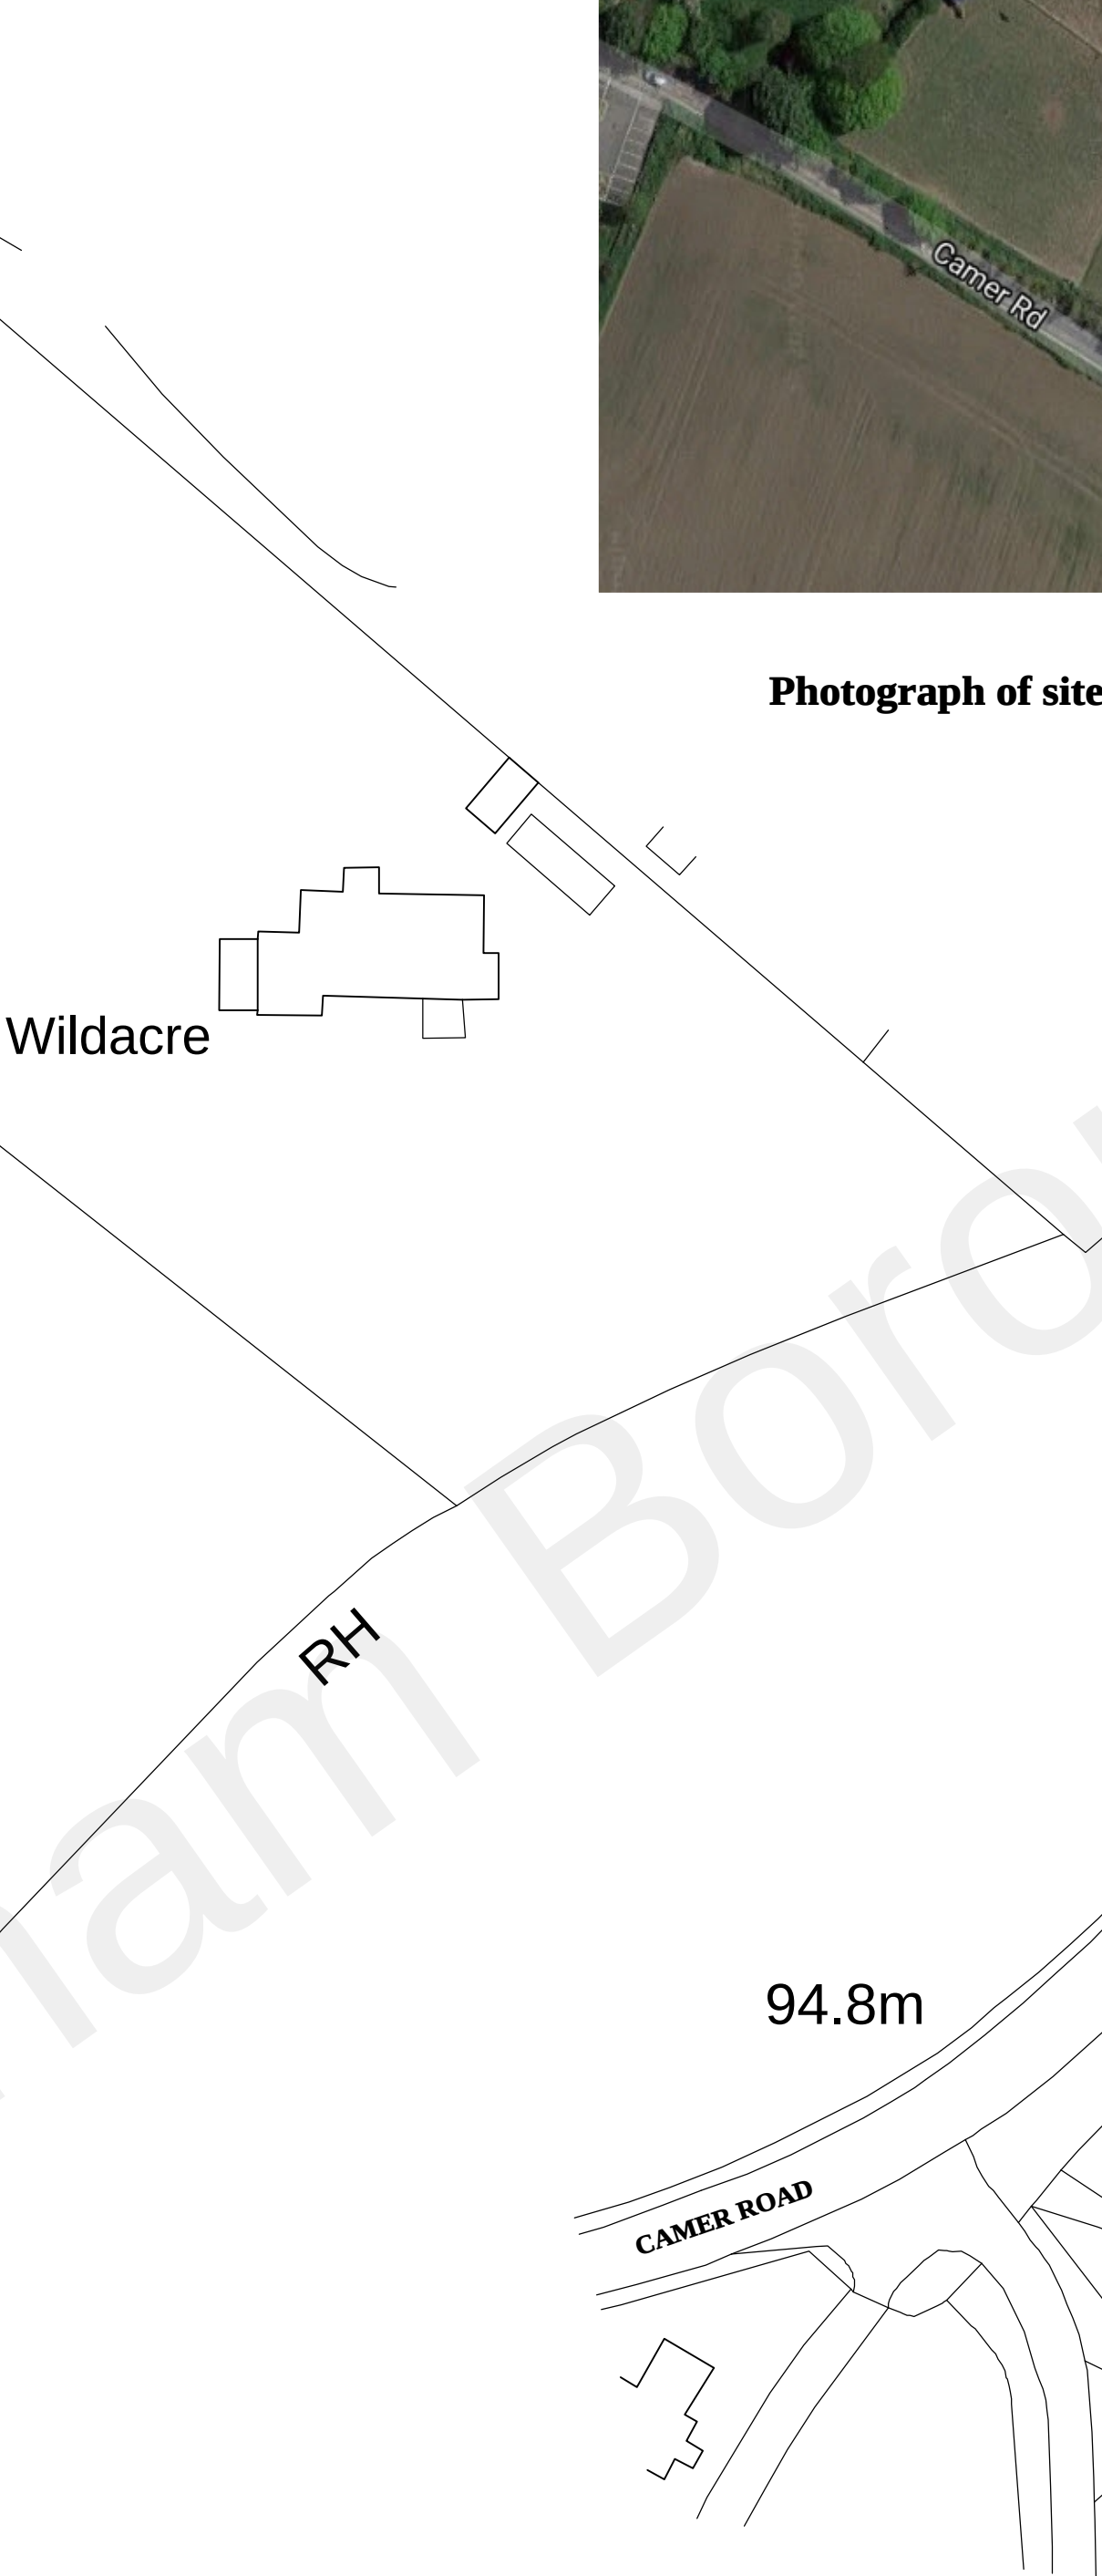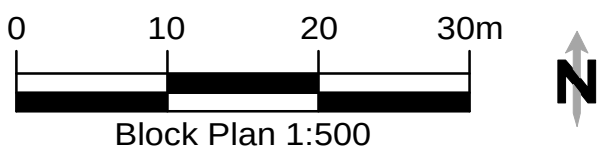

Proposed Plan
No Changes

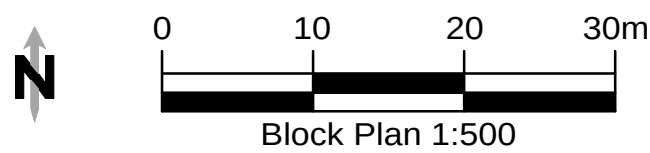

CHANGE OF USE FROM HORSE ENCLOSURE TO A DOG WALKING/EXERCISE AND TRAINING FIELD AT: LAND ADJOINING WILDACRE, CAMER ROAD, MEOPHAM, GRAVESEND,

E.K.Drawing Service Ltd.

23 Swinburne Avenue, Broadstairs, Kent, CT10 2DP
Telephone/Fax 01843 860312
E-mail ekds.ltd@btconnect.com

DATE	21-12-21	DRAWING NUMBER
SCALE	1:1250, 1:500	BDG 962
DRAWN BY	J.A.Lowden	PAPER SIZE A1

DO NOT SCALE DRAWING, WRITTEN OR SITE DIMENSIONS ONLY

AMENDMENTS	A	B	C	D	E
------------	---	---	---	---	---