


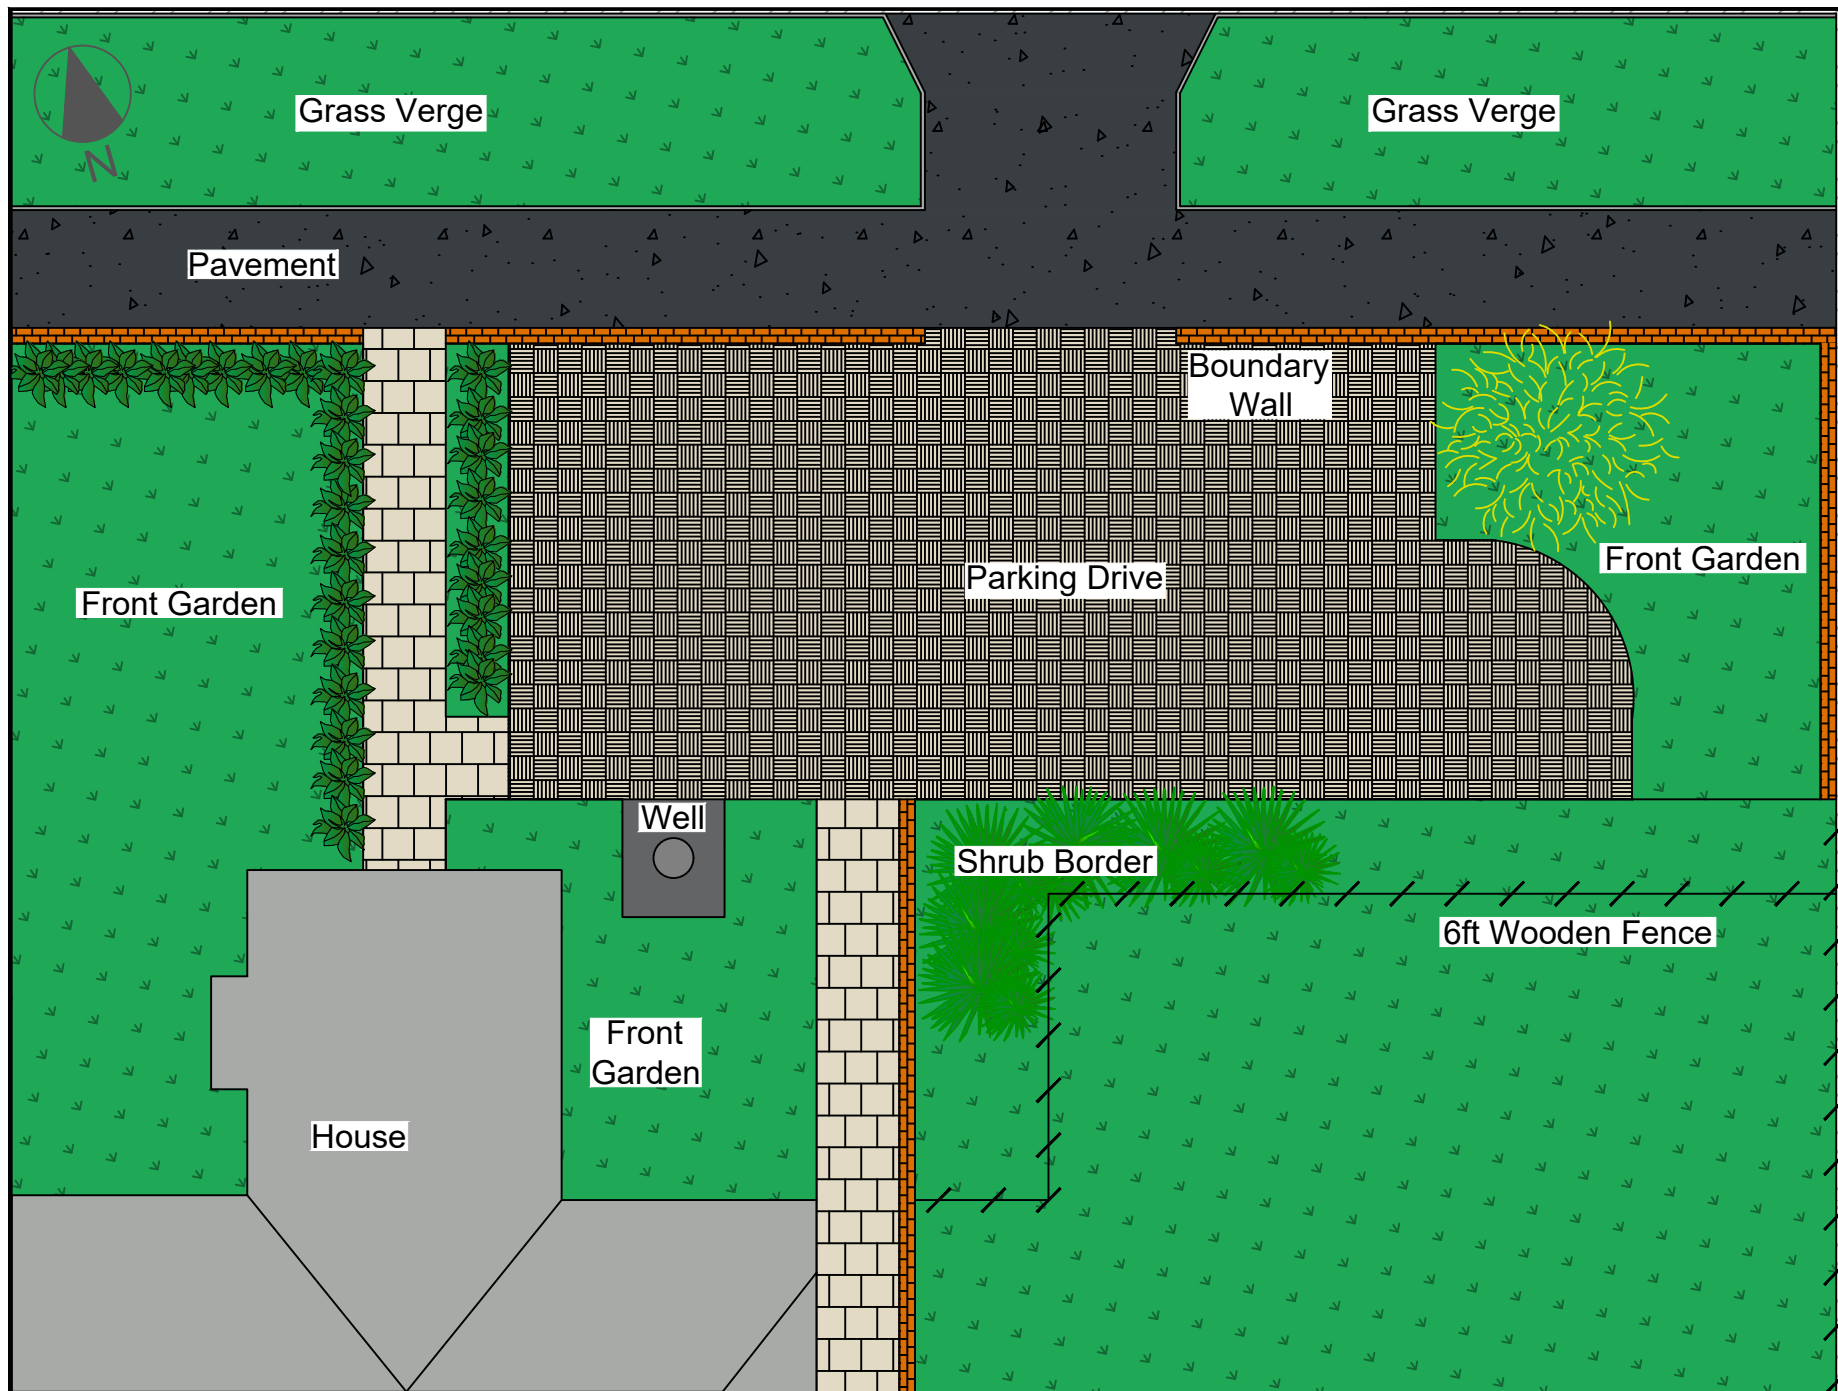

PROJECT: EV Charger Location Plan	TITLE: Existing	SITE ADDRESS: 240 Lower Higham Road, Gravesend, DA12 2NR	SCALE: 1:100@A4 DWG SHEET: A4	0 100 200	DWG No. EV/jgh/01 DRAWN BY: IT	REV: 2 DATE: 11/11/2025	
--------------------------------------	--------------------	--	----------------------------------	-----------	-----------------------------------	----------------------------	--