


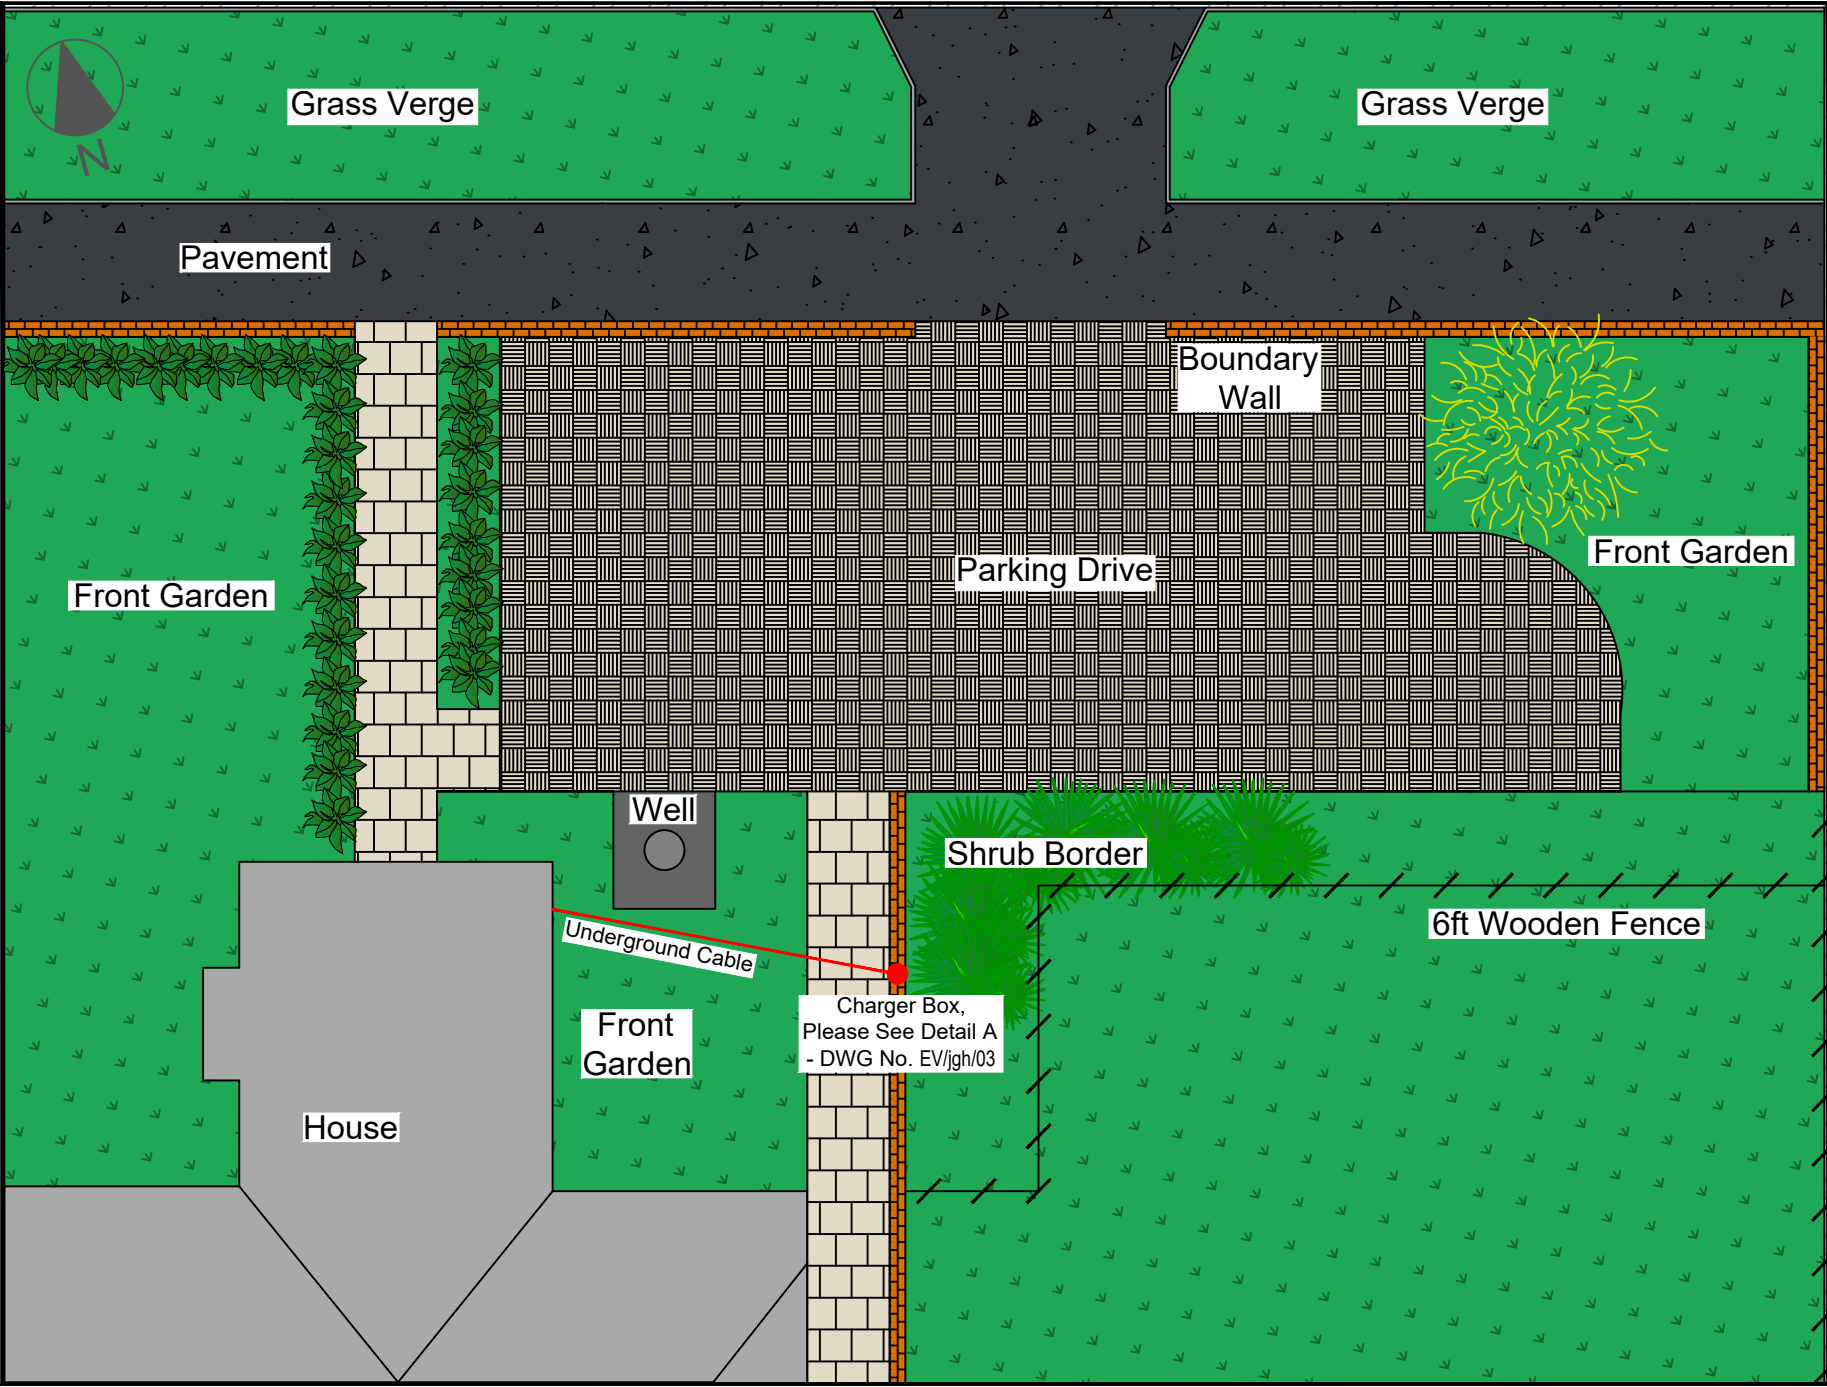


PROJECT:
EV Charger Location Plan

TITLE:
Proposed

SITE ADDRESS:
240 Lower Higham Road,
Gravesend, DA12 2NR

SCALE: 1:100@A4
DWG SHEET: A4

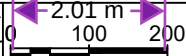

DWG No. EV/jgh/02

REV: 2

DRAWN BY: IT

DATE: 11/11/2025