



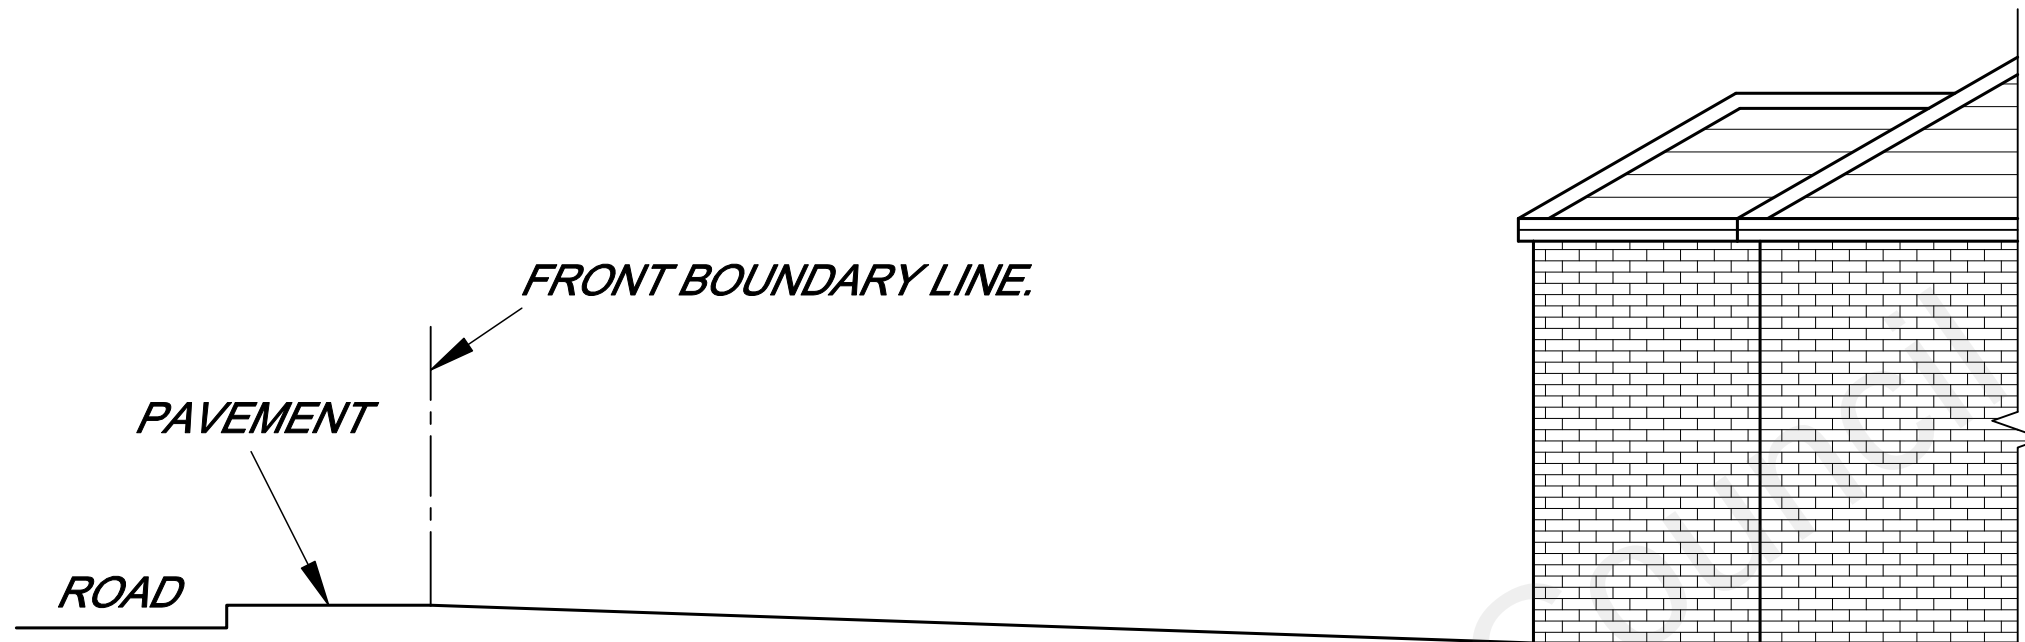

*EXISTING SECTION THROUGH FRONT GARDEN*

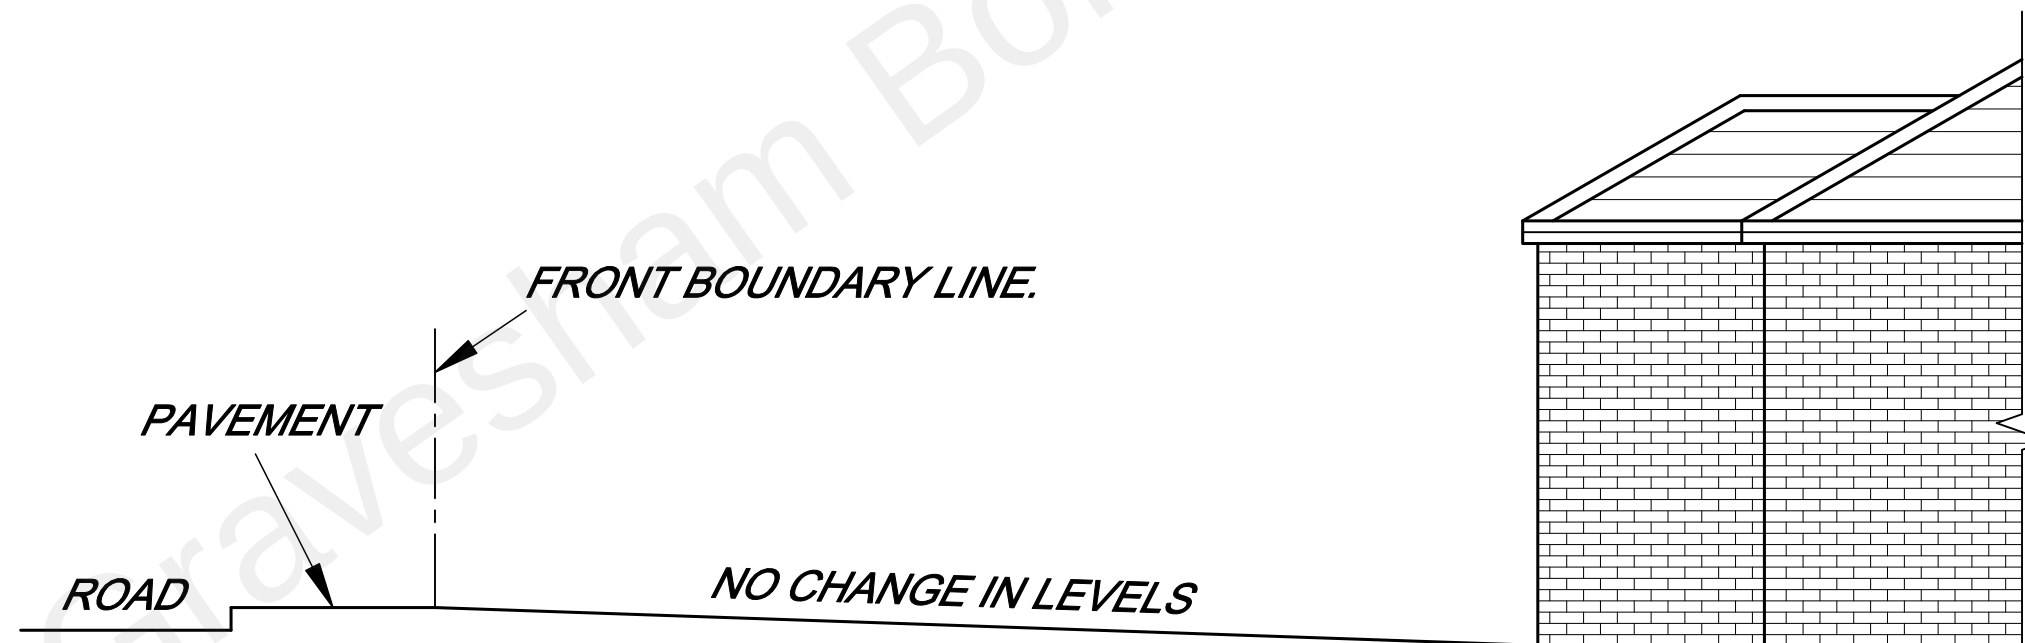

*PROPOSED SECTION THROUGH FRONT GARDEN*

