




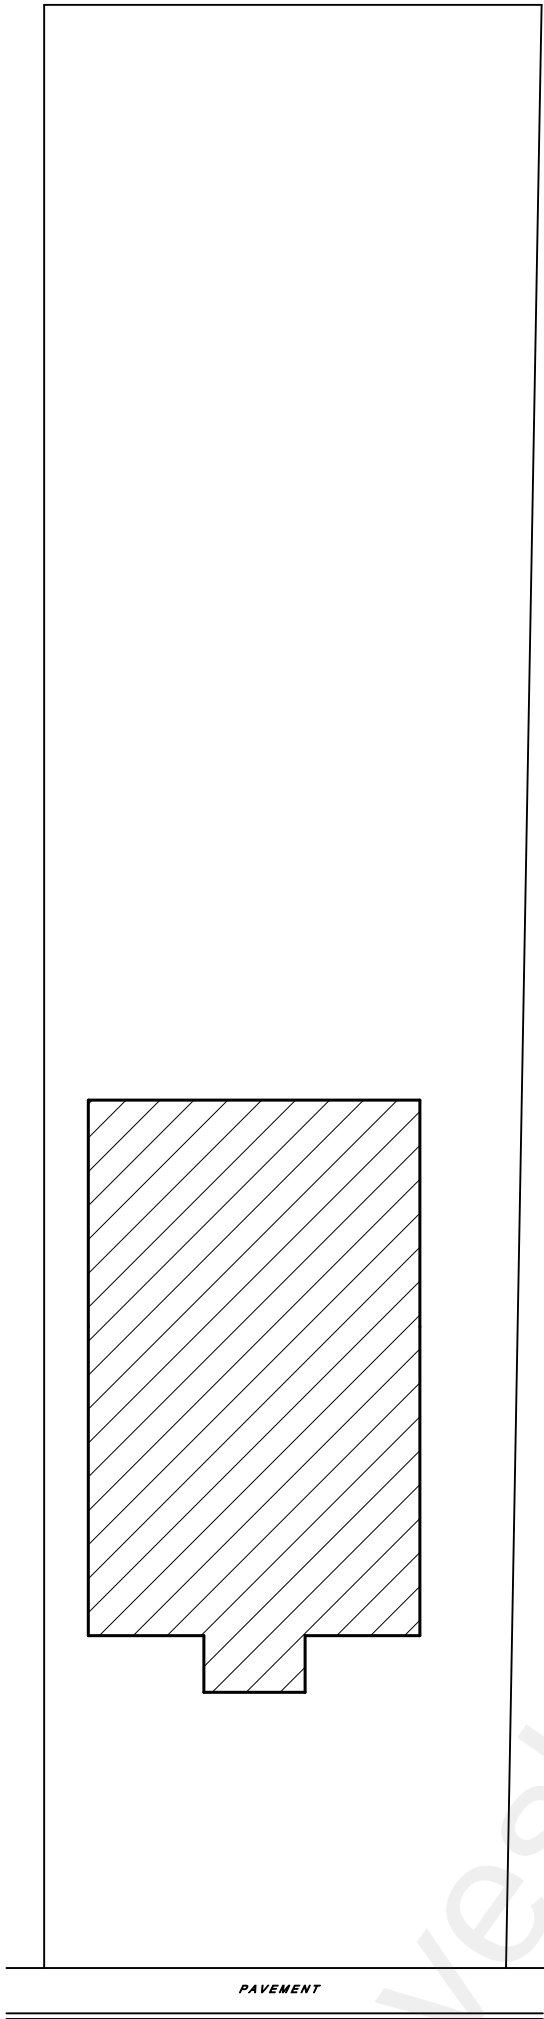

SITE PLAN
SCALE - 1:200.

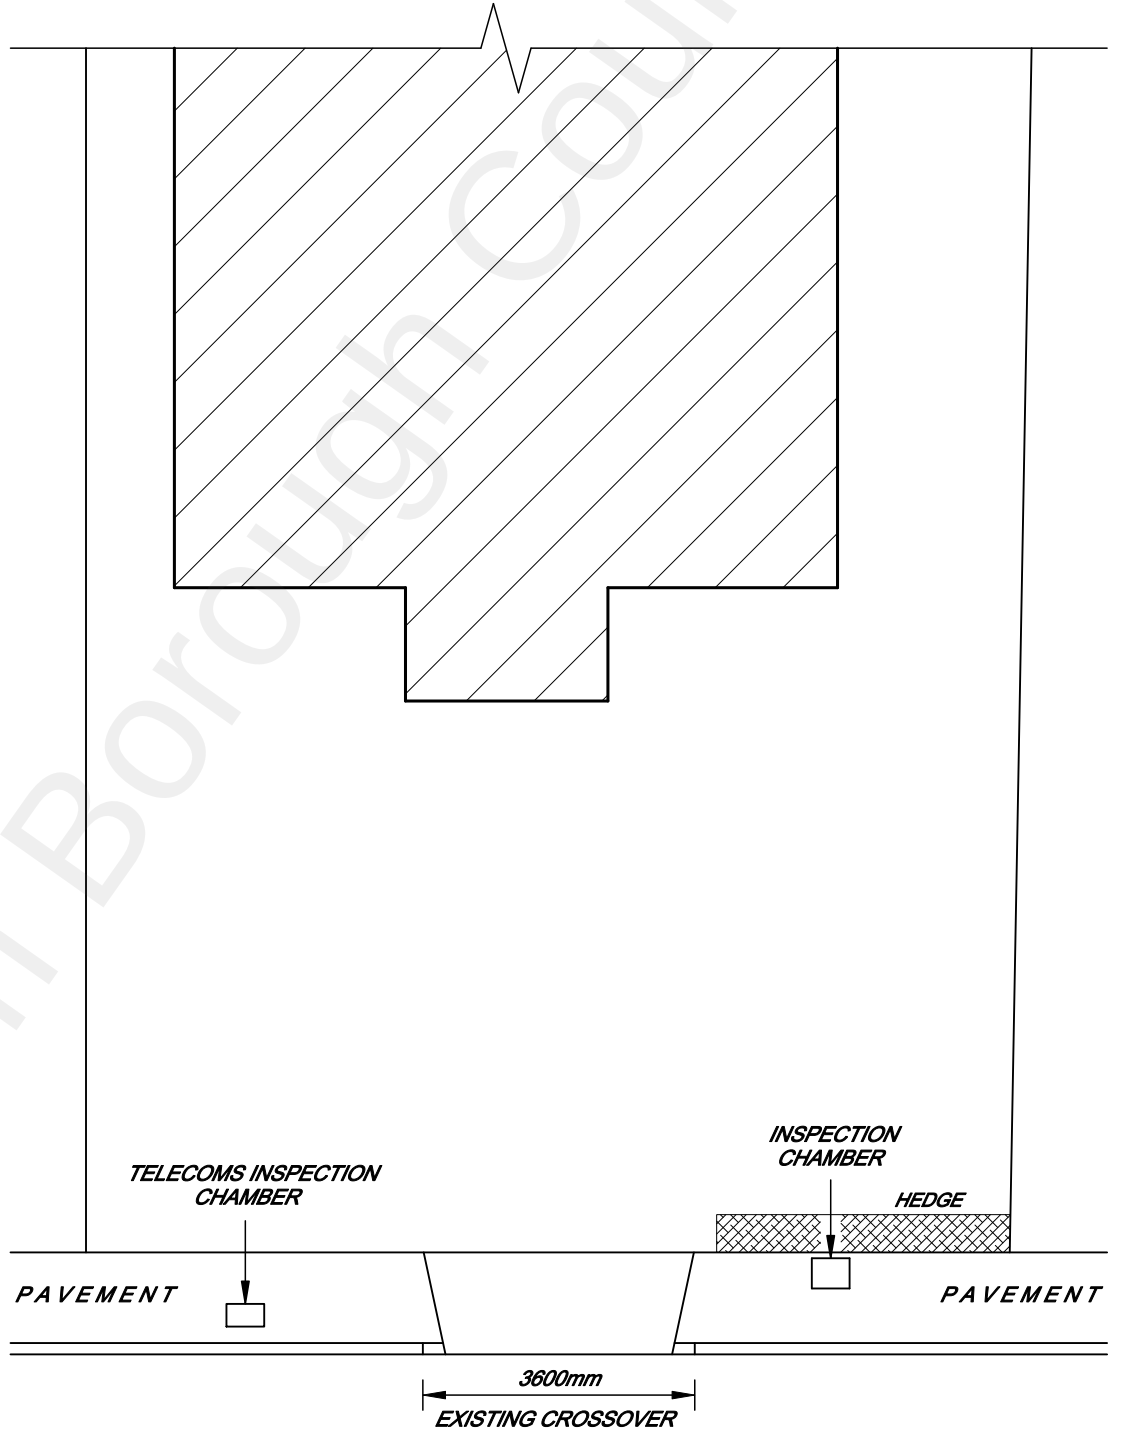

EXISTING SITE PLAN
SCALE - 1:100.

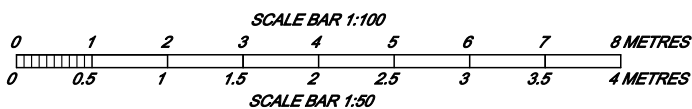

**BROOKS DESIGN
SERVICE**

SPECIALISTS IN BUILDING PLANS
FOR EXTENSIONS & LOFT CONVERSIONS

020 8303 6883

WWW.BROOKSDESIGNSERVICE.CO.UK

(BUILDER & LOFT COMPANY
ENQUIRIES WELCOME)

**4 RIDGEWAY BUNGALOWS, PEAR TREE
LANE, SHORNE, GRAVESEND, DA12 3JY.**

PROPOSED VEHICULAR CROSSOVER.

SCALE - 1:100 @ A3.

No. - 22/4/1.