


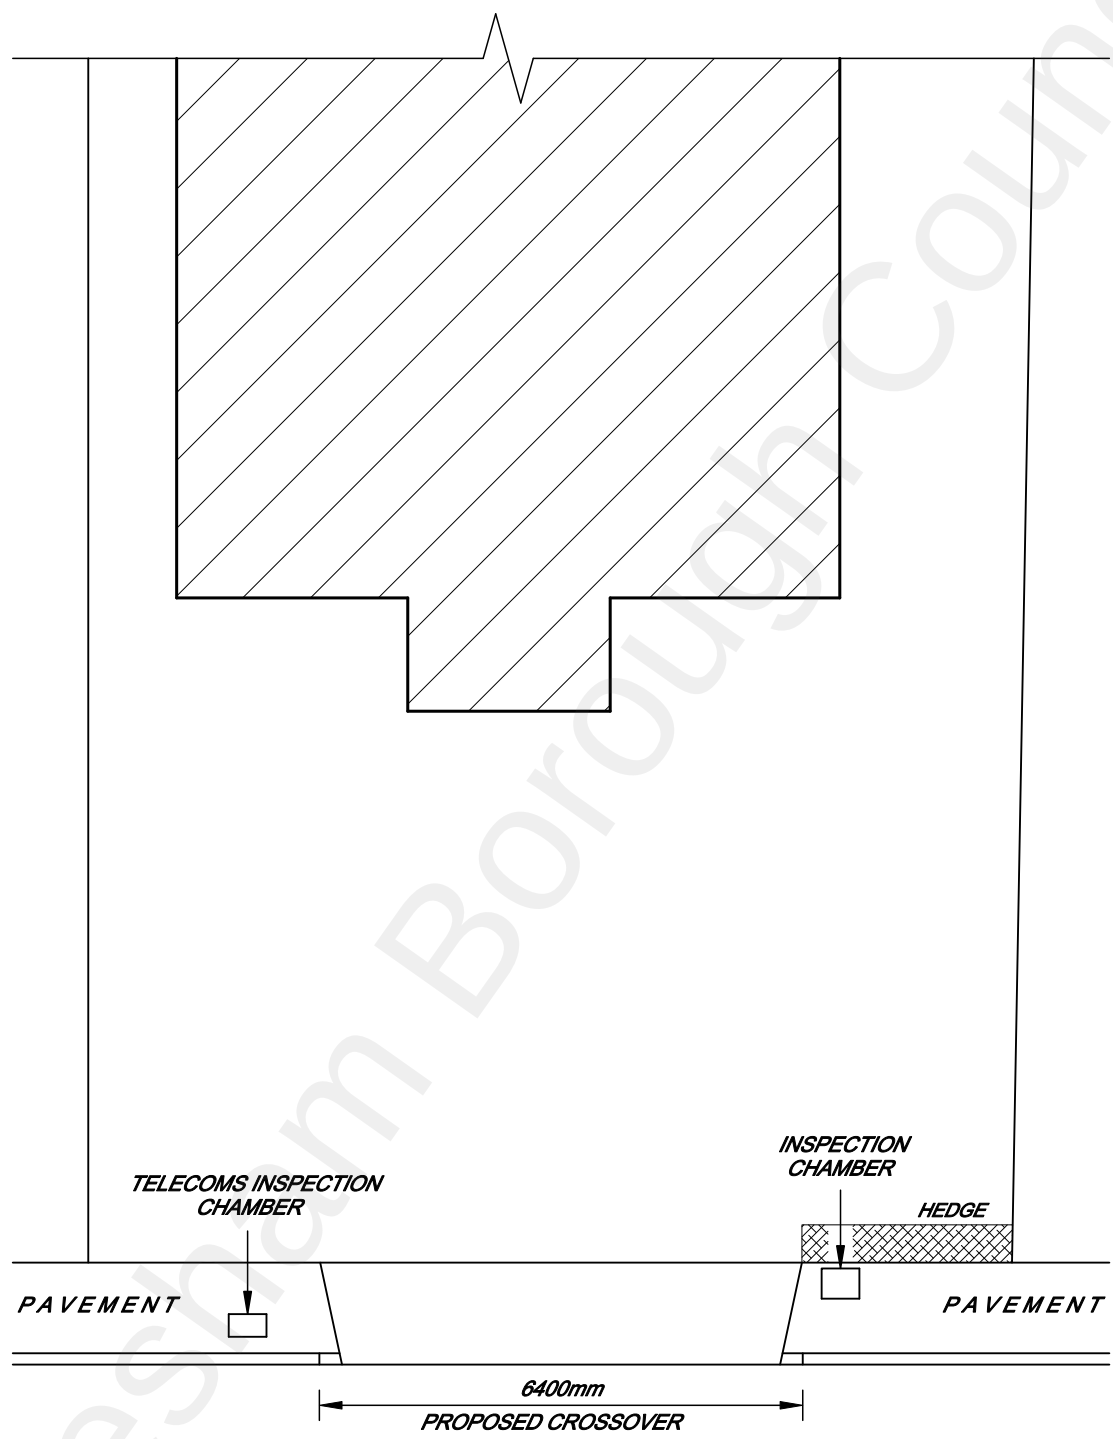

PROPOSED SITE PLAN
SCALE - 1:100.

