



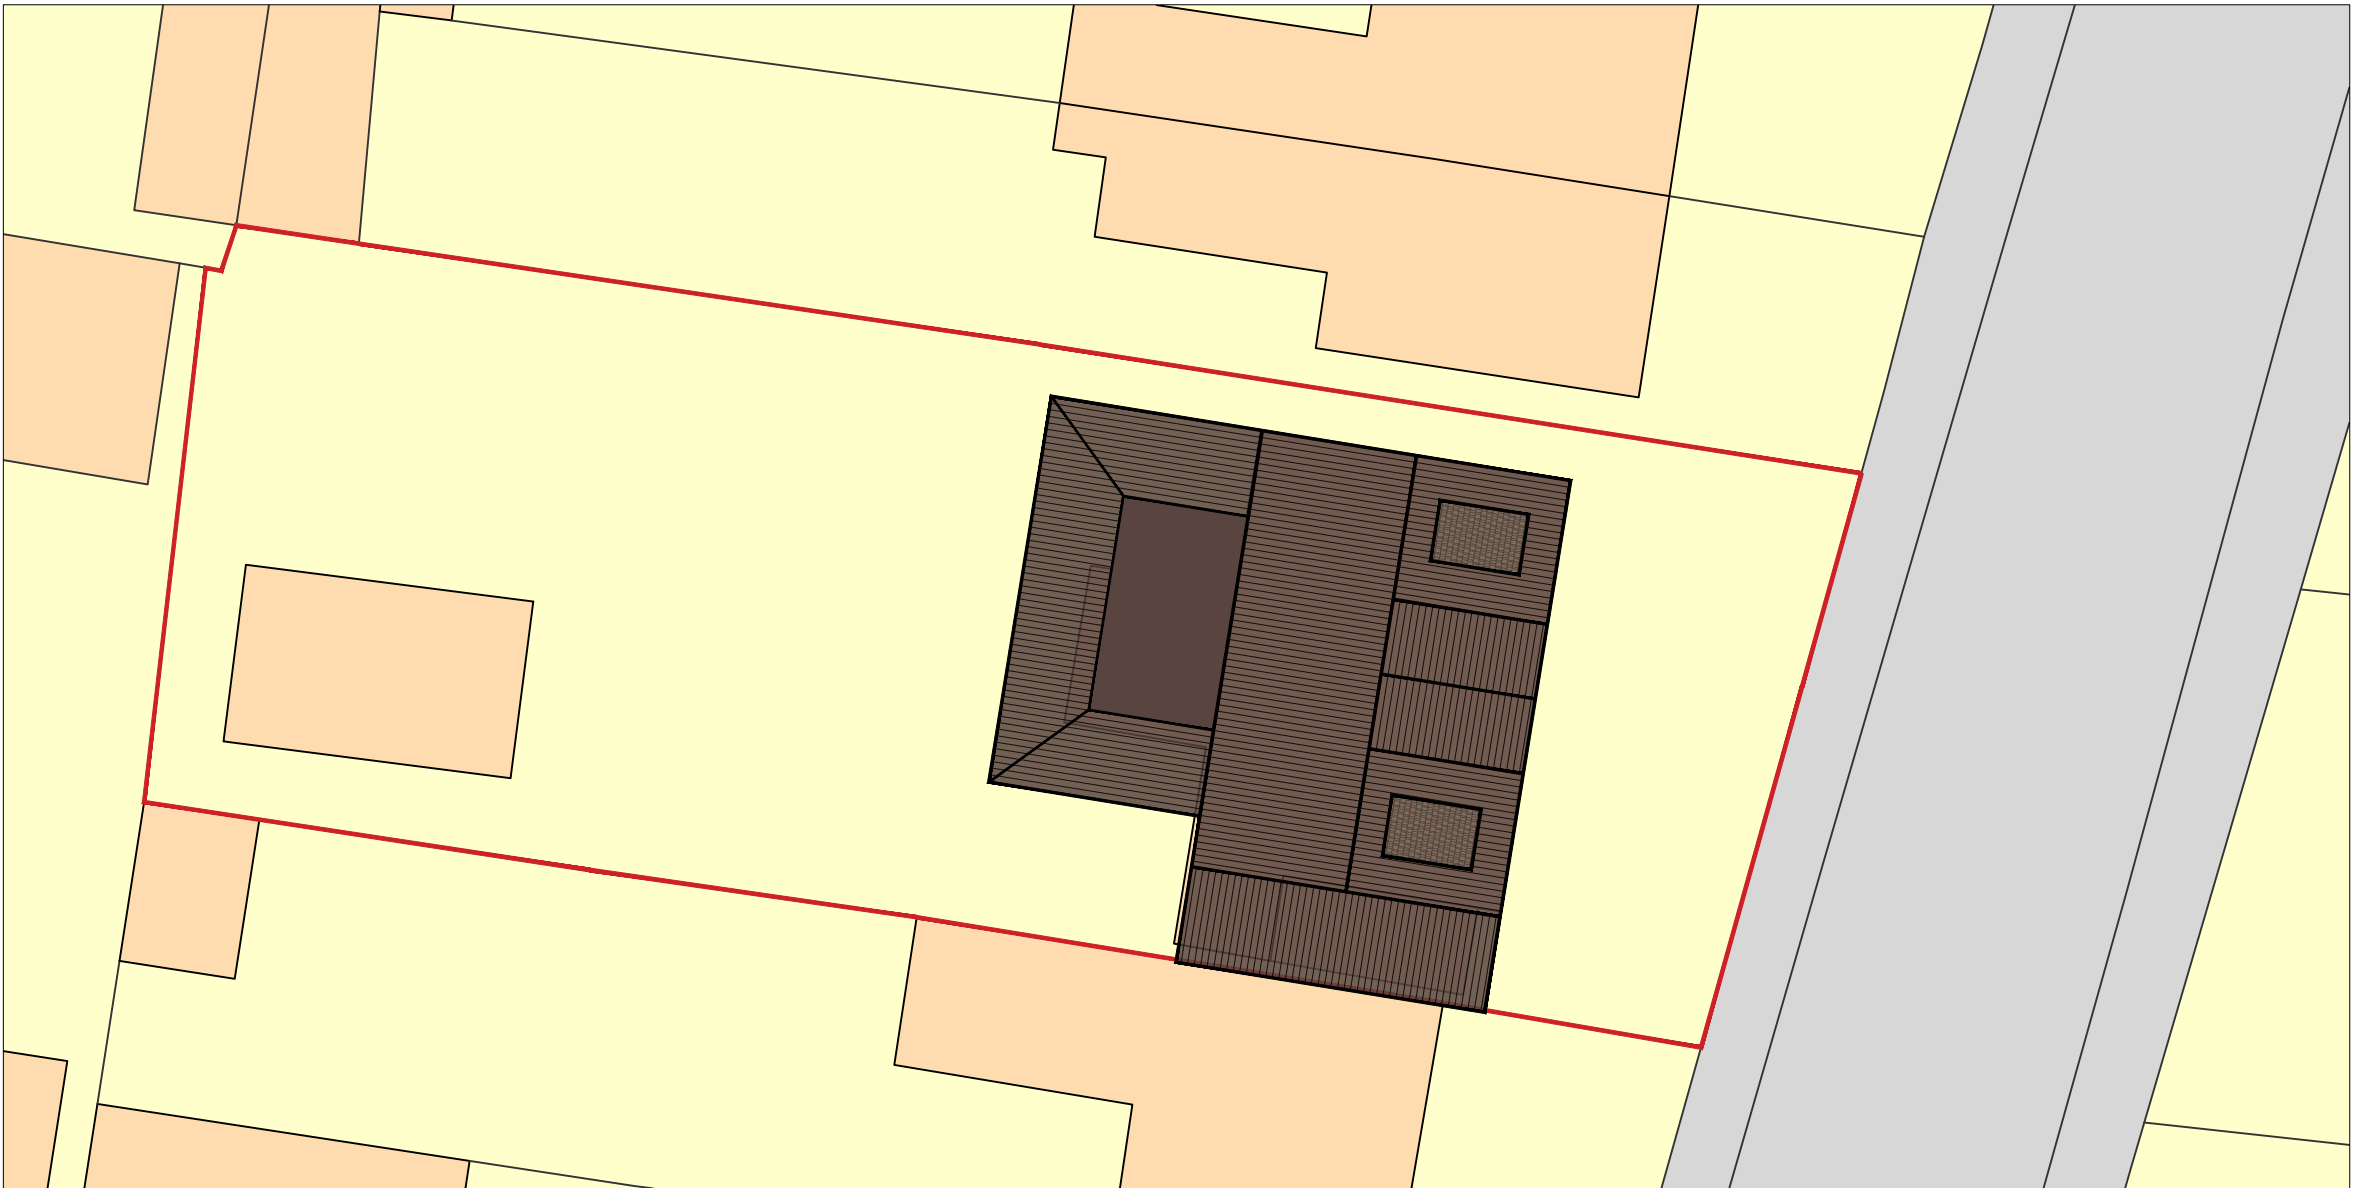


Block Plan (As approved)

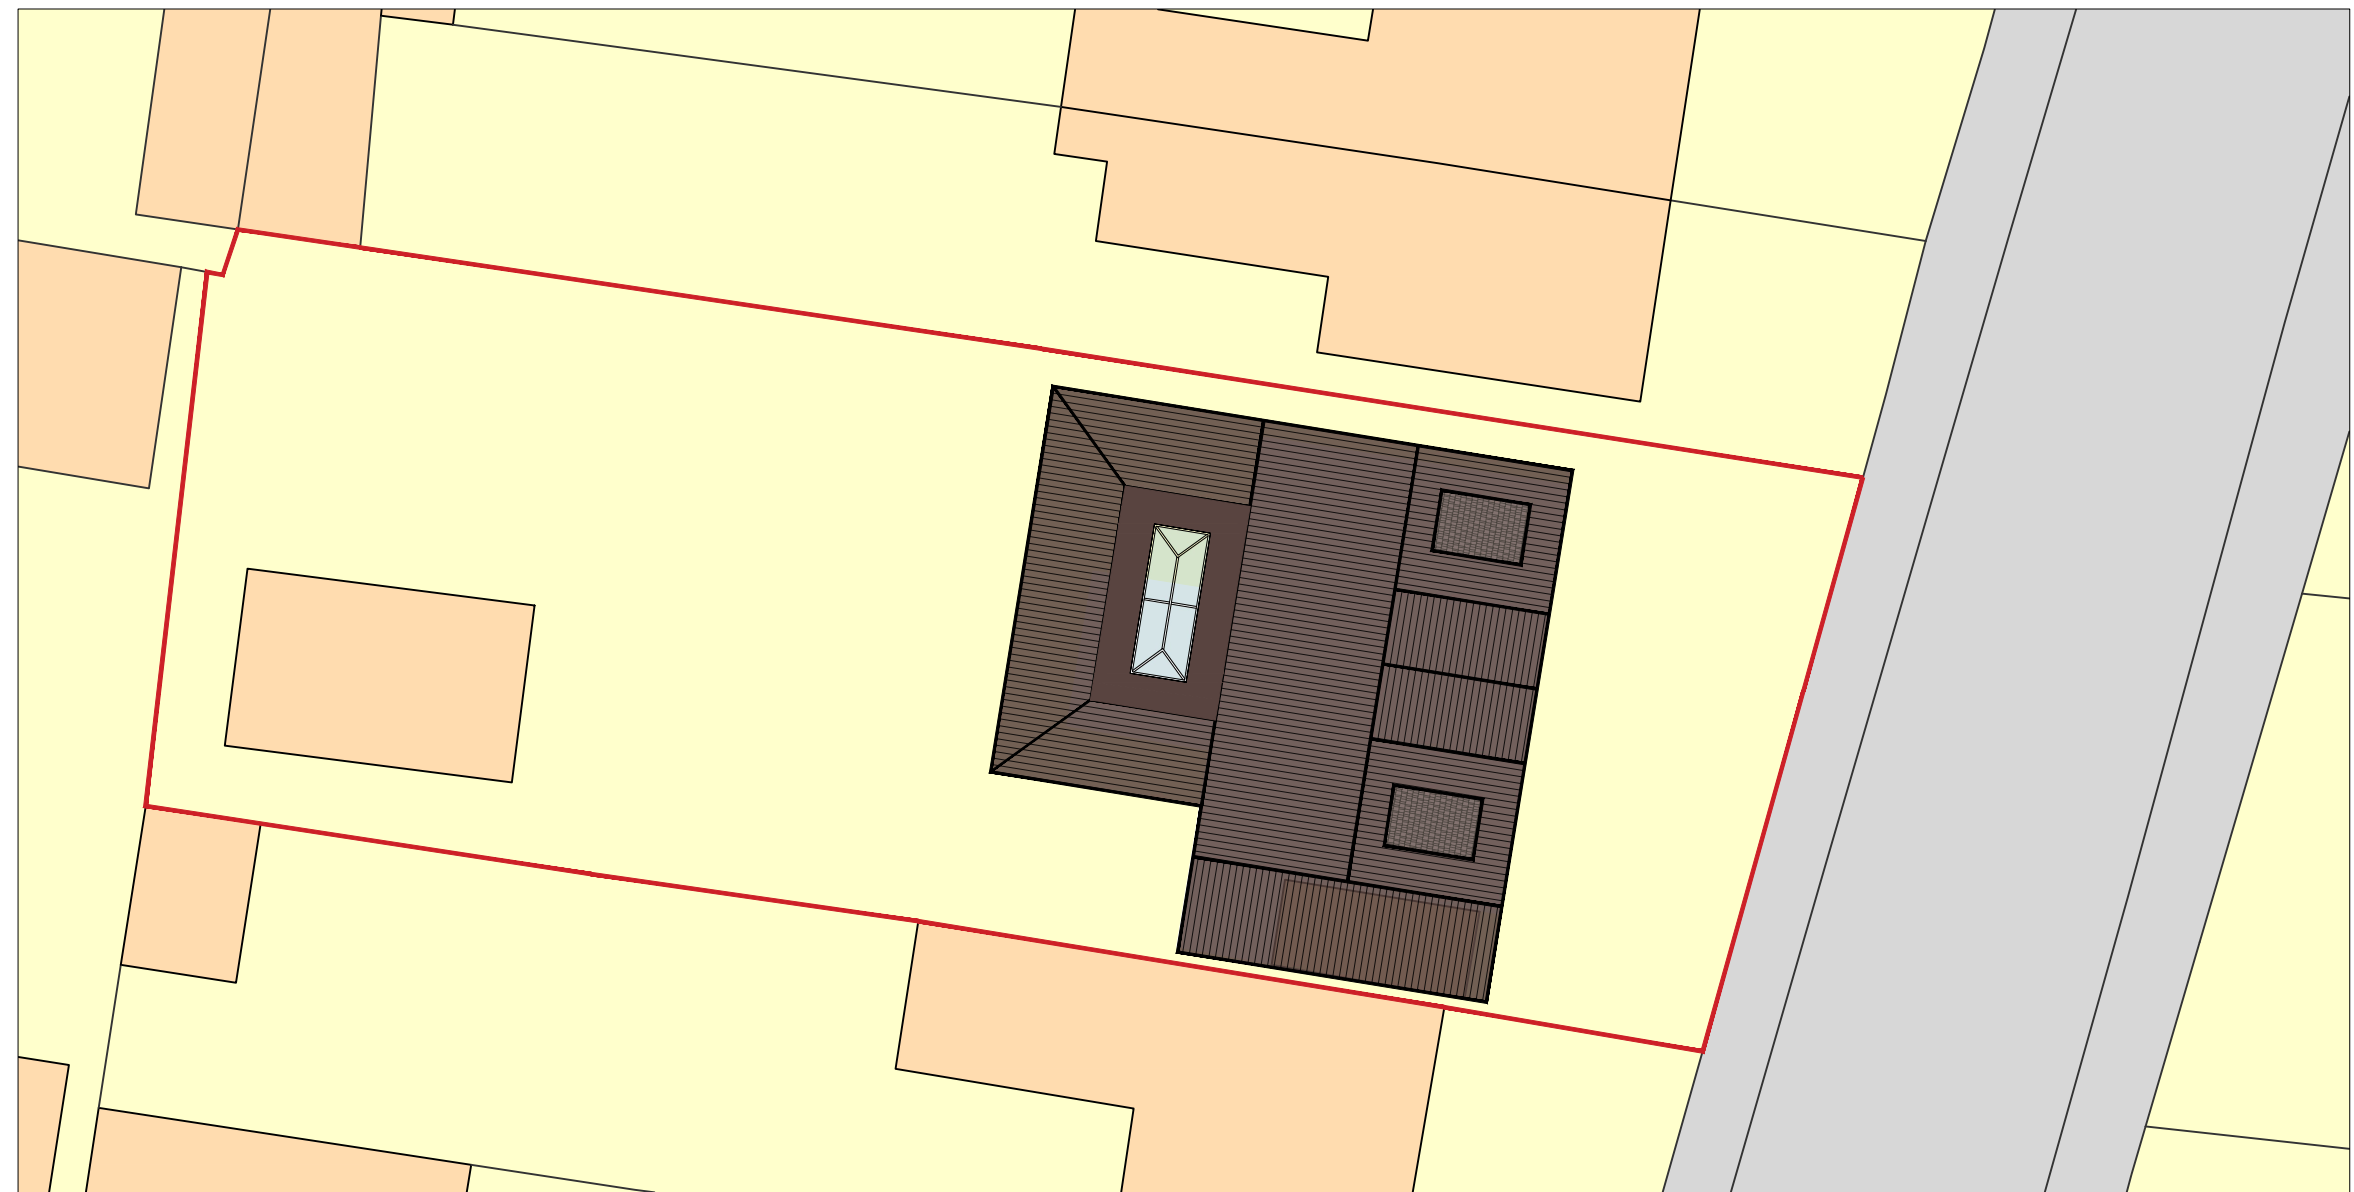

Proposed Block Plan

Notes:

- Do not scale from this drawing.
- All dimensions to be verified on site and is in mm.
- Builder to verify all dimensions, heights and levels prior to commencement of work.
- All documents shall be checked to ensure that they are compatible by the contractor before construction commences. In the event of apparent ambiguity or contradiction the engineer and/ or architect shall be notified immediately.
- The contractor in preparing his estimate shall visit the site and acquaint himself with the problems involved .
- The contrator shall issue all statutory notices to the local Authority during progress and completion of works.

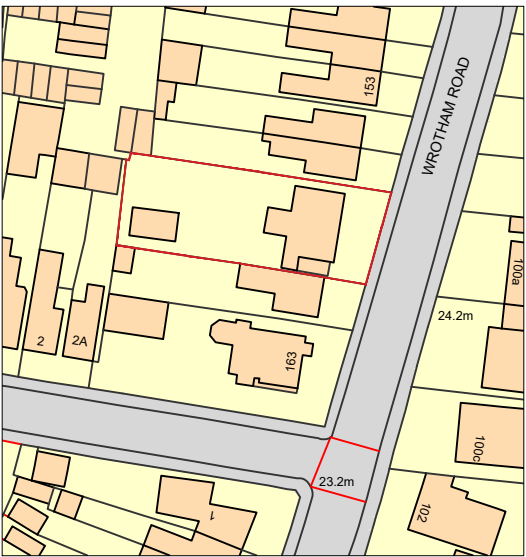

Location Plan

|         |              |     |       |
|---------|--------------|-----|-------|
| A       | -            | -   | -/-/- |
| REV:    | DESCRIPTION: | BY: | DATE: |
| STATUS: |              |     |       |

PLANNING

Whitehall Place  
47 The Terrace,  
Gravesend, Kent  
DA12 2DL  
01474 247 787  
info@barronedwards.co.uk  
www.barronedwards.co.uk

|        |                                                   |
|--------|---------------------------------------------------|
| SITE:  | 159 Wrotham Road<br>Gravesend<br>Kent<br>DA11 0QL |
| TITLE: | Block Plans and Location Plan<br>---<br>---       |

|              |             |           |
|--------------|-------------|-----------|
| SCALE AT A2: | DATE:       | DRAWN:    |
| 1:200/1:1250 | 26/05/23    | HH        |
| PROJECT NO:  | DRAWING NO: | REVISION: |
| 230120       | 001         | A         |

1:1250 0 25 50 75

1:200 0 1 2 3 4 5 6