


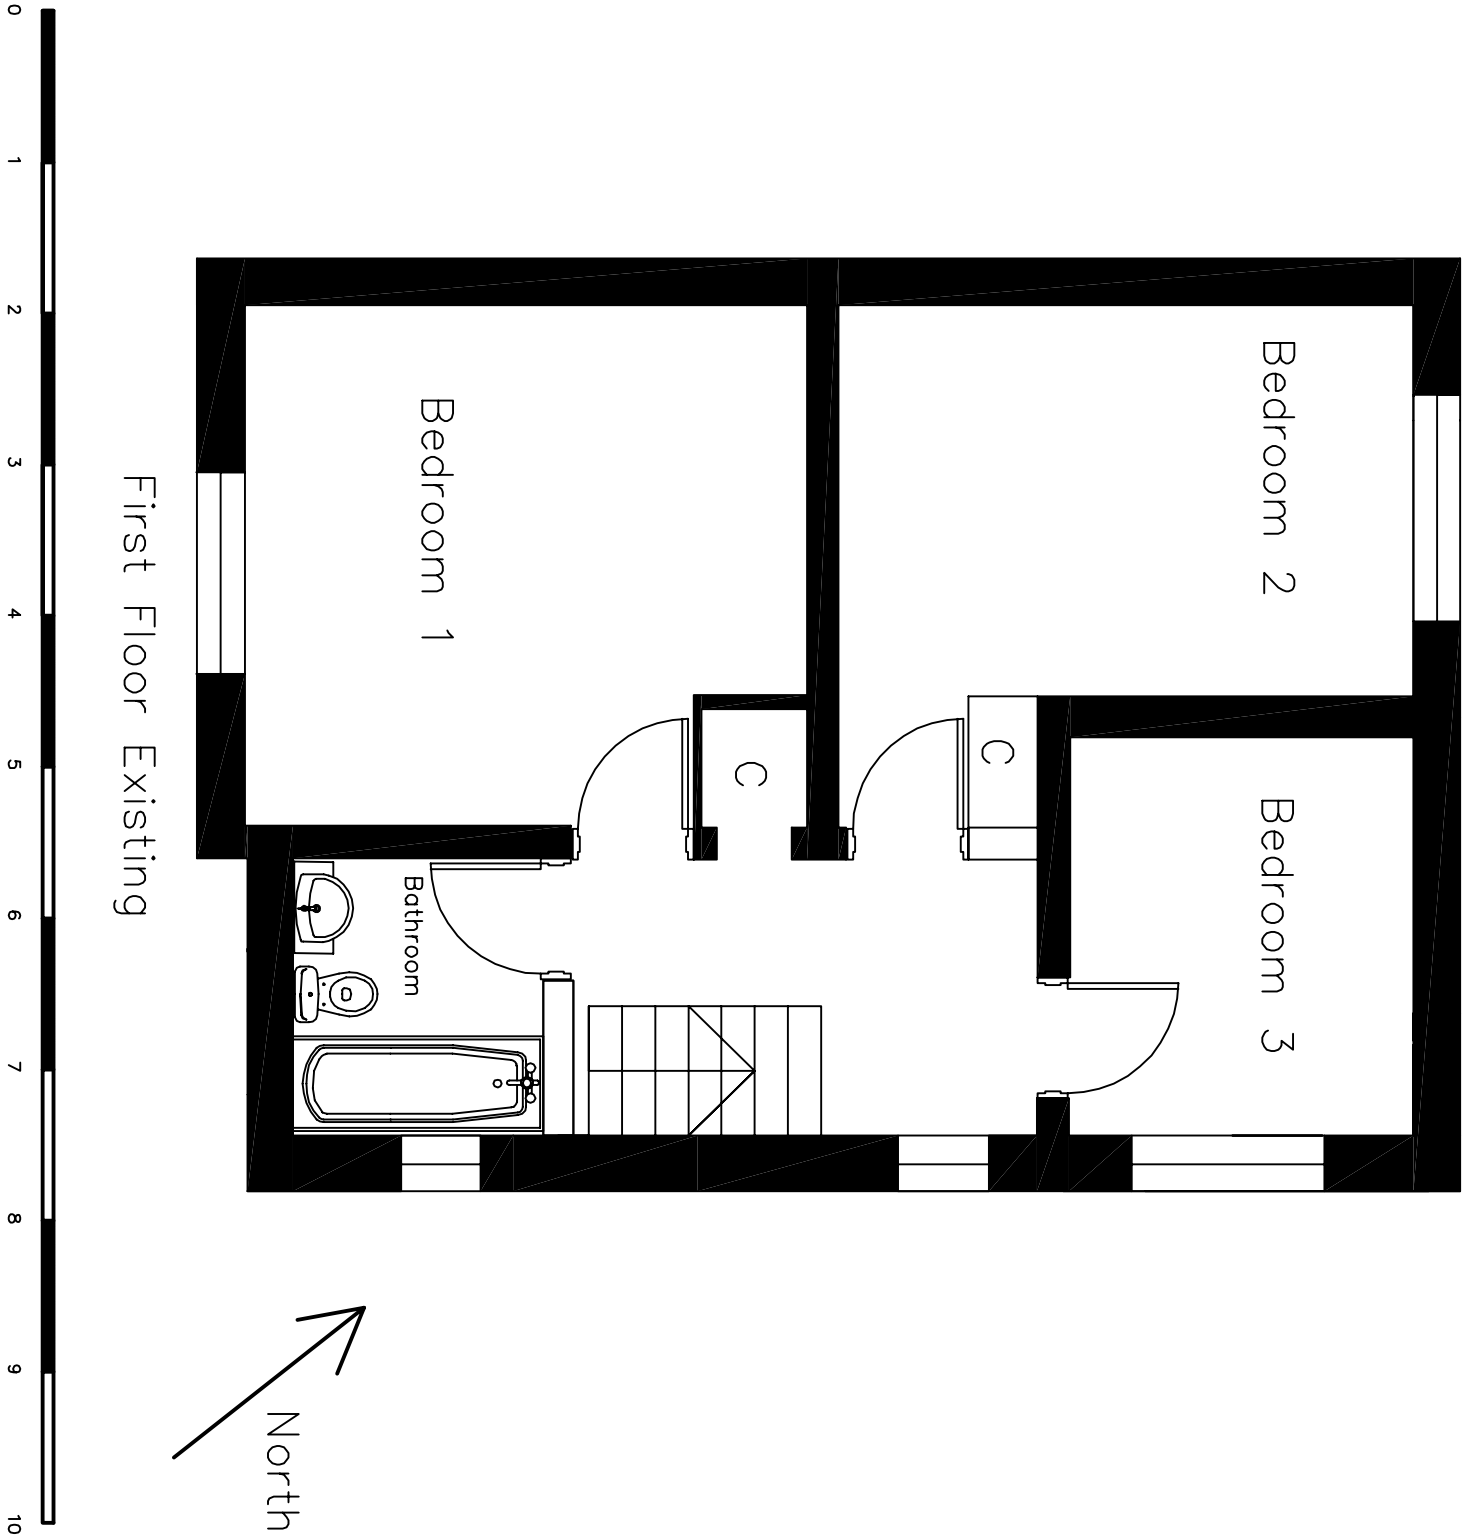

Jacqueline Mills MRICS
49 St Mildred's Road
London
SE12 0RD

Client : Mrs N Saunders

Address : 3 Reynolds Cottages, Henley Road, Gravesend,
DA13 0XB

Drawing : First Floor Existing

Job Ref : 2023/04	Dwg No : 2023/04/002	Revision : A
----------------------	-------------------------	--------------

Scale : 1:50 @A3
Date : 02/05/2023