


KEY

- INDICATES EXISTING WALLS
- INDICATES DEMOLITIONS / TO BE REMOVED
- INDICATES SOFT LANDSCAPING
- INDICATES HARDSTANDING
- INDICATES PROPOSED PAVED DRIVEWAY
- WC - WATER COVER
- CATV - CATV COVER
- TS - TREE STUMP
- LP - LAMP POST

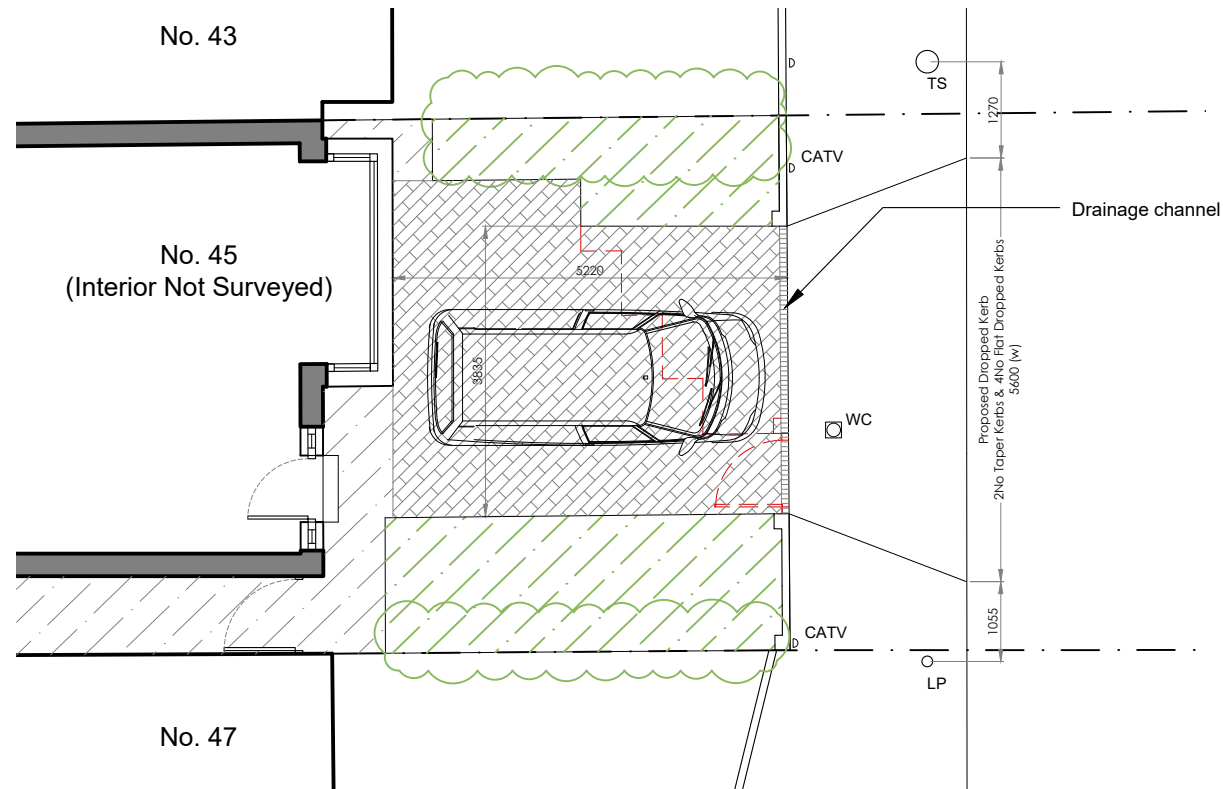


1

PROPOSED FRONT GARDEN PLAN

PLAN VIEW

Scale 1:100

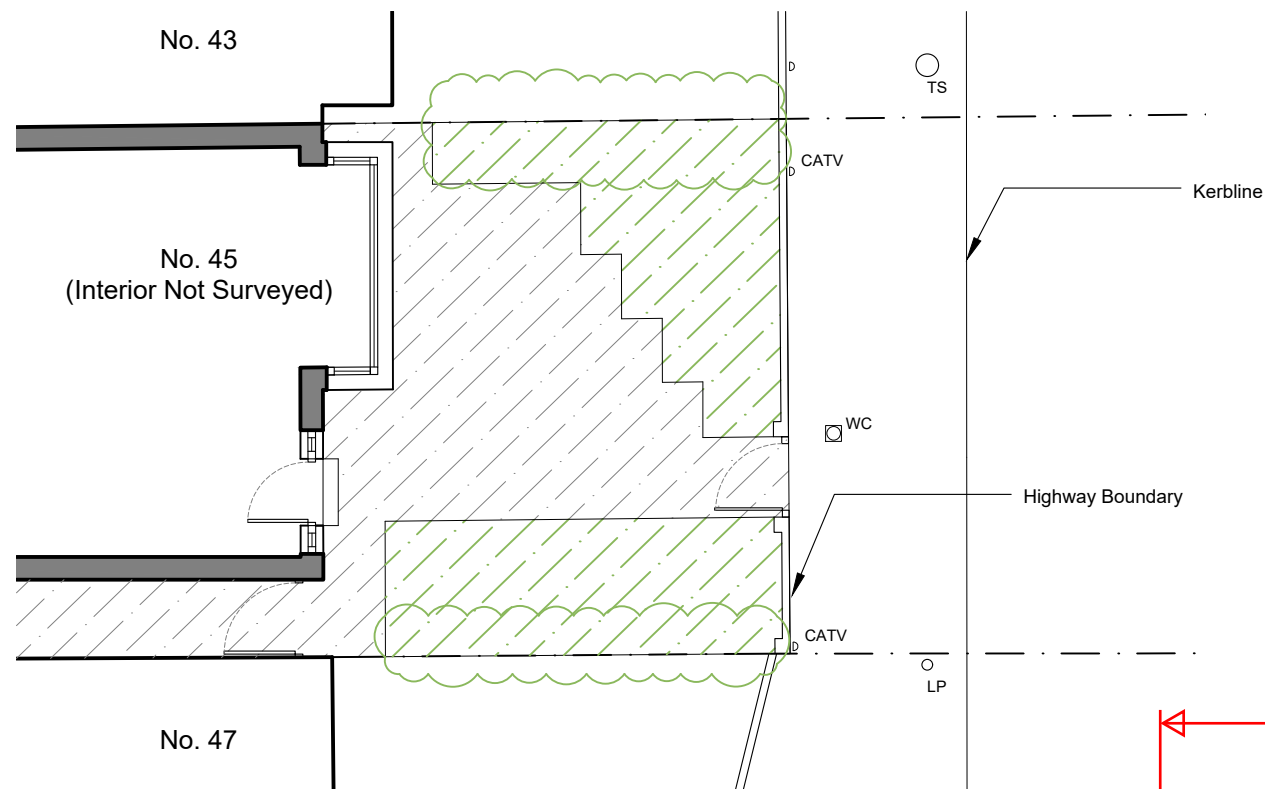


2

EXISTING FRONT GARDEN PLAN

PLAN VIEW

Scale 1:100

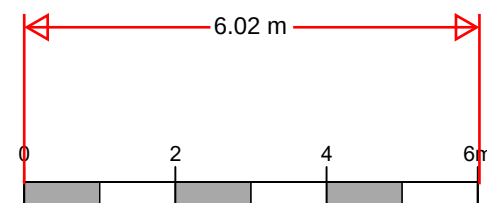

SCALE 1:100



JCD Architectural Consultant
20 Admirals Walk,
Chatham, Kent.
ME5 8NL.
TEL: 07946608141
WED: www.jcd-ac.co.uk
EMAIL: jcd-ac@outlook.com

REV.	DATE	REV. BY
------	------	---------

- COPYRIGHT JCD Architectural Consultant
- ALL DIMENSIONS TO BE VERIFIED ON SITE BY THE CONTRACTOR PRIOR TO COMMENCEMENT OF ANY SHOP DRAWINGS OR SITE WORK.
 - ANY DISCREPANCY FOUND BETWEEN THIS DRAWING AND ANY OTHER DOCUMENT MUST BE REPORTED IMMEDIATELY TO THE DESIGNERS.
 - REMOVE THIS DRAWING FROM CURRENCY WHEN A REVISED DRAWING IS ISSUED.
 - THIS DOCUMENT REMAINS OUR EXCLUSIVE PROPERTY IT SHALL NOT BE REPRODUCED NOR COMMUNICATED TO THIRD PARTIES WITHOUT MY WRITTEN CONSENT.
 - THE COPYRIGHT OF THIS DRAWING AND DESIGN IS VESTED IN THE DESIGNERS.

Client:
Mojahidul Islam

Project:
45 Northridge Road
Gravesend
Kent
DA12 5AZ

Title:
Existing & Proposed Front Garden
Plans

AUTHOR	JC	DATE	19 03 2024	APPROVED	JC
--------	----	------	------------	----------	----

SCALES	1:100 @ A3	READ WITH	-
--------	------------	-----------	---

DRAWING No.	24046	(01)	002	-
Project No.	Series No.	DWG No.	Rev	

DRAWING STATUS