


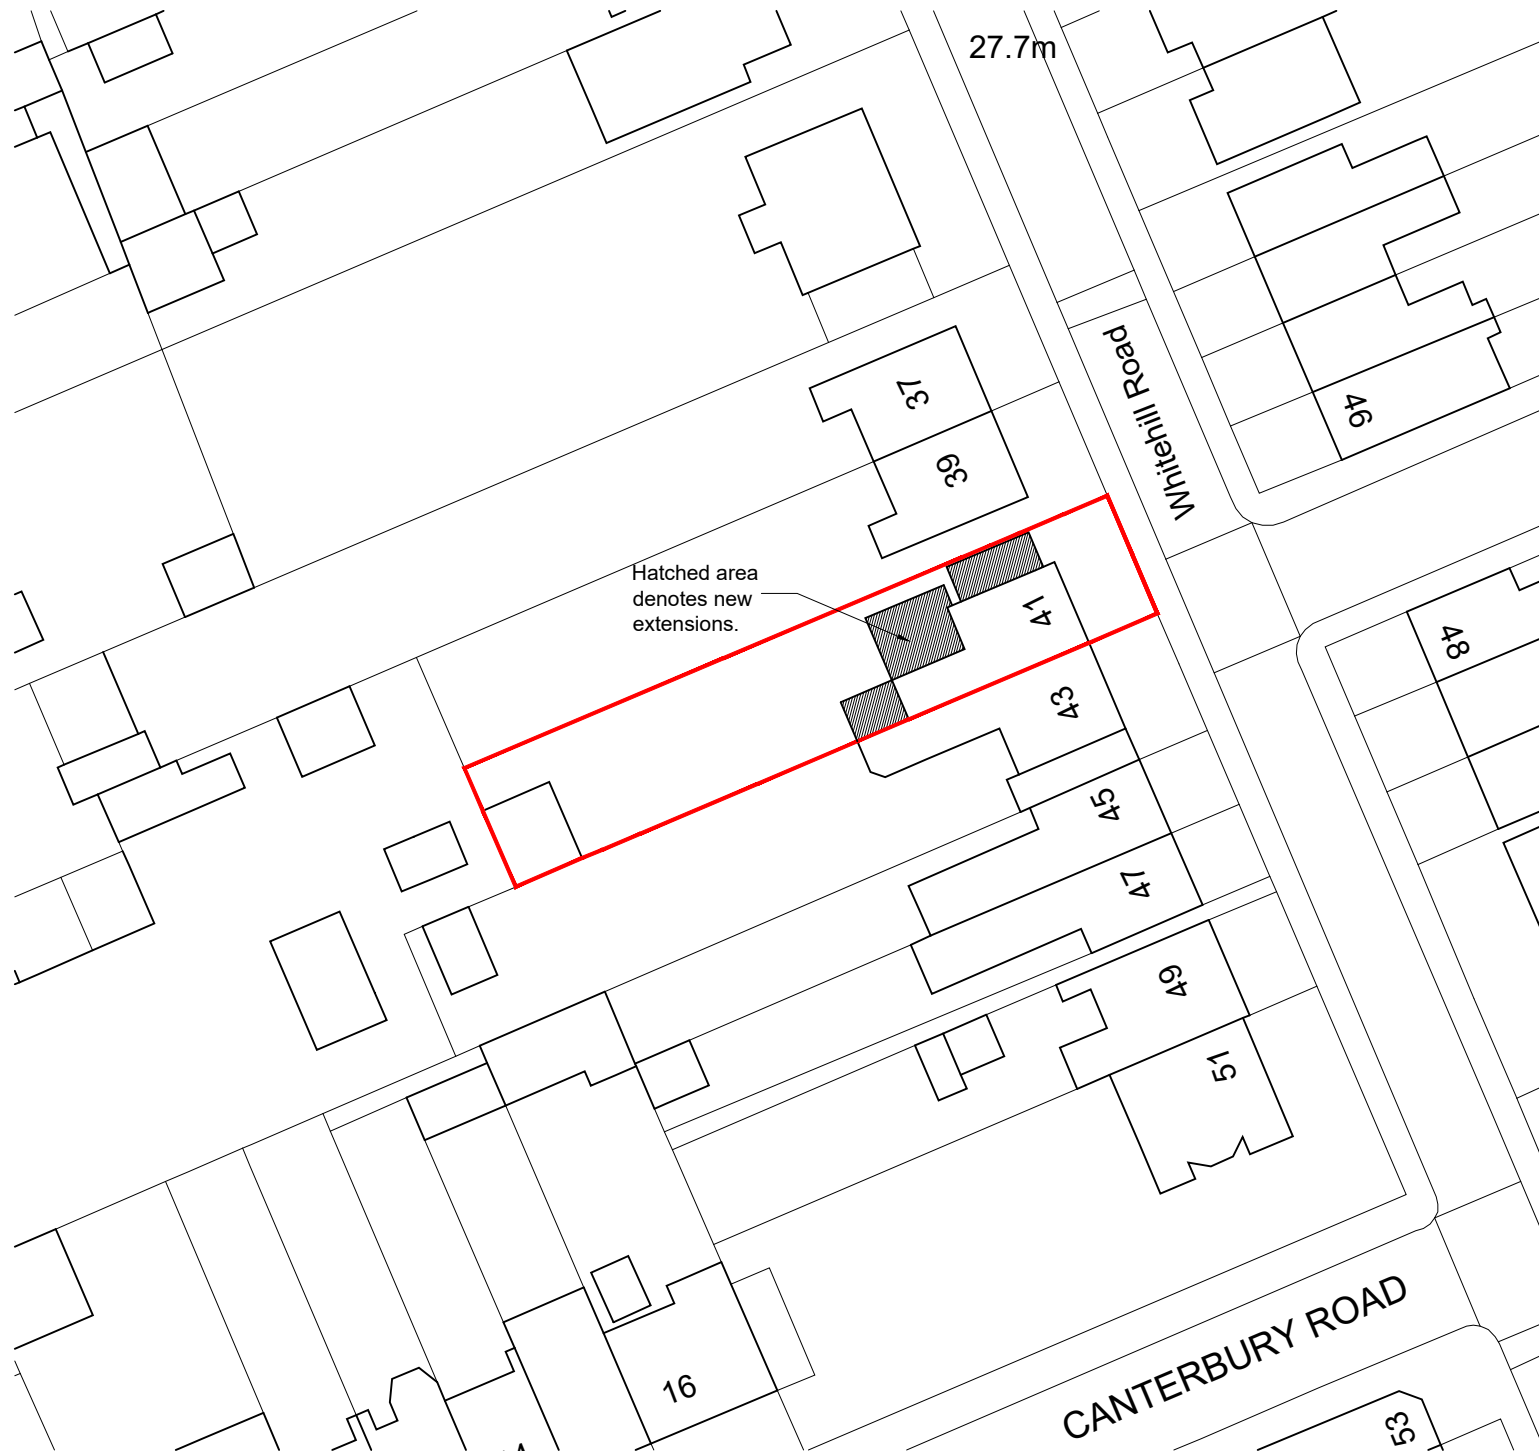

BLOCK PLAN
SCALE 1 : 500

NOTES

© SK Design consultants - THIS DRAWING AND DESIGN REMAINS THE COPYRIGHT AND INTELLECTUAL PROPERTY OF SK CONSULTANTS AND SHALL NOT BE COPIED IN ANY FORMAT WITHOUT APPROVAL.

THIS DRAWING IS TO BE READ IN CONJUNCTION WITH ALL OTHER DRAWINGS AND DOCUMENTS PROVIDED. THE CONTRACTOR MUST CHECK ALL DIMENSIONS ON SITE BEFORE PLACING ORDERS FOR MATERIALS OR SHOP FABRICATIONS OR COMMENCING WORKS ON SITE. ANY DISCREPANCIES SHOULD BE NOTIFIED BEFORE PROCEEDING.


SK Design Consultants
22 Netley close
Caversham
Reading RG4 6SR
Tel : 07821111602



LOCATION PLAN

SCALE 1 : 1250

10m 50.02 m

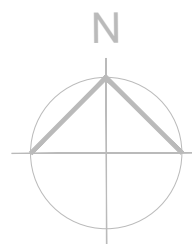

Client:
Mr Nithinarasu Veeraarasu

Project:
2 storey part side and single storey side / rear extension and a Garage conversion.

Location:
41 Whitehill Road, GRAVESEND, Kent, DA12 5PE

Drawing Title:
LOCATION & BLOCK PLAN

Date: **NOV 2025** Sheet Size: **A3** Drawn: **SK**

Drawing No: **P1669-01** Revision: **.**