
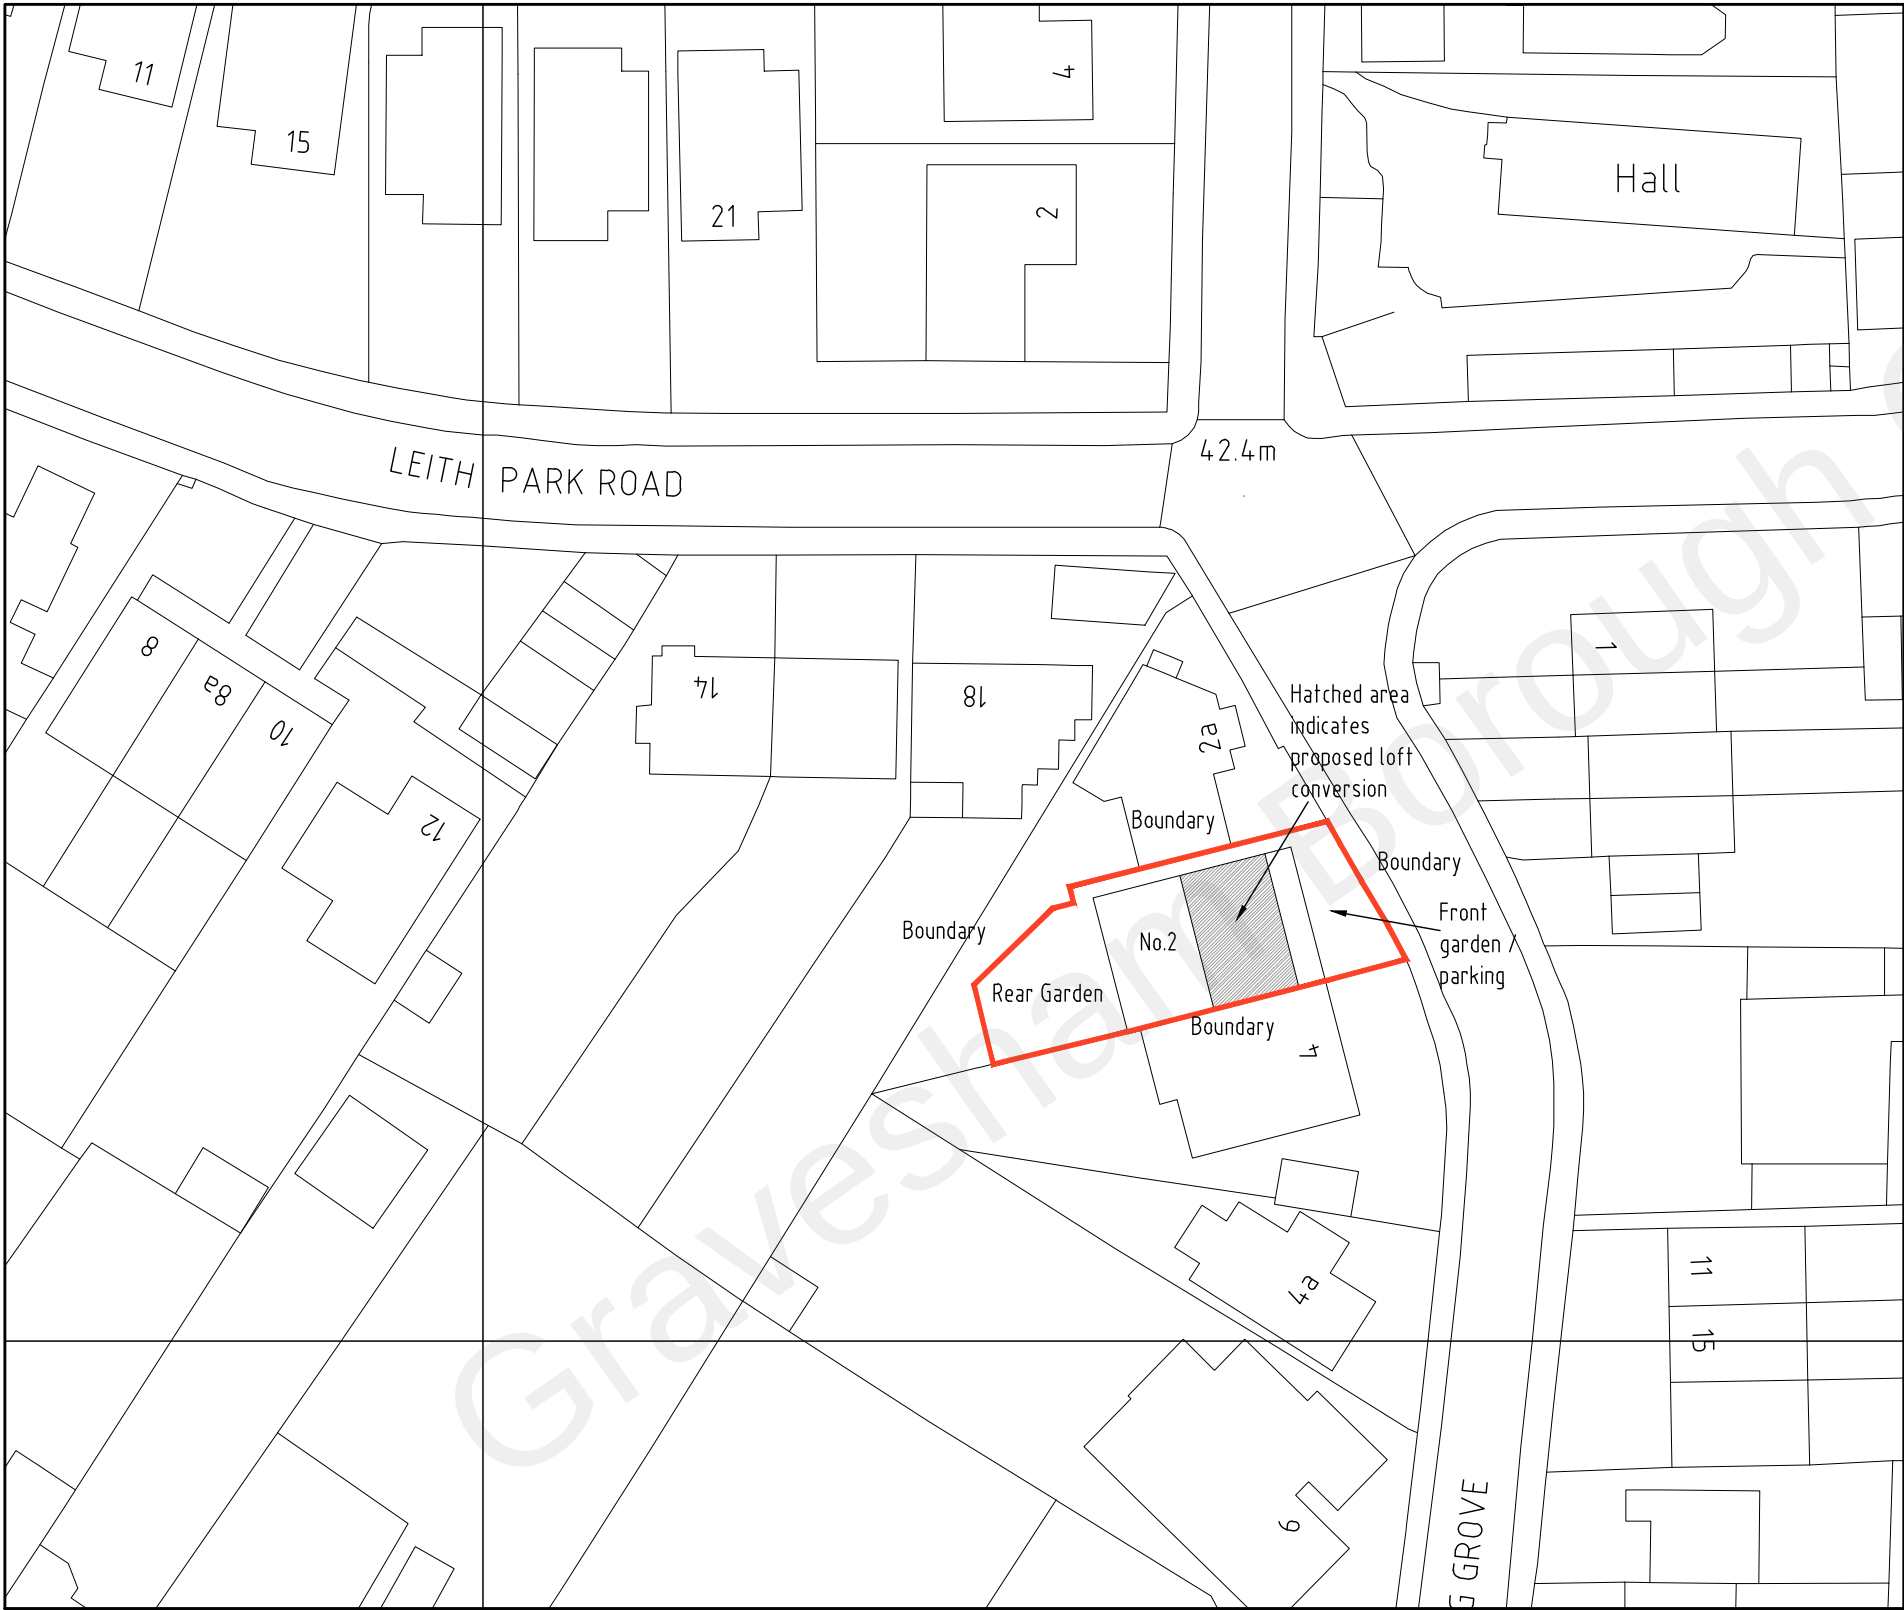


DO NOT SCALE FROM THIS DRAWING  
ALL DIMENSIONS TO BE VERIFIED BY THE CONTRACTOR ON SITE

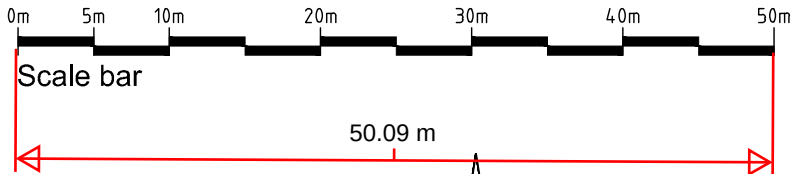

| REV    | DESCRIPTION     | DATE | INIT | CHKD |
|--------|-----------------|------|------|------|
| STATUS | FOR INFORMATION |      |      |      |

Client  
Mr & Mrs Jenns

Project  
2 Spring Grove, Gravesend,  
Kent. DA12 1LL

Title  
Block Plan

|                         |                    |               |                |
|-------------------------|--------------------|---------------|----------------|
| Scale<br>1:500@A3       | Date<br>28.10.21   | Drawn<br>N/A  | Checked<br>N/A |
| Project No:<br>2021-185 | Drawing No.<br>005 | Revision<br>~ |                |