






ELEVATIONS INDICATING WINDOW / EXTERNAL DOOR TYPE, NUMBER & LOCATION ON BUILDING (SCALE 1:500)

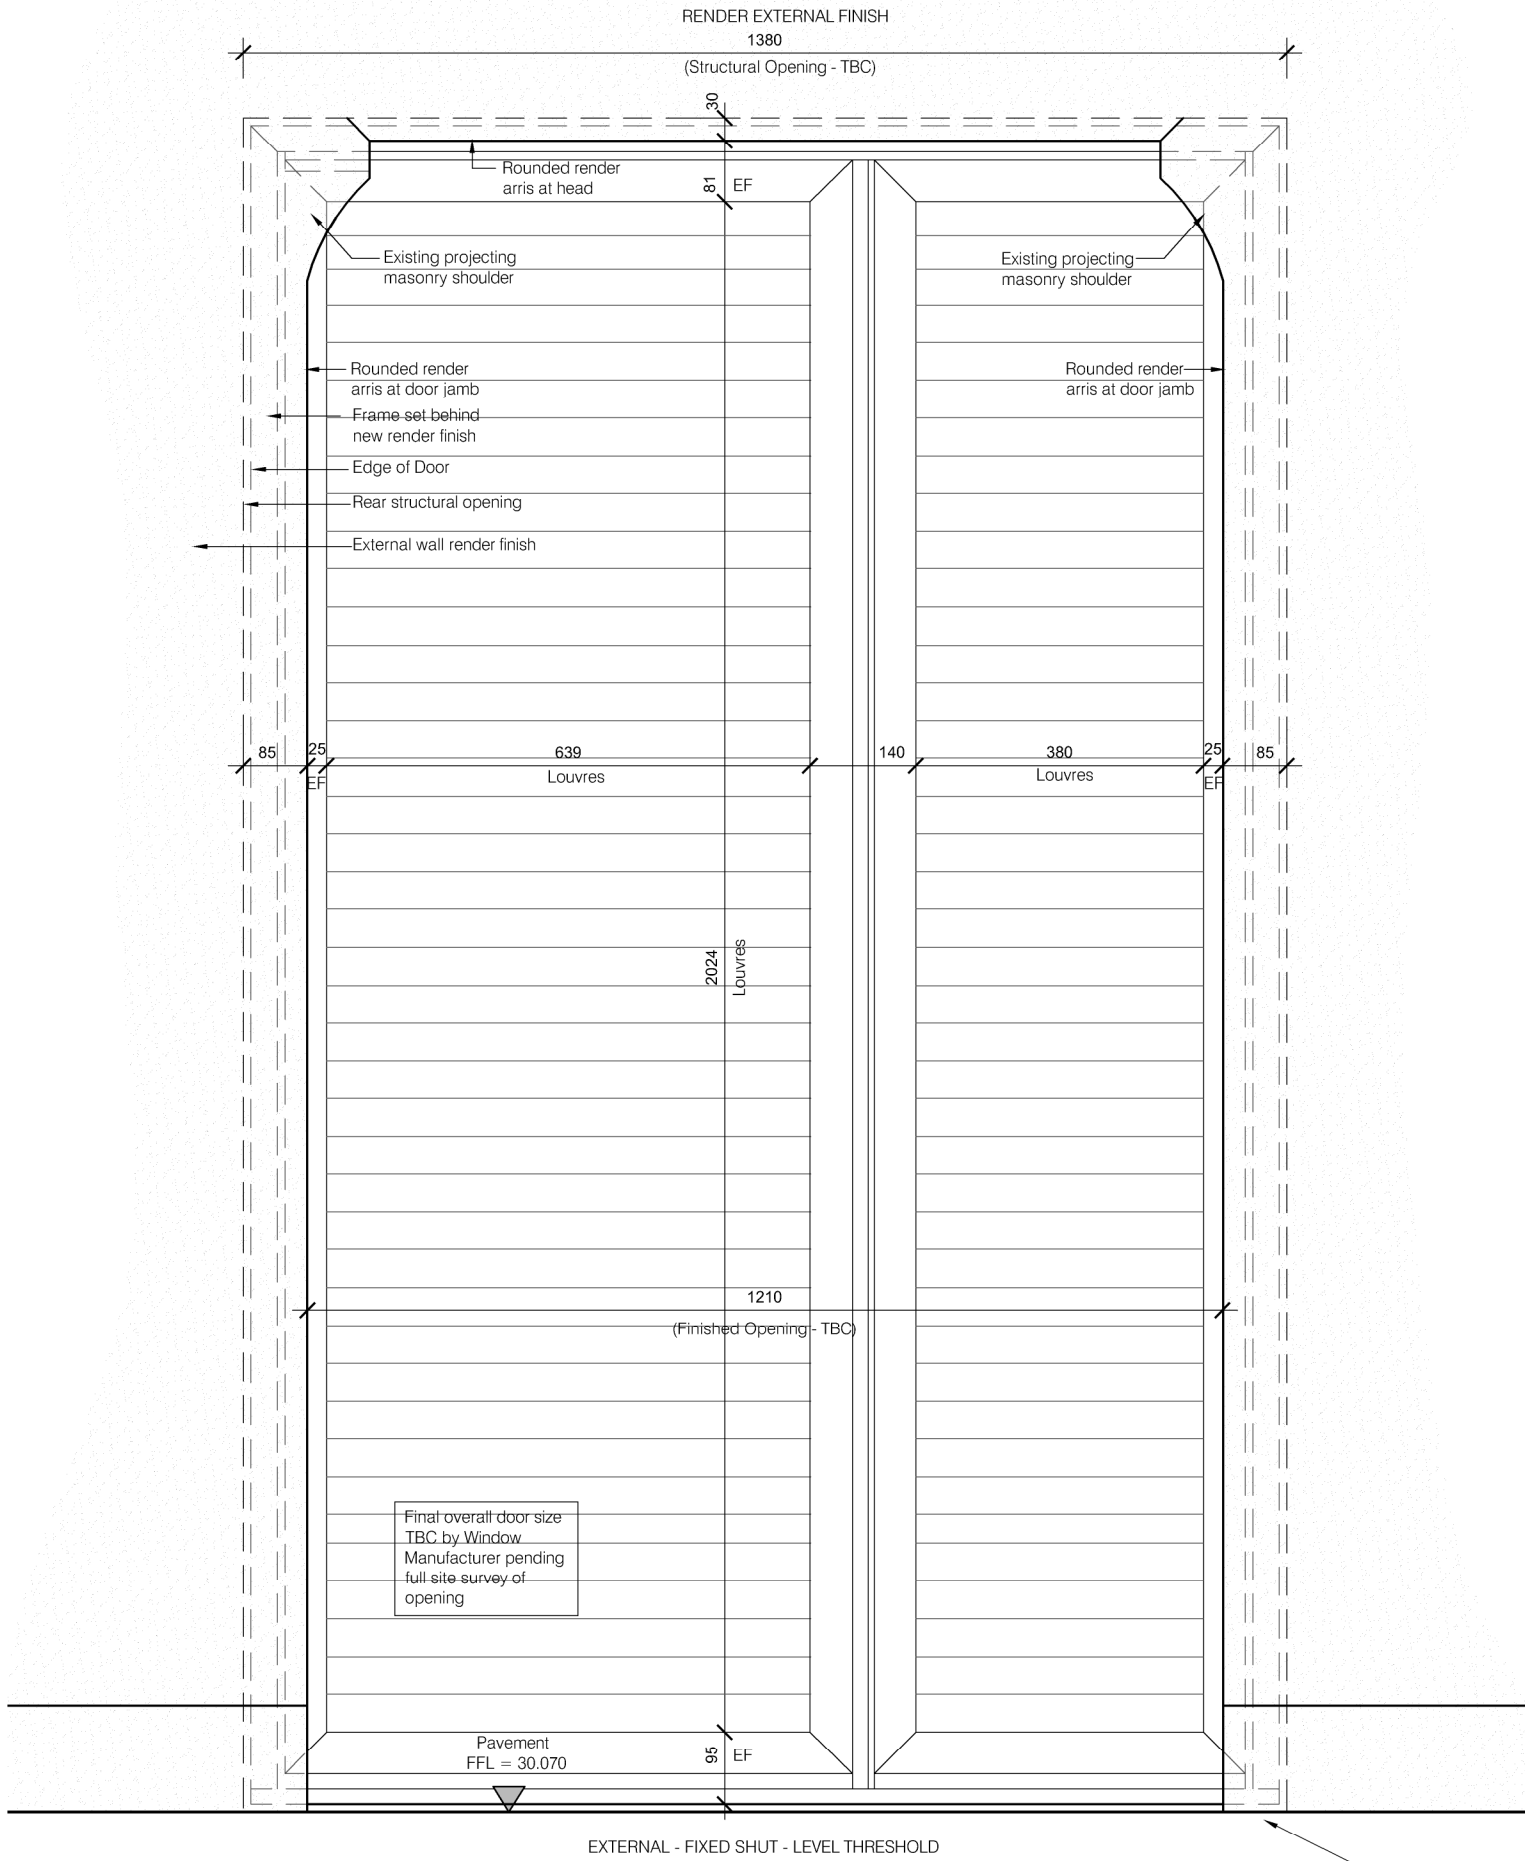

ELEVATION OF EXTERNAL DOOR - TYPE 5 - DLG/02

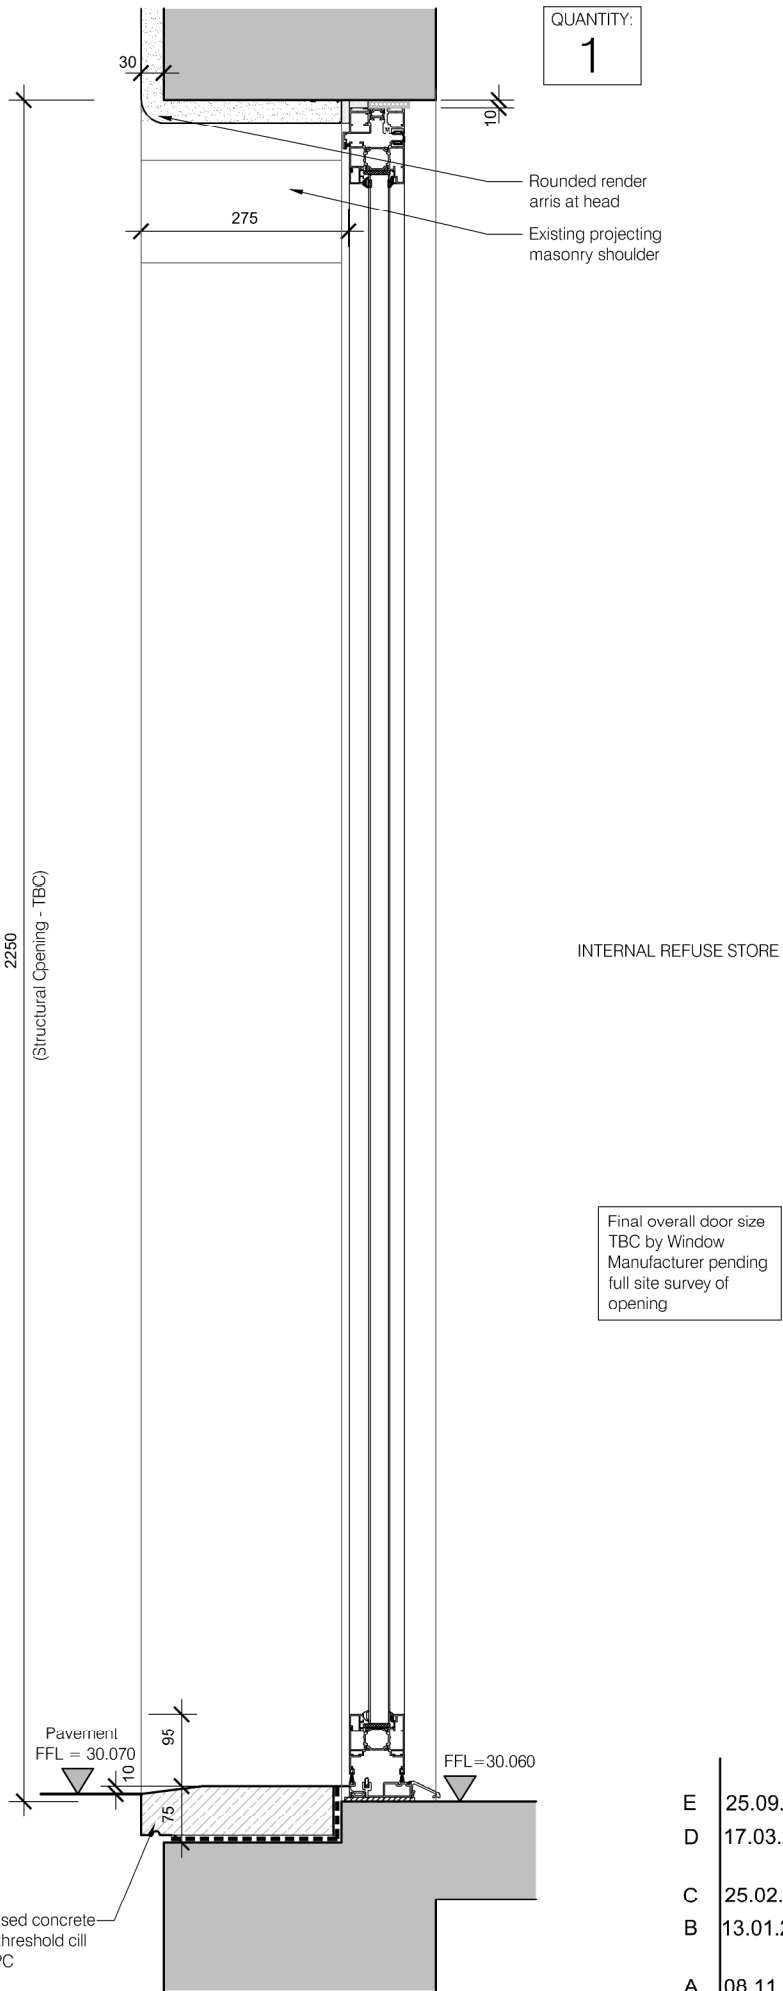

SECTION OF EXTERNAL DOOR - TYPE 5 - DLG/02

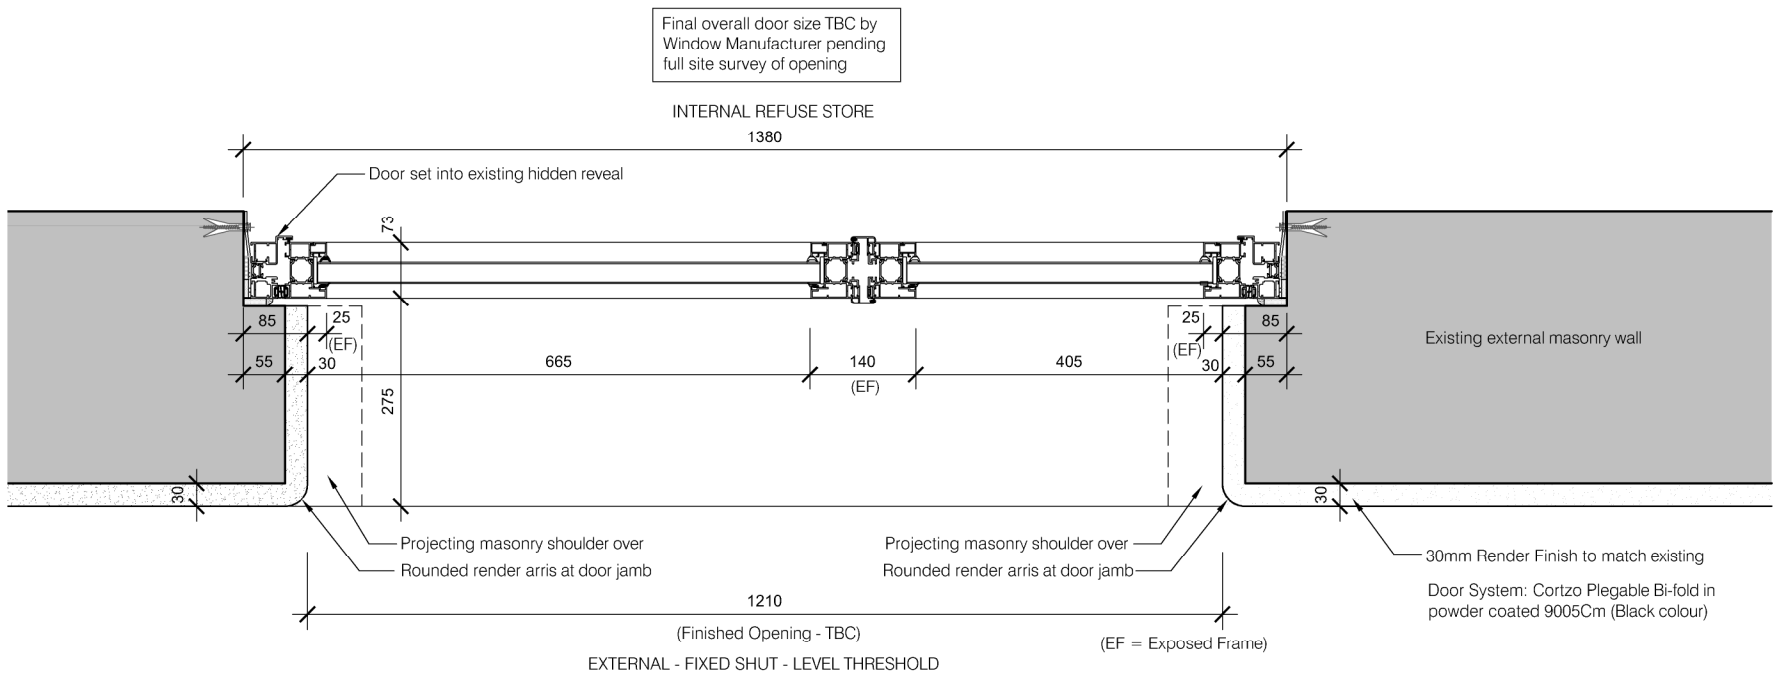

PLAN OF EXTERNAL DOOR - TYPE 5 - DLG/02 - REFUSE STORE

E	25.09.25	Phase 1 - Location Elevations Updated
D	17.03.25	Details added to door head and jambs in accordance with planner's comments
C	25.02.25	Phase 1 - Planning Condition Discharge Issue
B	13.01.25	Threshold detail and overall height amended to accord with manufacturer's details. Levels added
A	08.11.24	Planning Condition Discharge Issue

Rev	Date	Comments
-----	------	----------

Client	Guru Nanak Darbar Gurdwara Gravesend
--------	--------------------------------------

Project	Proposed Development Site Sikh Temple Site Clarence Place Gravesend DA12 1LD
---------	--

Title	Planning Condition 07: Phase 1 Joinery Details Window / External Door Type 5
-------	--

Project No.	181	Date	October 2024
Drawing No.	181-PD-605	Revision	E
Scale	1:10 & 1:500 @ A2	Drawn	STC
		Check	HD

Type 5