





ELEVATIONS INDICATING WINDOW / EXTERNAL DOOR TYPE, NUMBER & LOCATION ON BUILDING (SCALE 1:500)

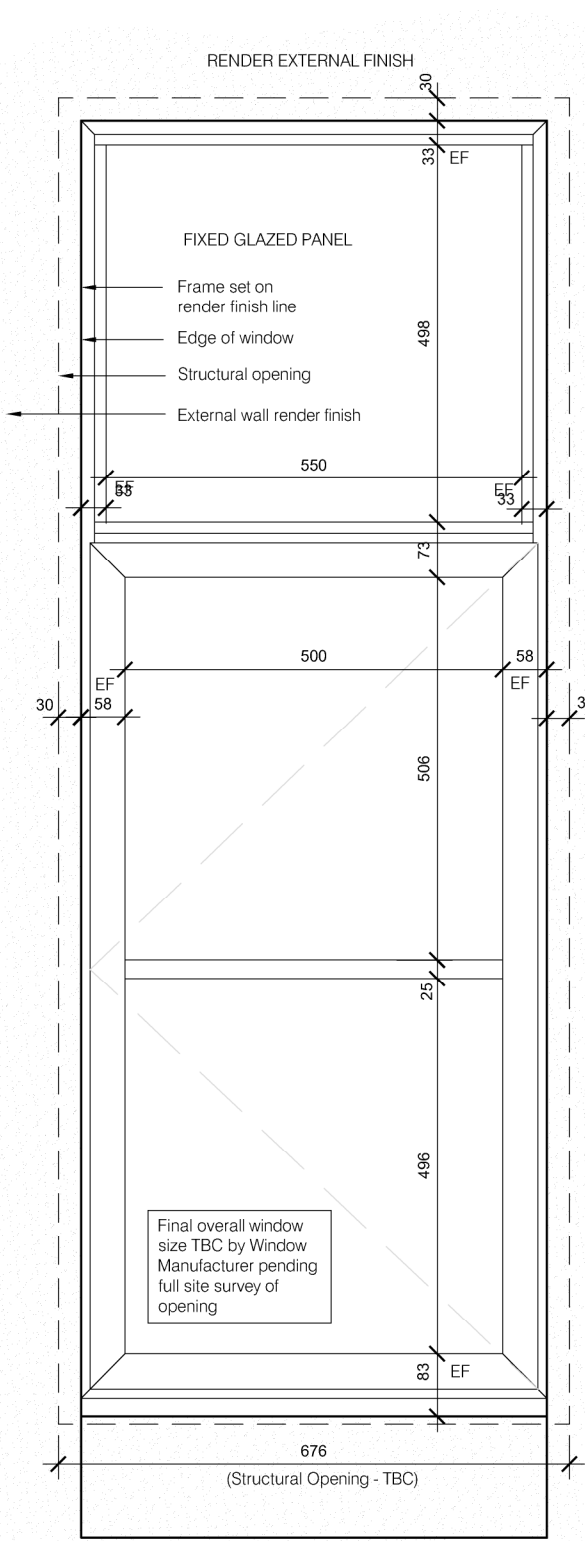


WF/38 - As Drawn
WF/39 - Handed
WF/41 - As Drawn
WF/42 - Handed
WF/45 - As Drawn
WF/46 - Handed
WF/47 - As Drawn
WF/48 - Handed

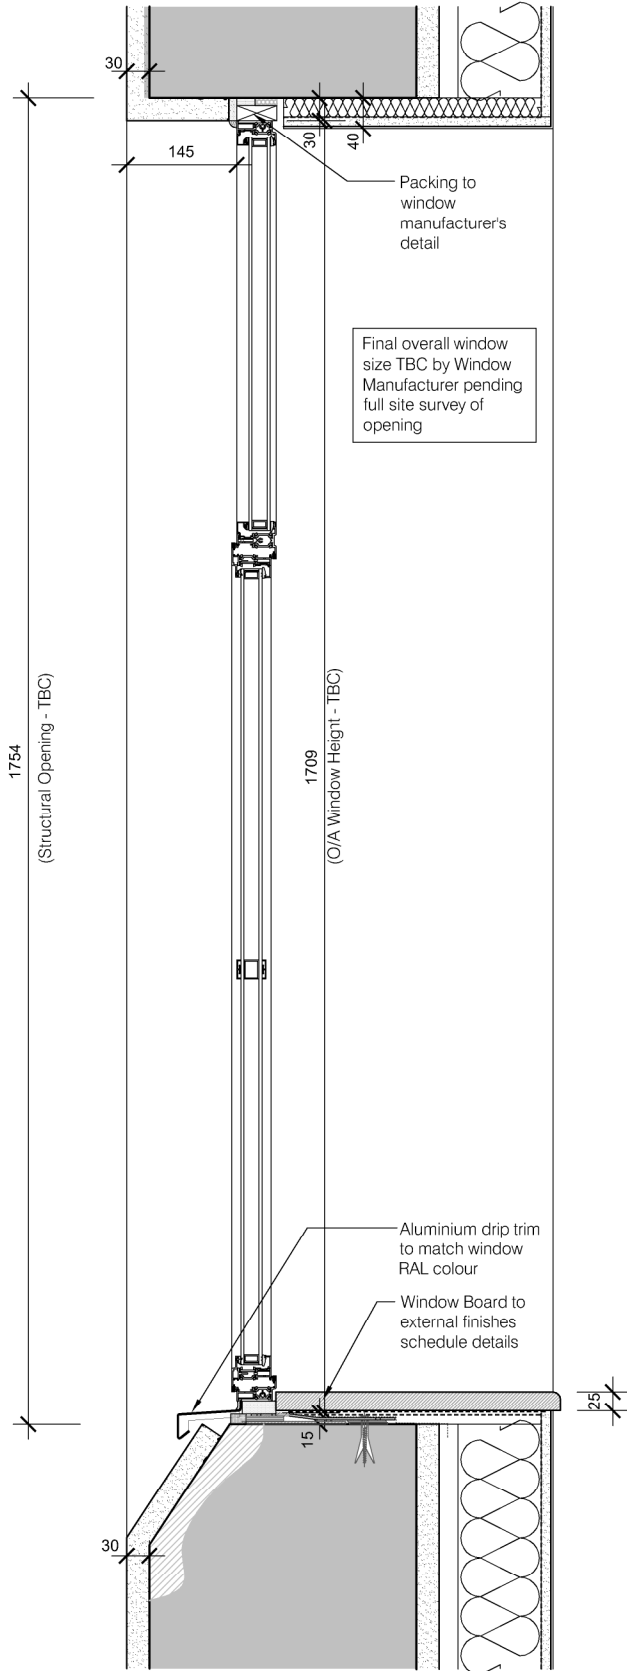

QUANTITY:
8

ELEVATION OF WINDOW - TYPE 6

SECTION OF WINDOW - TYPE 6

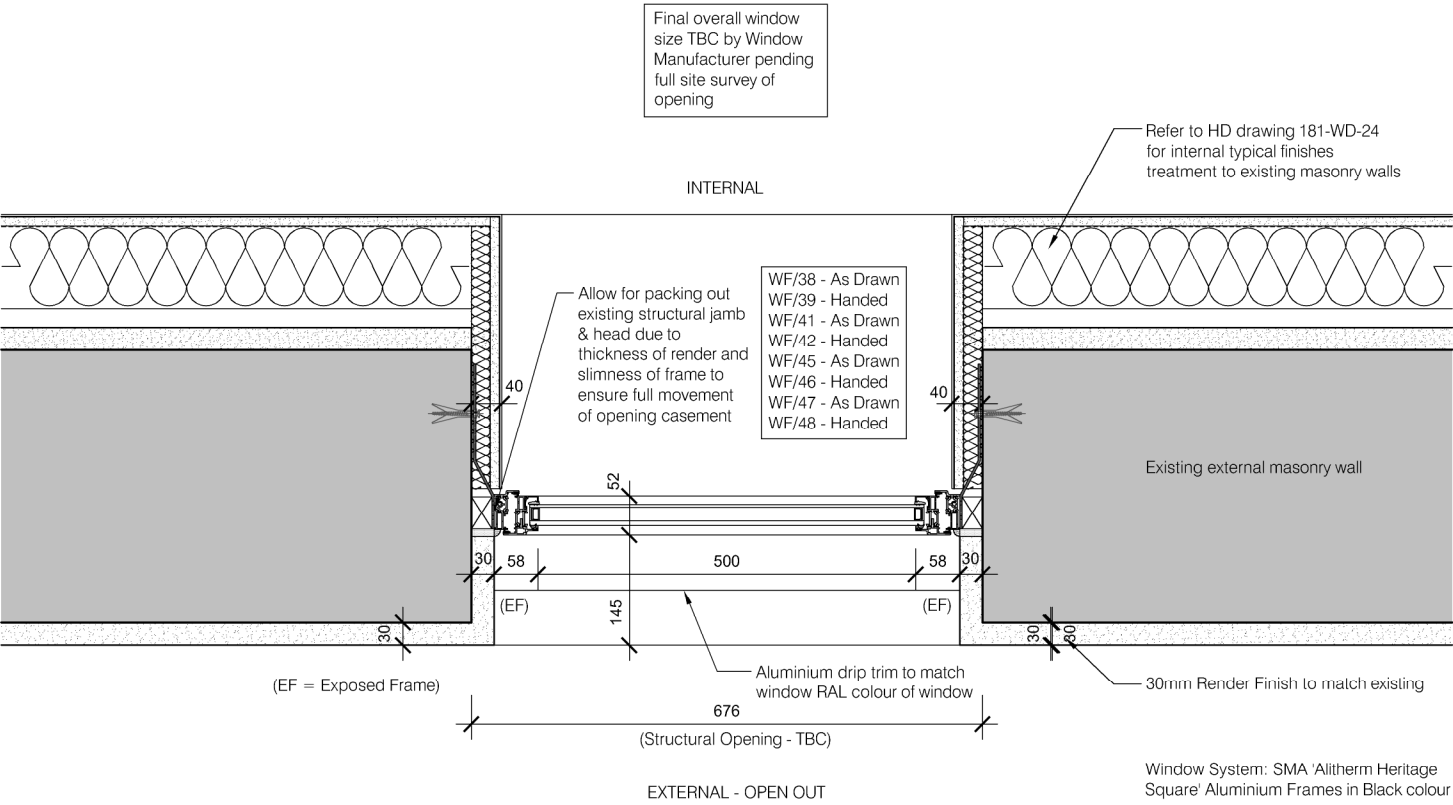

PLAN OF WINDOW - TYPE 6

C	25.09.25	Phase 1 - Location Elevations Updated
B	25.02.25	Phase 1 - Planning Condition Discharge Issue
A	08.11.24	Planning Condition Discharge Issue
Rev	Date	Comments

Client	Guru Nanak Darbar Gurdwara Gravesend
--------	--------------------------------------

Project	Proposed Development Site Sikh Temple Site Clarence Place Gravesend DA12 1LD
---------	--

Title	Planning Condition 07: Phase 1 Joinery Details Window / External Door Type 6
-------	--

Project No.	181	Date	October 2024
Drawing No.	181-PD-606	Revision	C
Scale	1:10 & 1:500 @ A2	Drawn	STC
		Check	HD

Type 6