





ELEVATIONS INDICATING WINDOW / EXTERNAL DOOR TYPE, NUMBER & LOCATION ON BUILDING (SCALE 1:500)

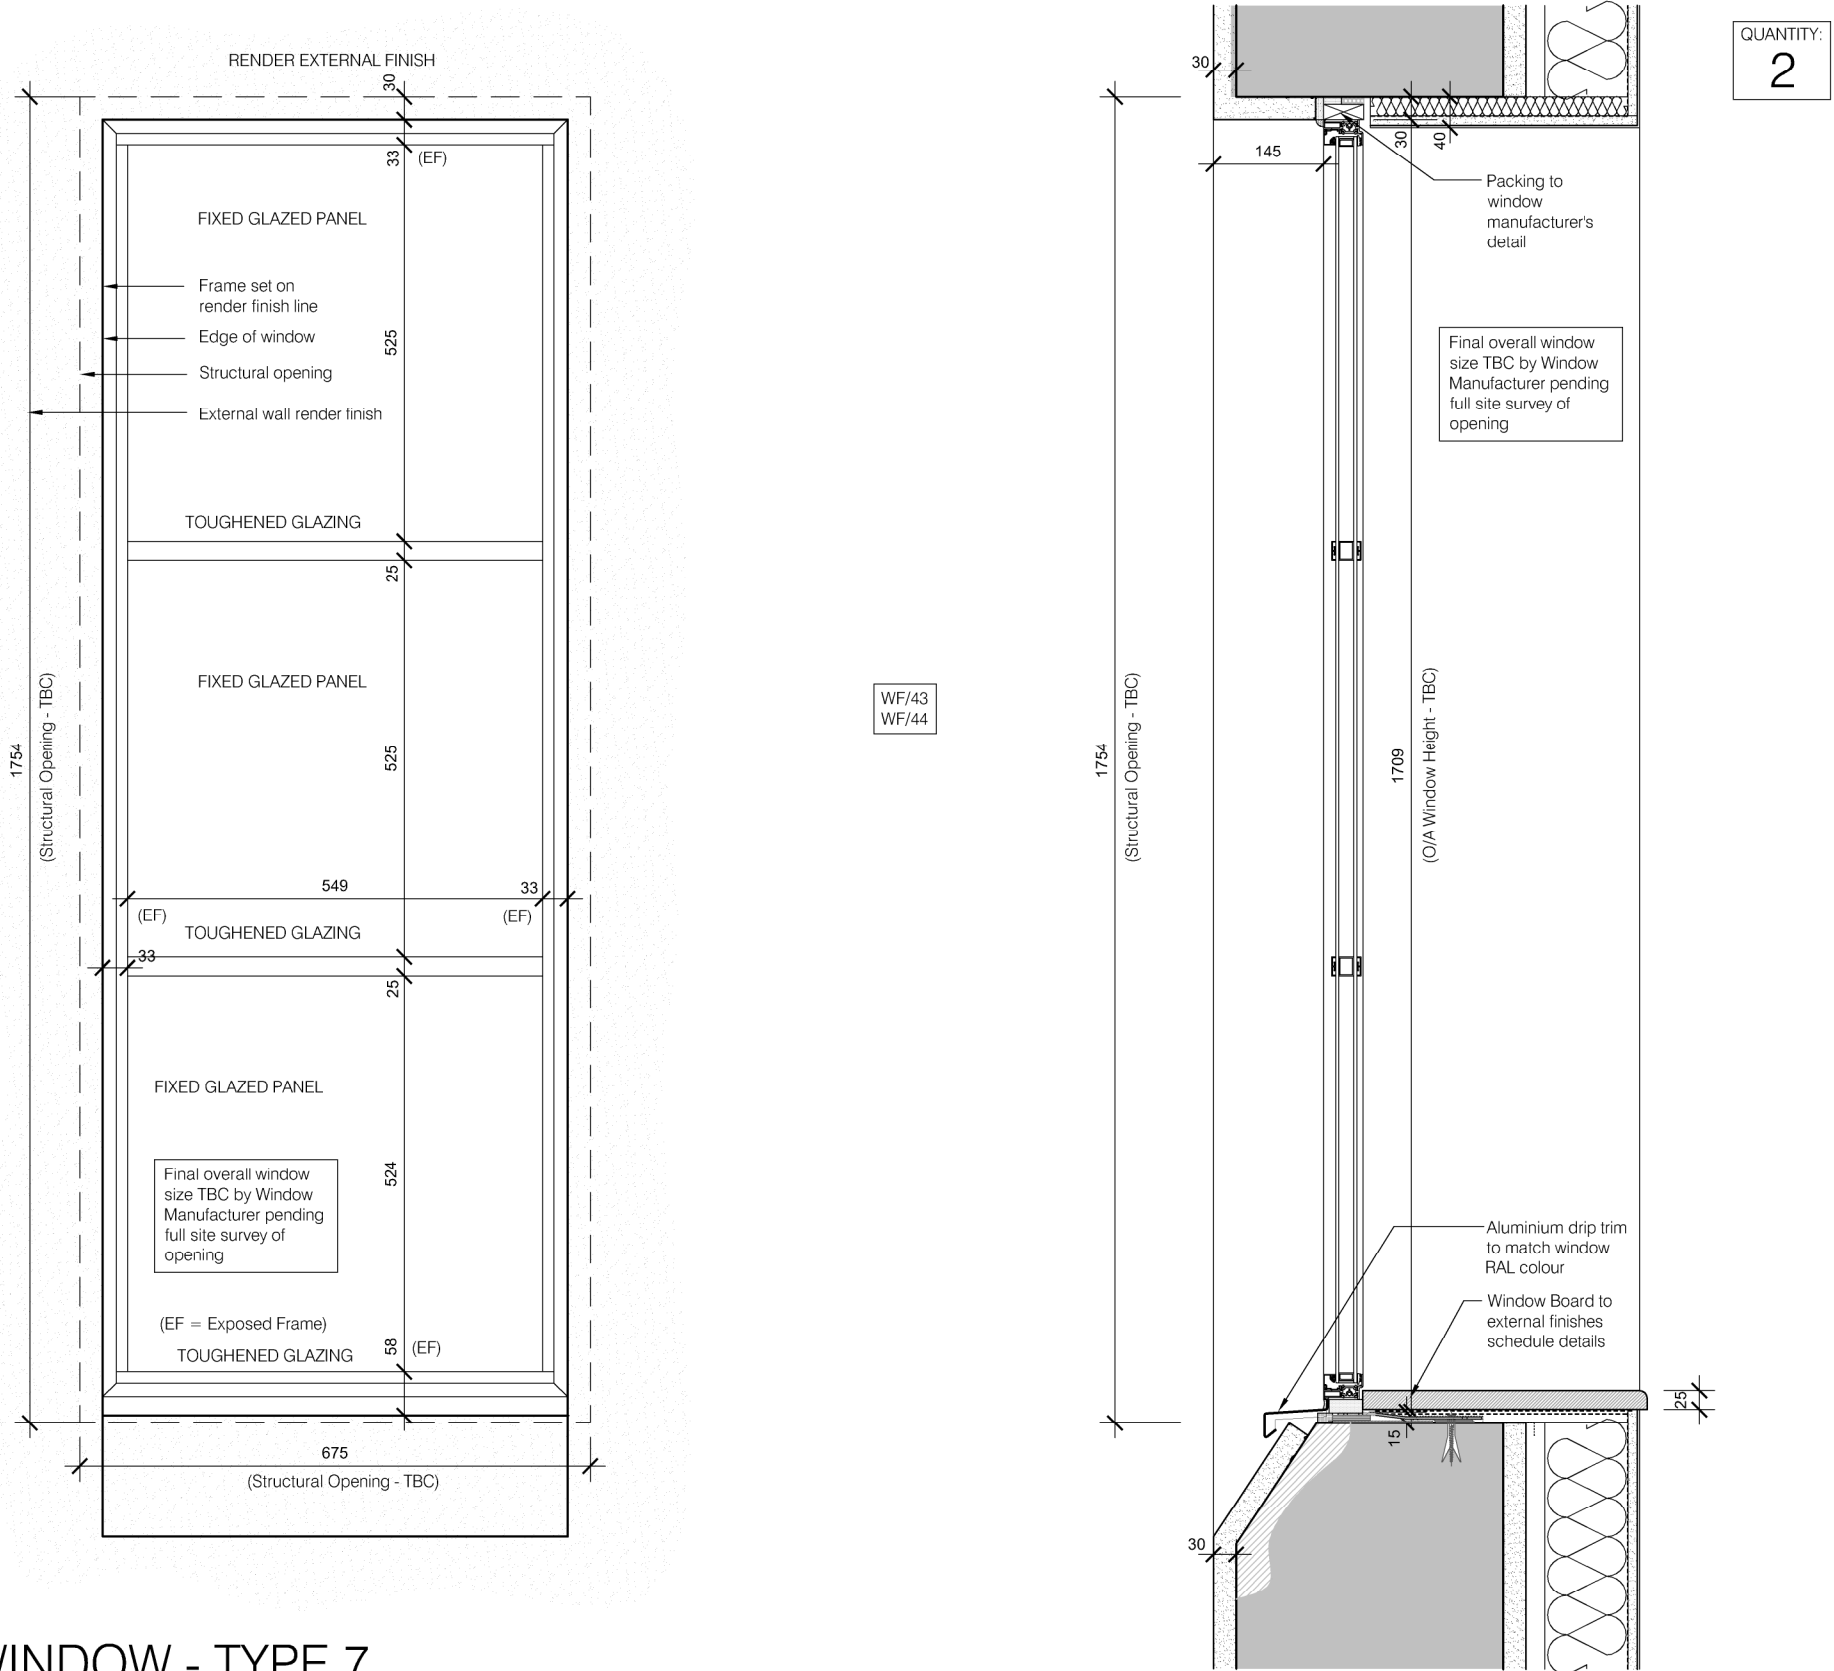

ELEVATION OF WINDOW - TYPE 7

SECTION OF WINDOW - TYPE 7

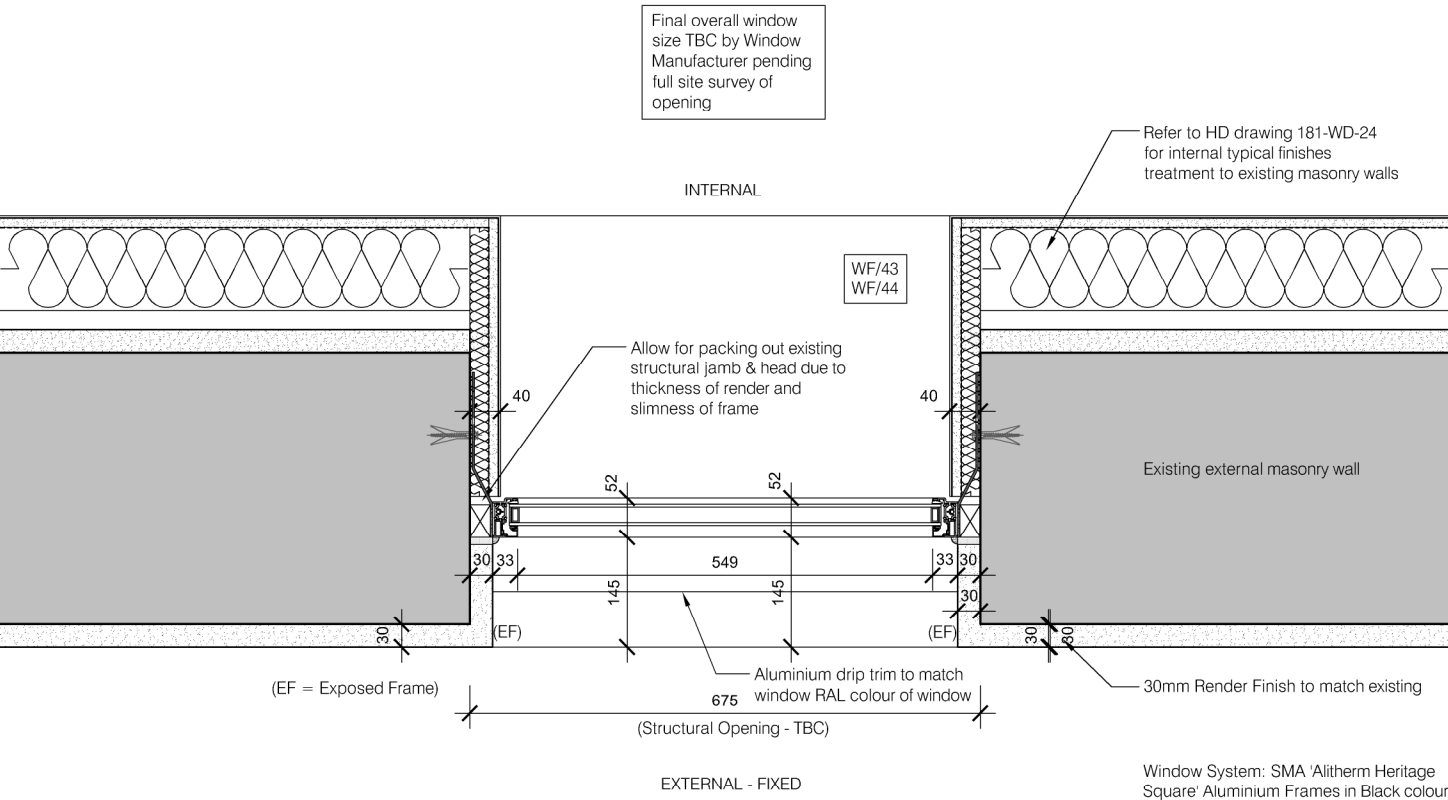

PLAN OF WINDOW - TYPE 7

C	25.09.25	Phase 1 - Location Elevations Updated
B	25.02.25	Phase 1 - Planning Condition Discharge Issue
A	08.11.24	Planning Condition Discharge Issue

Rev	Date	Comments
Client		
Guru Nanak Darbar Gurdwara Gravesend		

Project	
Proposed Development Site Sikh Temple Site Clarence Place Gravesend DA12 1LD	

Title	
Planning Condition 07: Phase 1 Joinery Details Window / External Door Type 7	

Project No.	Date
181	October 2024
Drawing No.	Revision
181-PD-607	C
Scale	Drawn
1:10 & 1:500 @ A2	STC
	Check
	HD

**HASKINS**
DESIGNS LTD.

The Civic Centre, St Mary's Road, Swanley, Kent, BR8 7BU.
Phone: 01322 479561 Mobile: 07802 182202
info@haskinsdesigns.co.uk Website: haskinsdesigns.co.uk

Type 7