





ELEVATIONS INDICATING WINDOW / EXTERNAL DOOR TYPE, NUMBER & LOCATION ON BUILDING (SCALE 1:500)

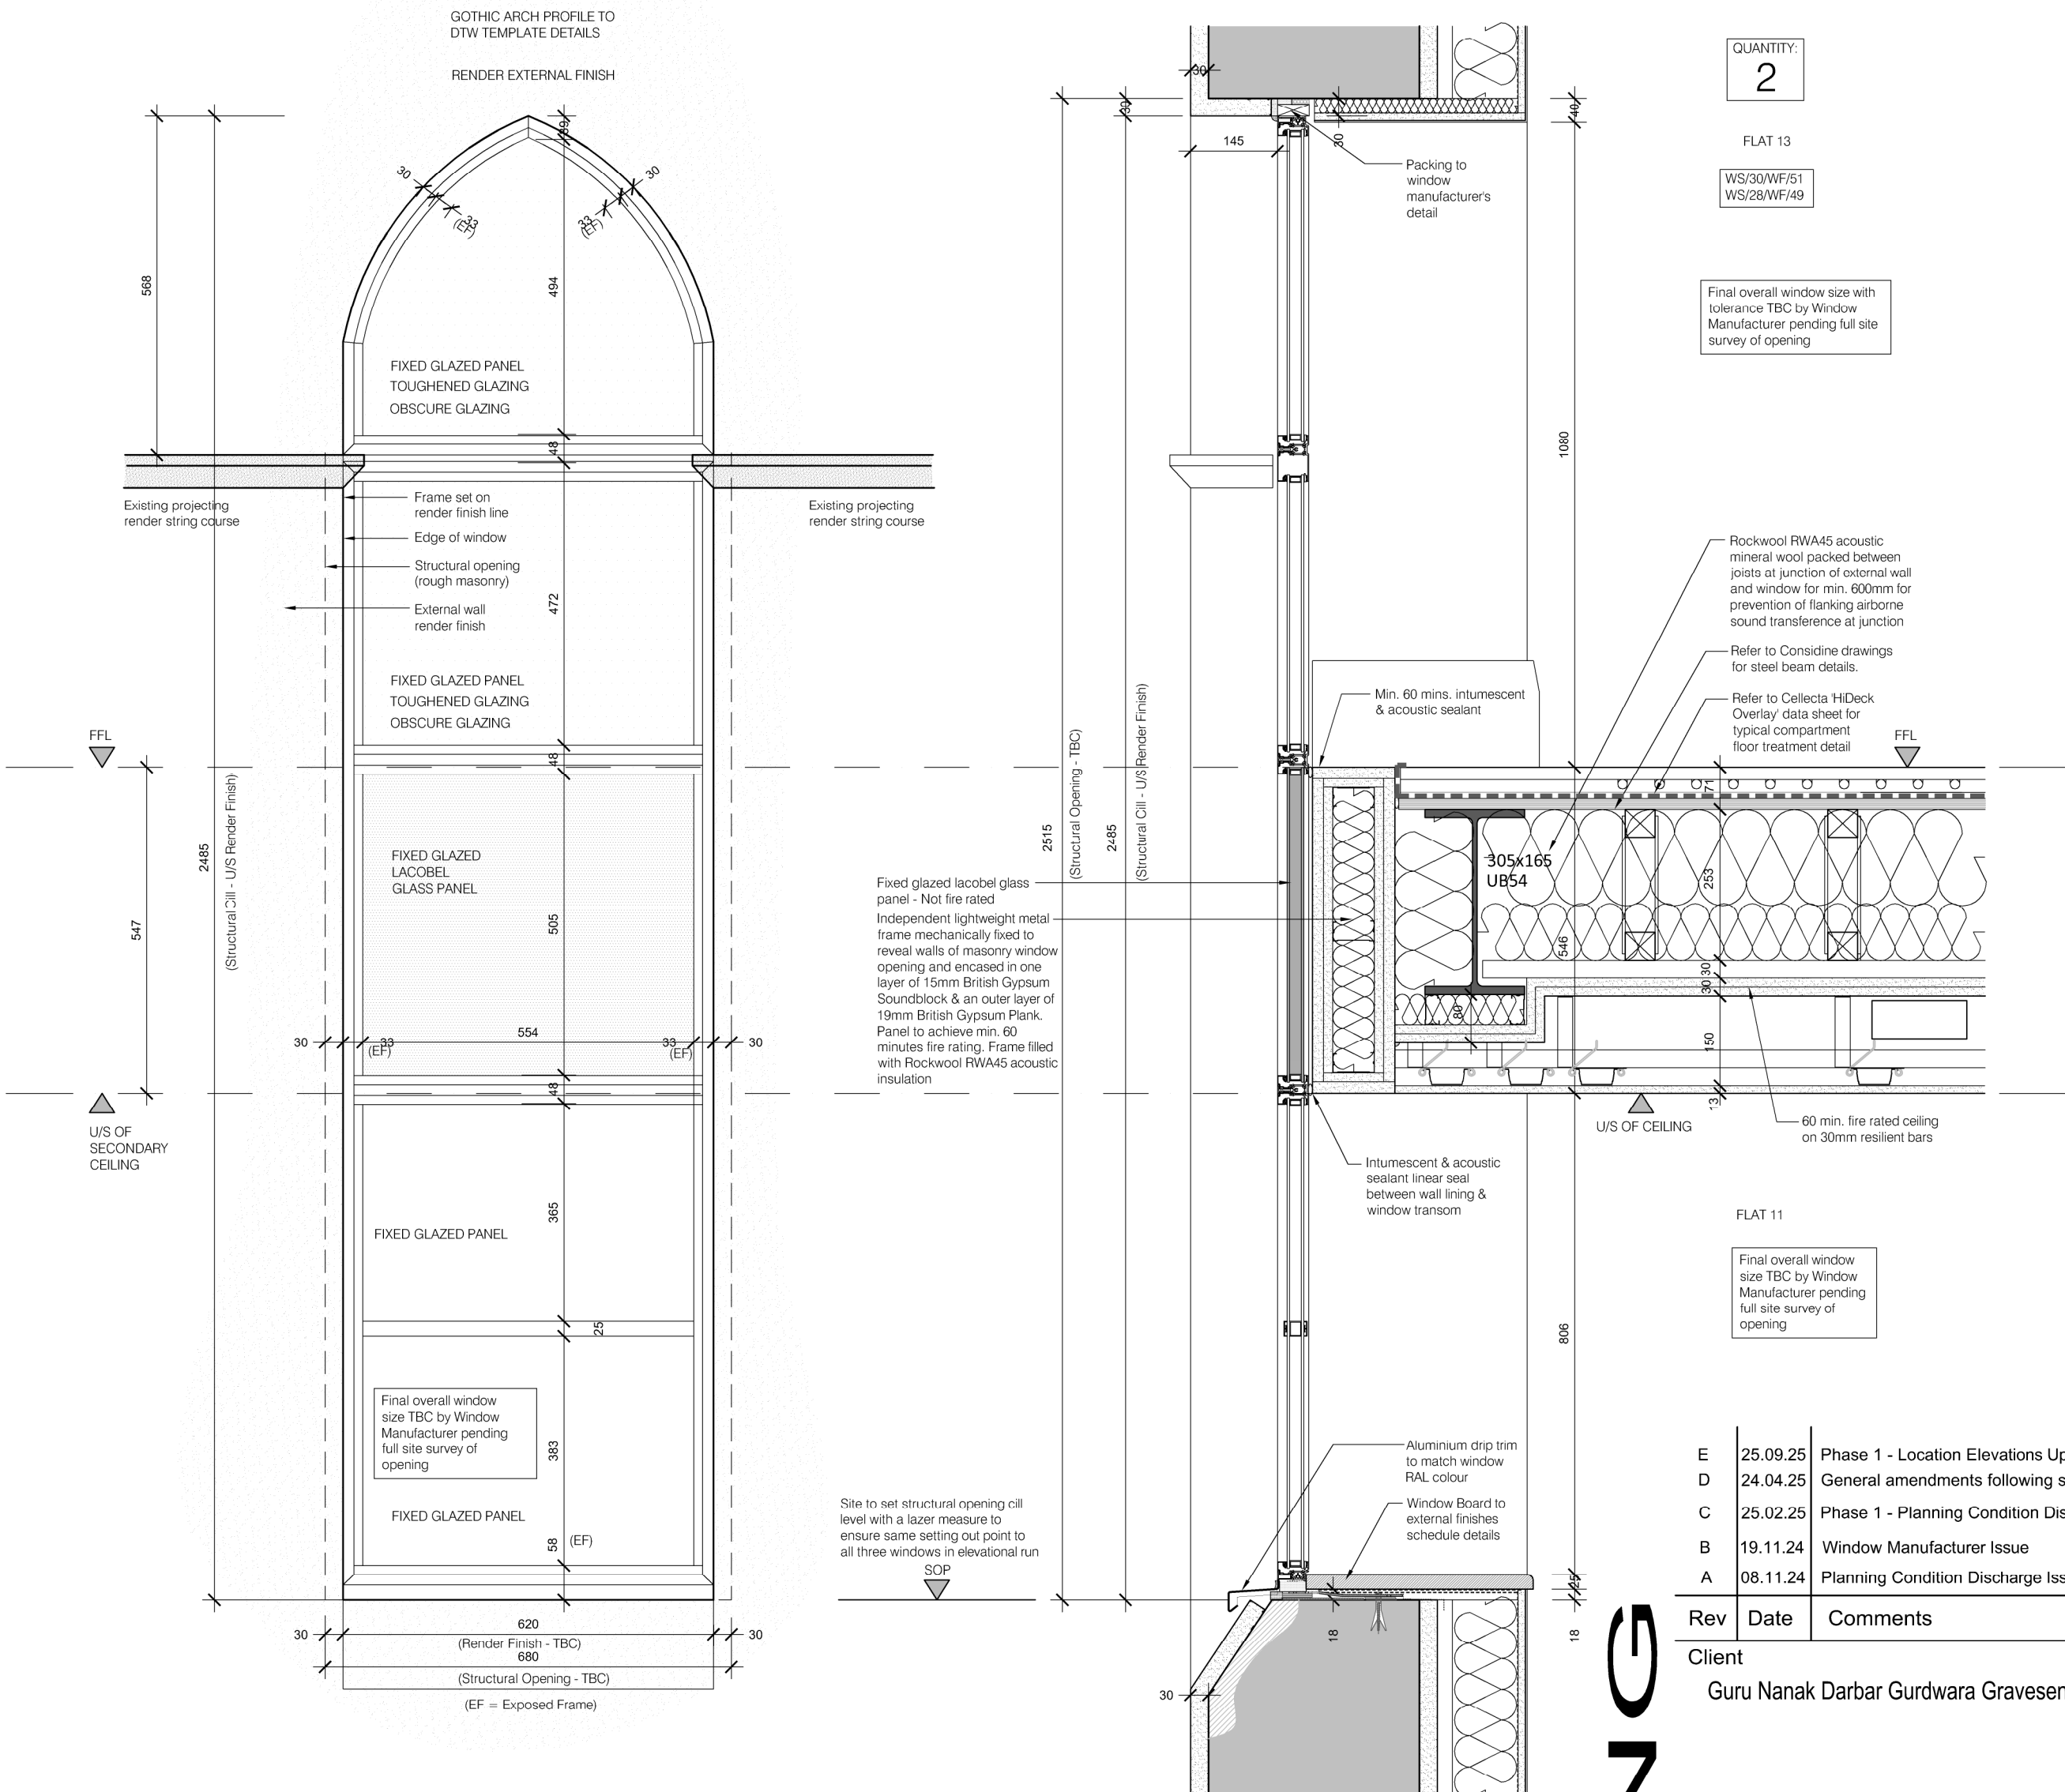

ELEVATION OF WINDOW - TYPE 8

SECTION OF WINDOW - TYPE 8

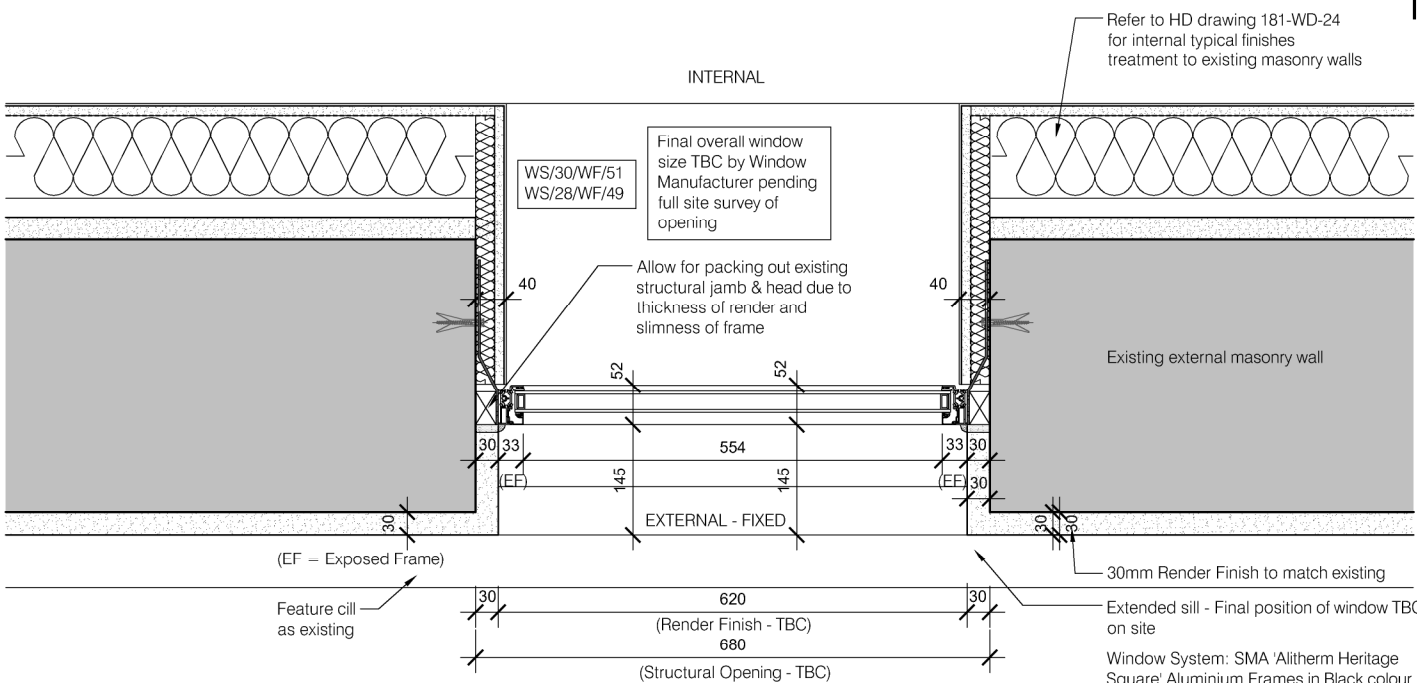

PLAN OF WINDOW - TYPE 8

Type 8

PLANNING

Rev	Date	Comments
E	25.09.25	Phase 1 - Location Elevations Updated
D	24.04.25	General amendments following site visit - DTW issue
C	25.02.25	Phase 1 - Planning Condition Discharge Issue
B	19.11.24	Window Manufacturer Issue
A	08.11.24	Planning Condition Discharge Issue

Client	Guru Nanak Darbar Gurdwara Gravesend
--------	--------------------------------------

Project	Proposed Development Site Sikh Temple Site Clarence Place Gravesend DA12 1LD
---------	--

Title	Planning Condition 07: Phase 1 Joinery Details Window / External Door Type 8
-------	--

Project No.	181	Date	October 2024
Drawing No.	181-PD-608	Revision	E
Scale	1:10 & 1:500 @ A2	Drawn	STC
		Check	HD