





ELEVATIONS INDICATING WINDOW / EXTERNAL DOOR TYPE, NUMBER & LOCATION ON BUILDING (SCALE 1:500)

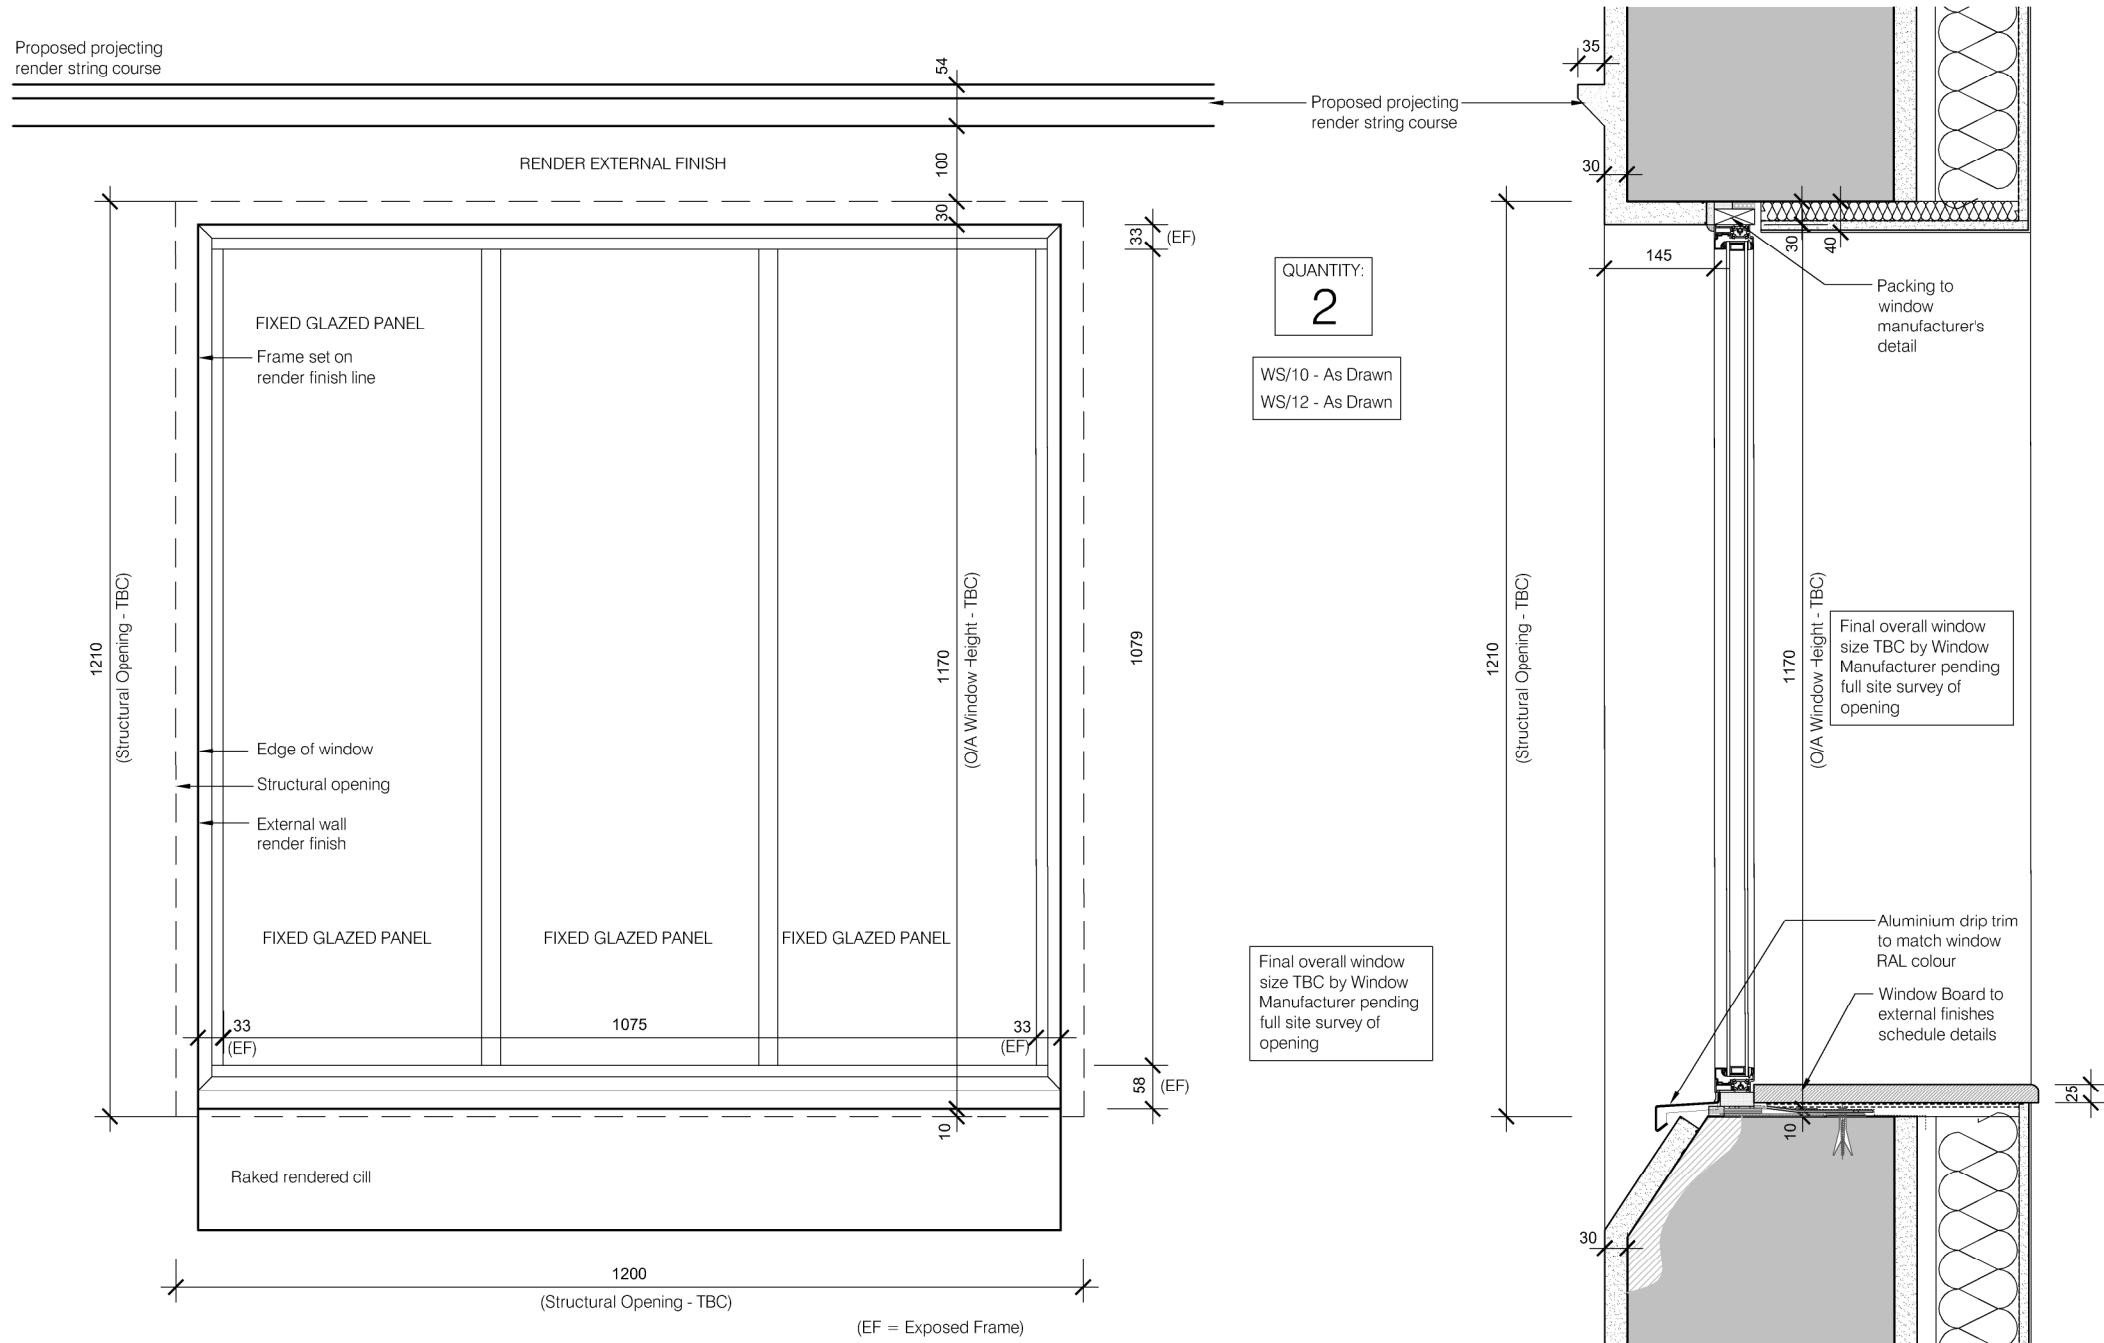

ELEVATION OF WINDOW - TYPE 10

SECTION OF WINDOW - TYPE 10

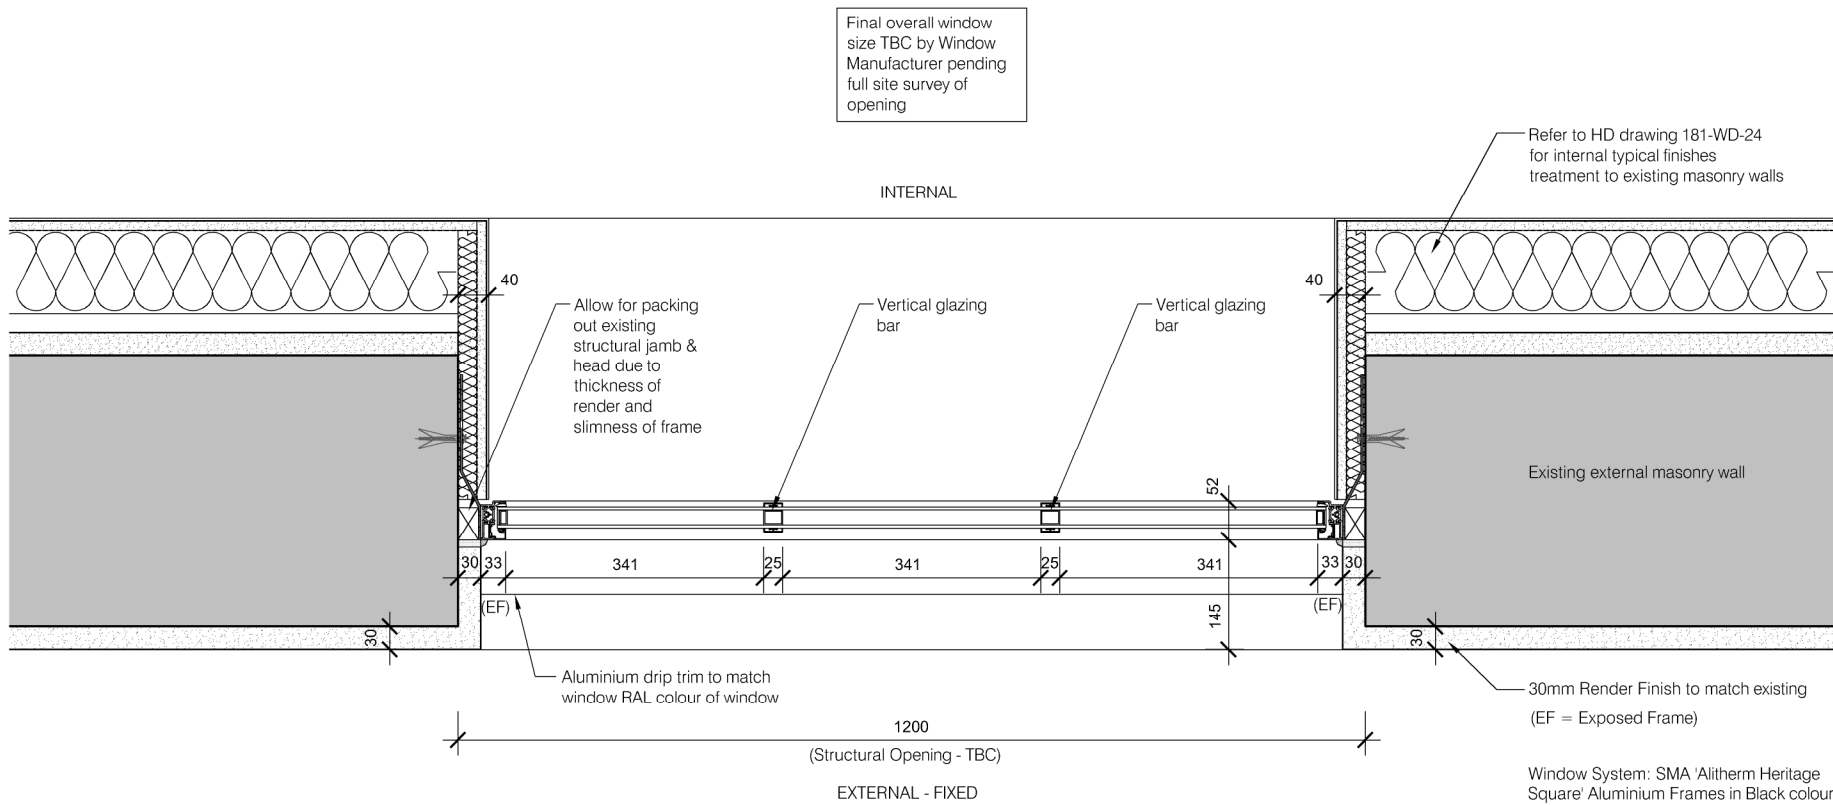

PLAN OF WINDOW - TYPE 10

D	25.09.25	Phase 1 - Location Elevations Updated
C	18.09.25	Phase 1 - Type 10 window style & numbers revised
B	25.02.25	Phase 1 - Planning Condition Discharge Issue
A	16.12.24	Planning Condition Discharge Issue

Rev	Date	Comments
-----	------	----------

Client
Guru Nanak Darbar Gurdwara Gravesend

Project
Proposed Development Site
Sikh Temple Site
Clarence Place
Gravesend
DA12 1LD

Title
Planning Condition 07: Phase 1
Joinery Details
Window / External Door Type 10

Project No.	Date
181	October 2024
Drawing No.	Revision
181-PD-610	D
Scale	Drawn
1:10 & 1:500 @ A2	STC
	Check
	HD

Type 10

PLANNING