



ELEVATIONS INDICATING WINDOW / EXTERNAL DOOR TYPE, NUMBER & LOCATION ON BUILDING (SCALE 1:500)

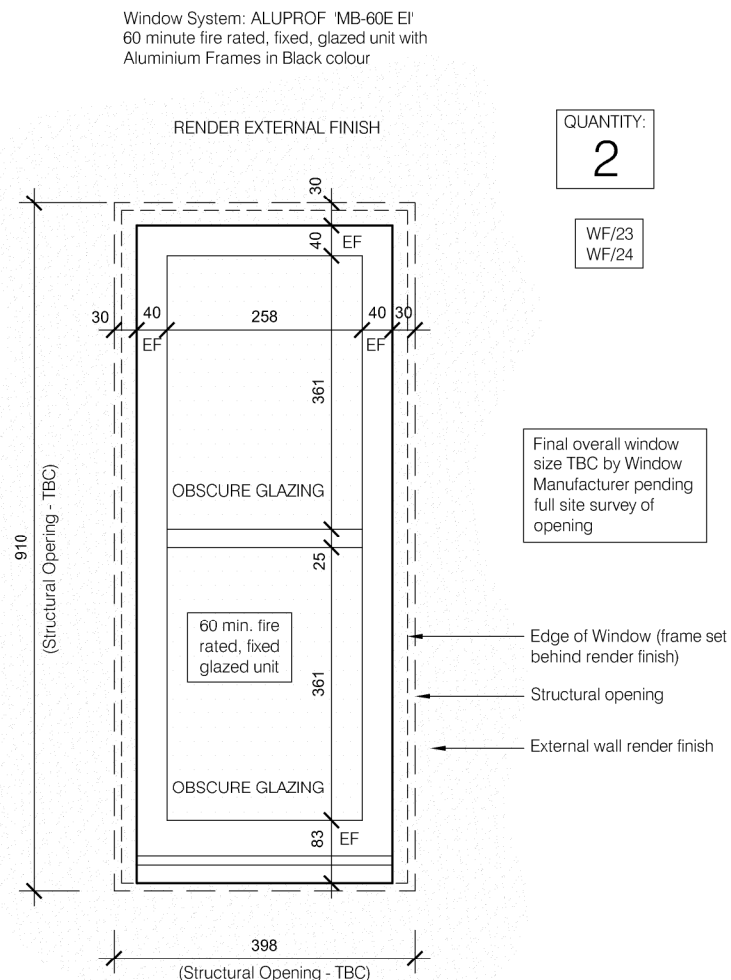

ELEVATION OF WINDOW - TYPE 12 - FIRE RATED

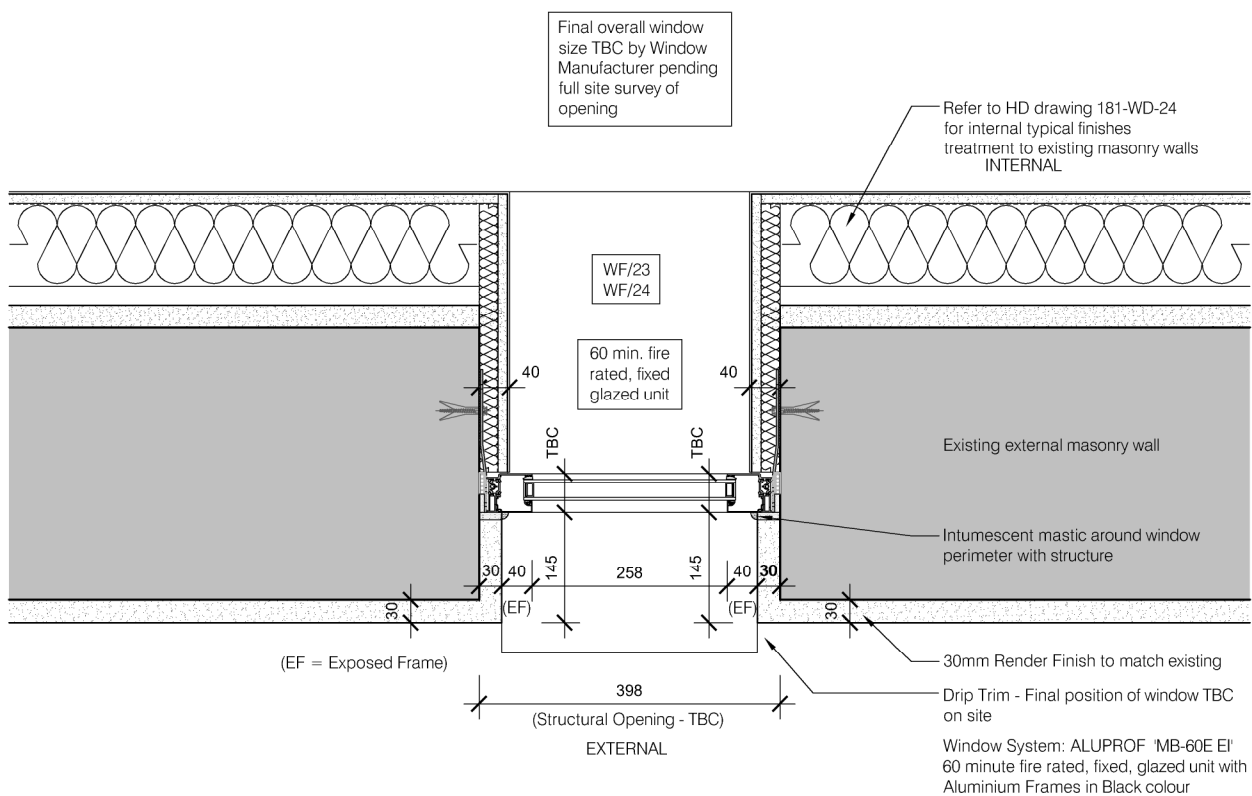

PLAN OF WINDOW - TYPE 12 - FIRE RATED

PLANNING	B	25.09.25	Phase 1 - Location Elevations Updated
	A	25.02.25	Phase 1 - Planning Condition Discharge Issue
	Rev	Date	Comments
	Client		
	Guru Nanak Darbar Gurdwara Gravesend		
	Project		
	Proposed Development Site Sikh Temple Site Clarence Place Gravesend DA12 1LD		
	Title		
	Planning Condition 07: Phase 1 Joinery Details Window / External Door Type 12		
	Project No.		Date
181		October 2024	
Drawing No.		Revision	
181-PD-612		B	
Scale		Drawn	
1:10 & 1:500 @ A2		STC	
		Check	
		HD	

Type 12