



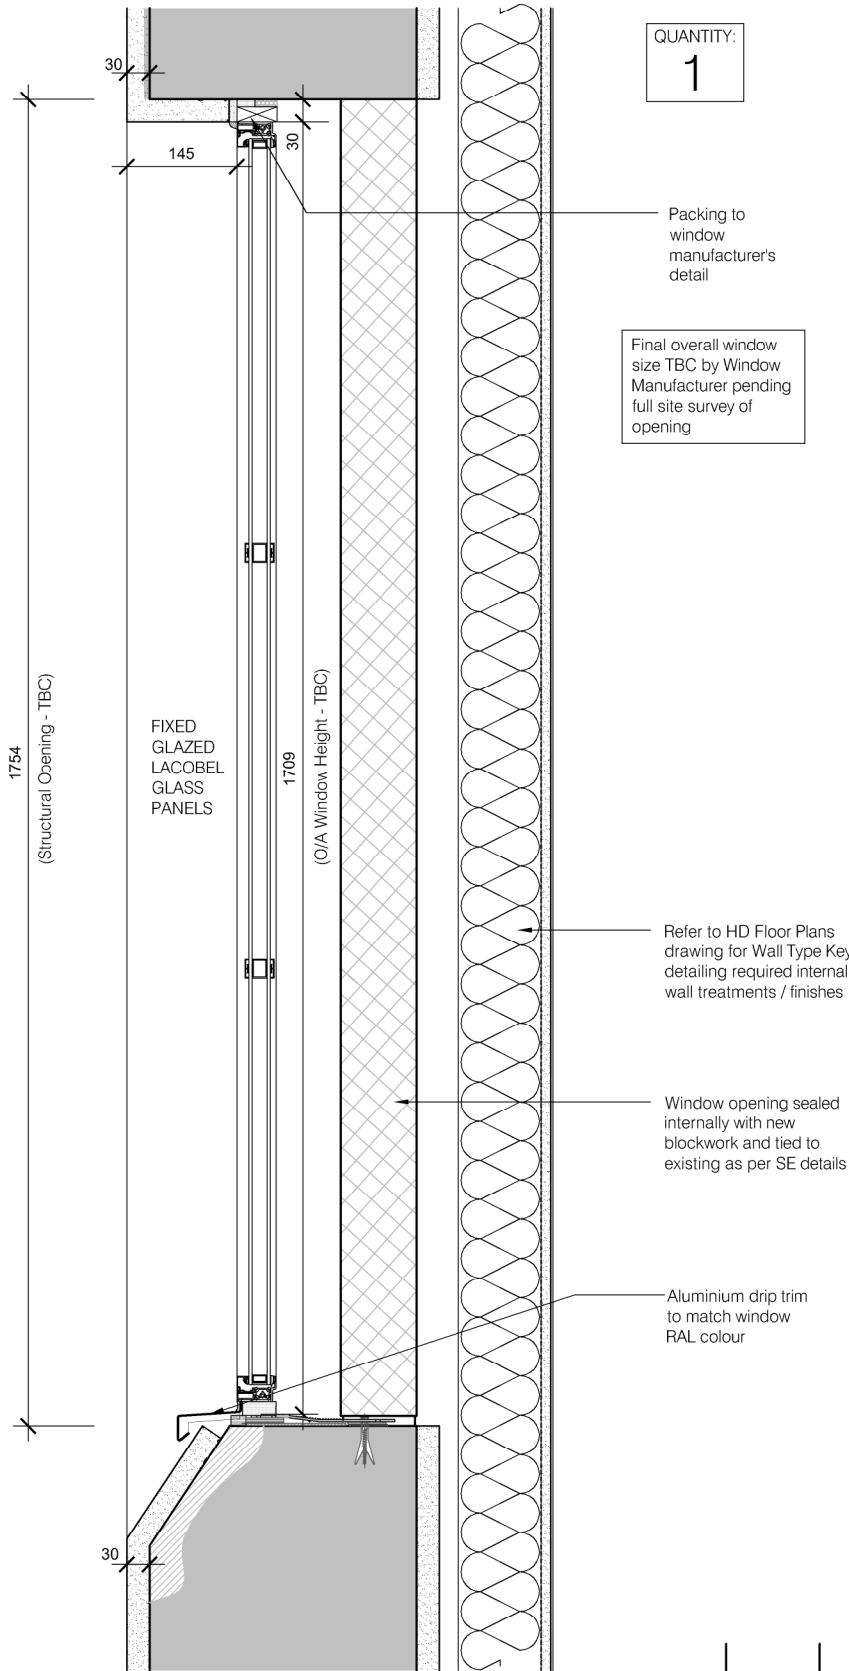


ELEVATIONS INDICATING WINDOW / EXTERNAL DOOR TYPE, NUMBER & LOCATION ON BUILDING (SCALE 1:500)

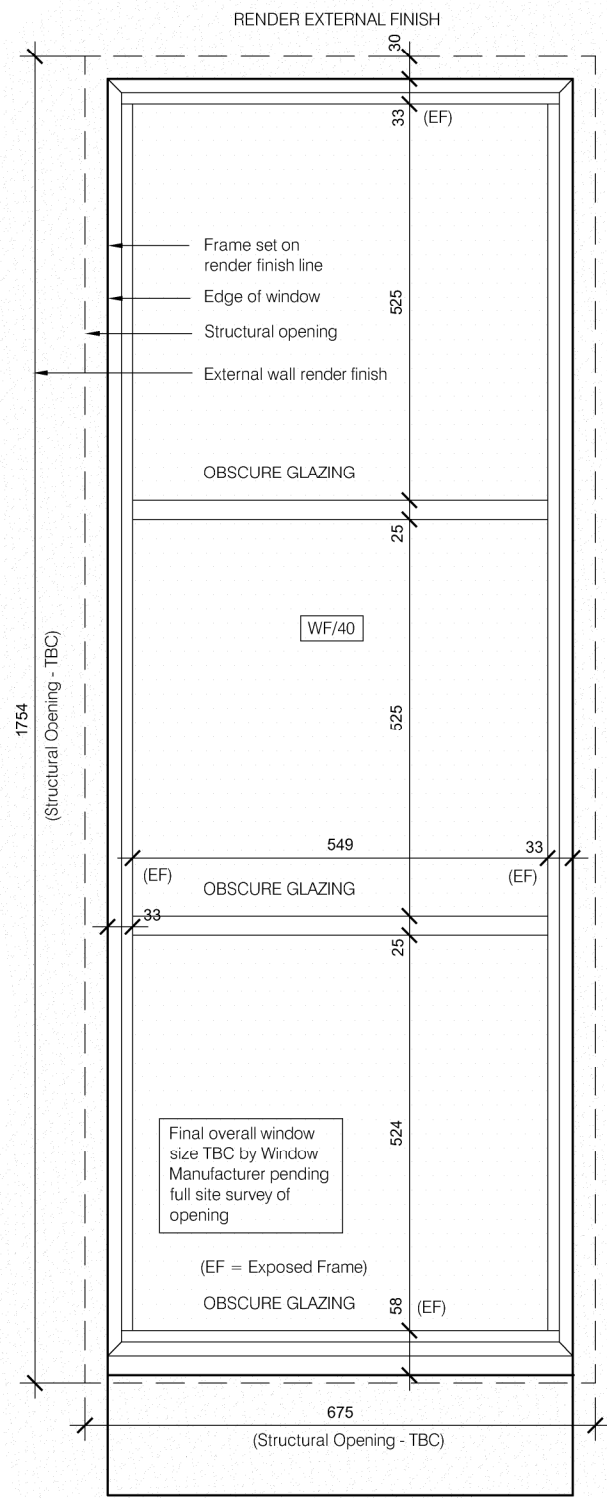

ELEVATION OF WINDOW - TYPE 7A

SECTION OF WINDOW - TYPE 7A

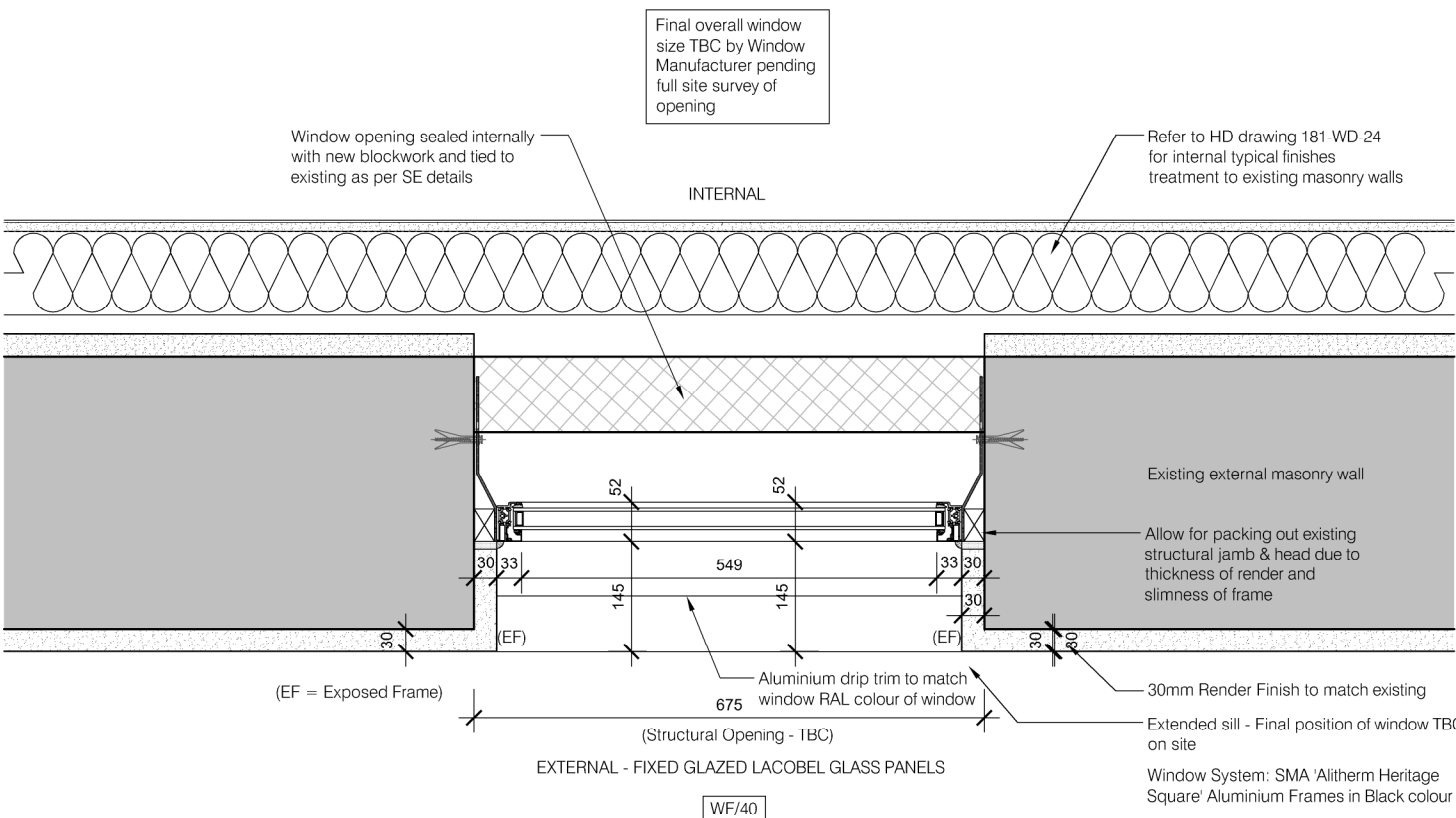

PLAN OF WINDOW - TYPE 7A

B	25.09.25	Phase 1 - Location Elevations Updated
A	25.02.25	Phase 1 - Planning Condition Discharge Issue
Rev	Date	Comments

Client
Guru Nanak Darbar Gurdwara Gravesend

Project
Proposed Development Site
Sikh Temple Site
Clarence Place
Gravesend
DA12 1LD

Title
Planning Condition 07: Phase 1
Joinery Details
Window / External Door Type 7A

Project No.	Date
181	October 2024
Drawing No.	Revision
181-PD-6075	B
Scale	Drawn
1:10 & 1:500 @ A2	STC
	Check
	HD

Type 7A

HD HASKINS
DESIGNS LTD.

The Civic Centre, St Mary's Road, Swanley, Kent, BR8 7BU.
Phone: 01322 479561 Mobile:07802 182202
info@haskinsdesigns.co.uk Website: haskinsdesigns.co.uk