






ELEVATIONS INDICATING WINDOW / EXTERNAL DOOR TYPE, NUMBER & LOCATION ON BUILDING (SCALE 1:500)

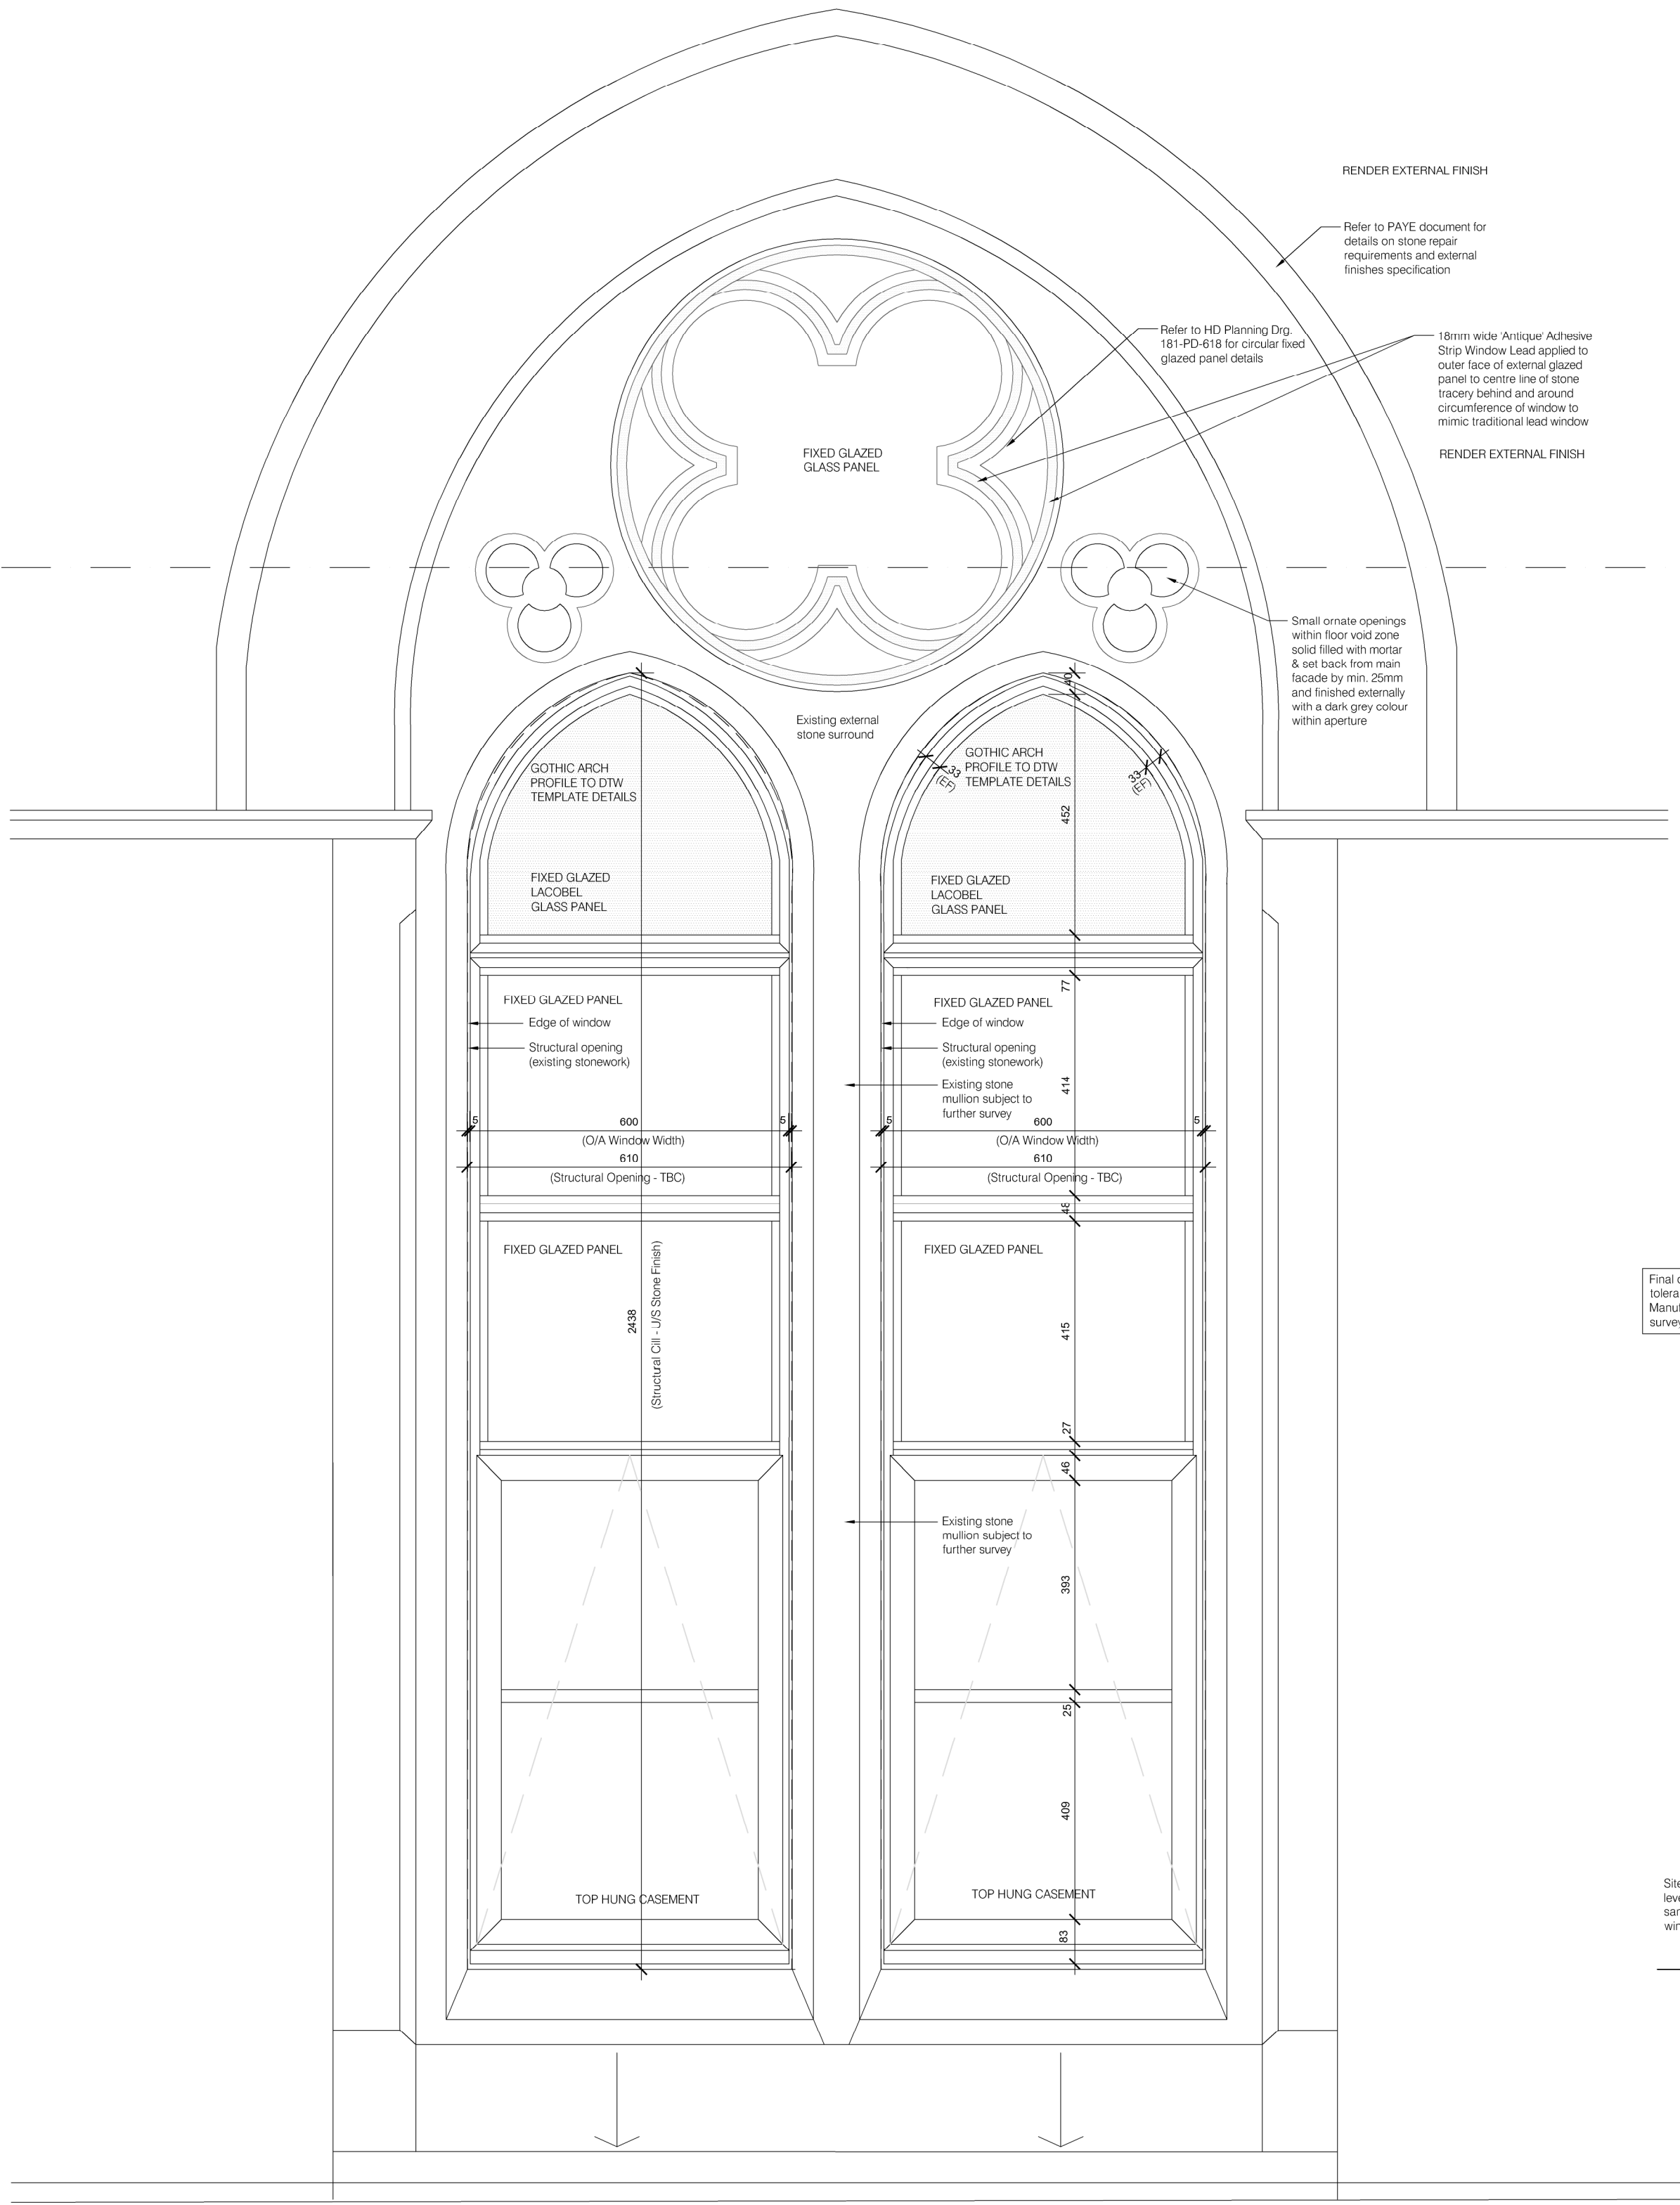

ELEVATION OF WINDOW - TYPE 17

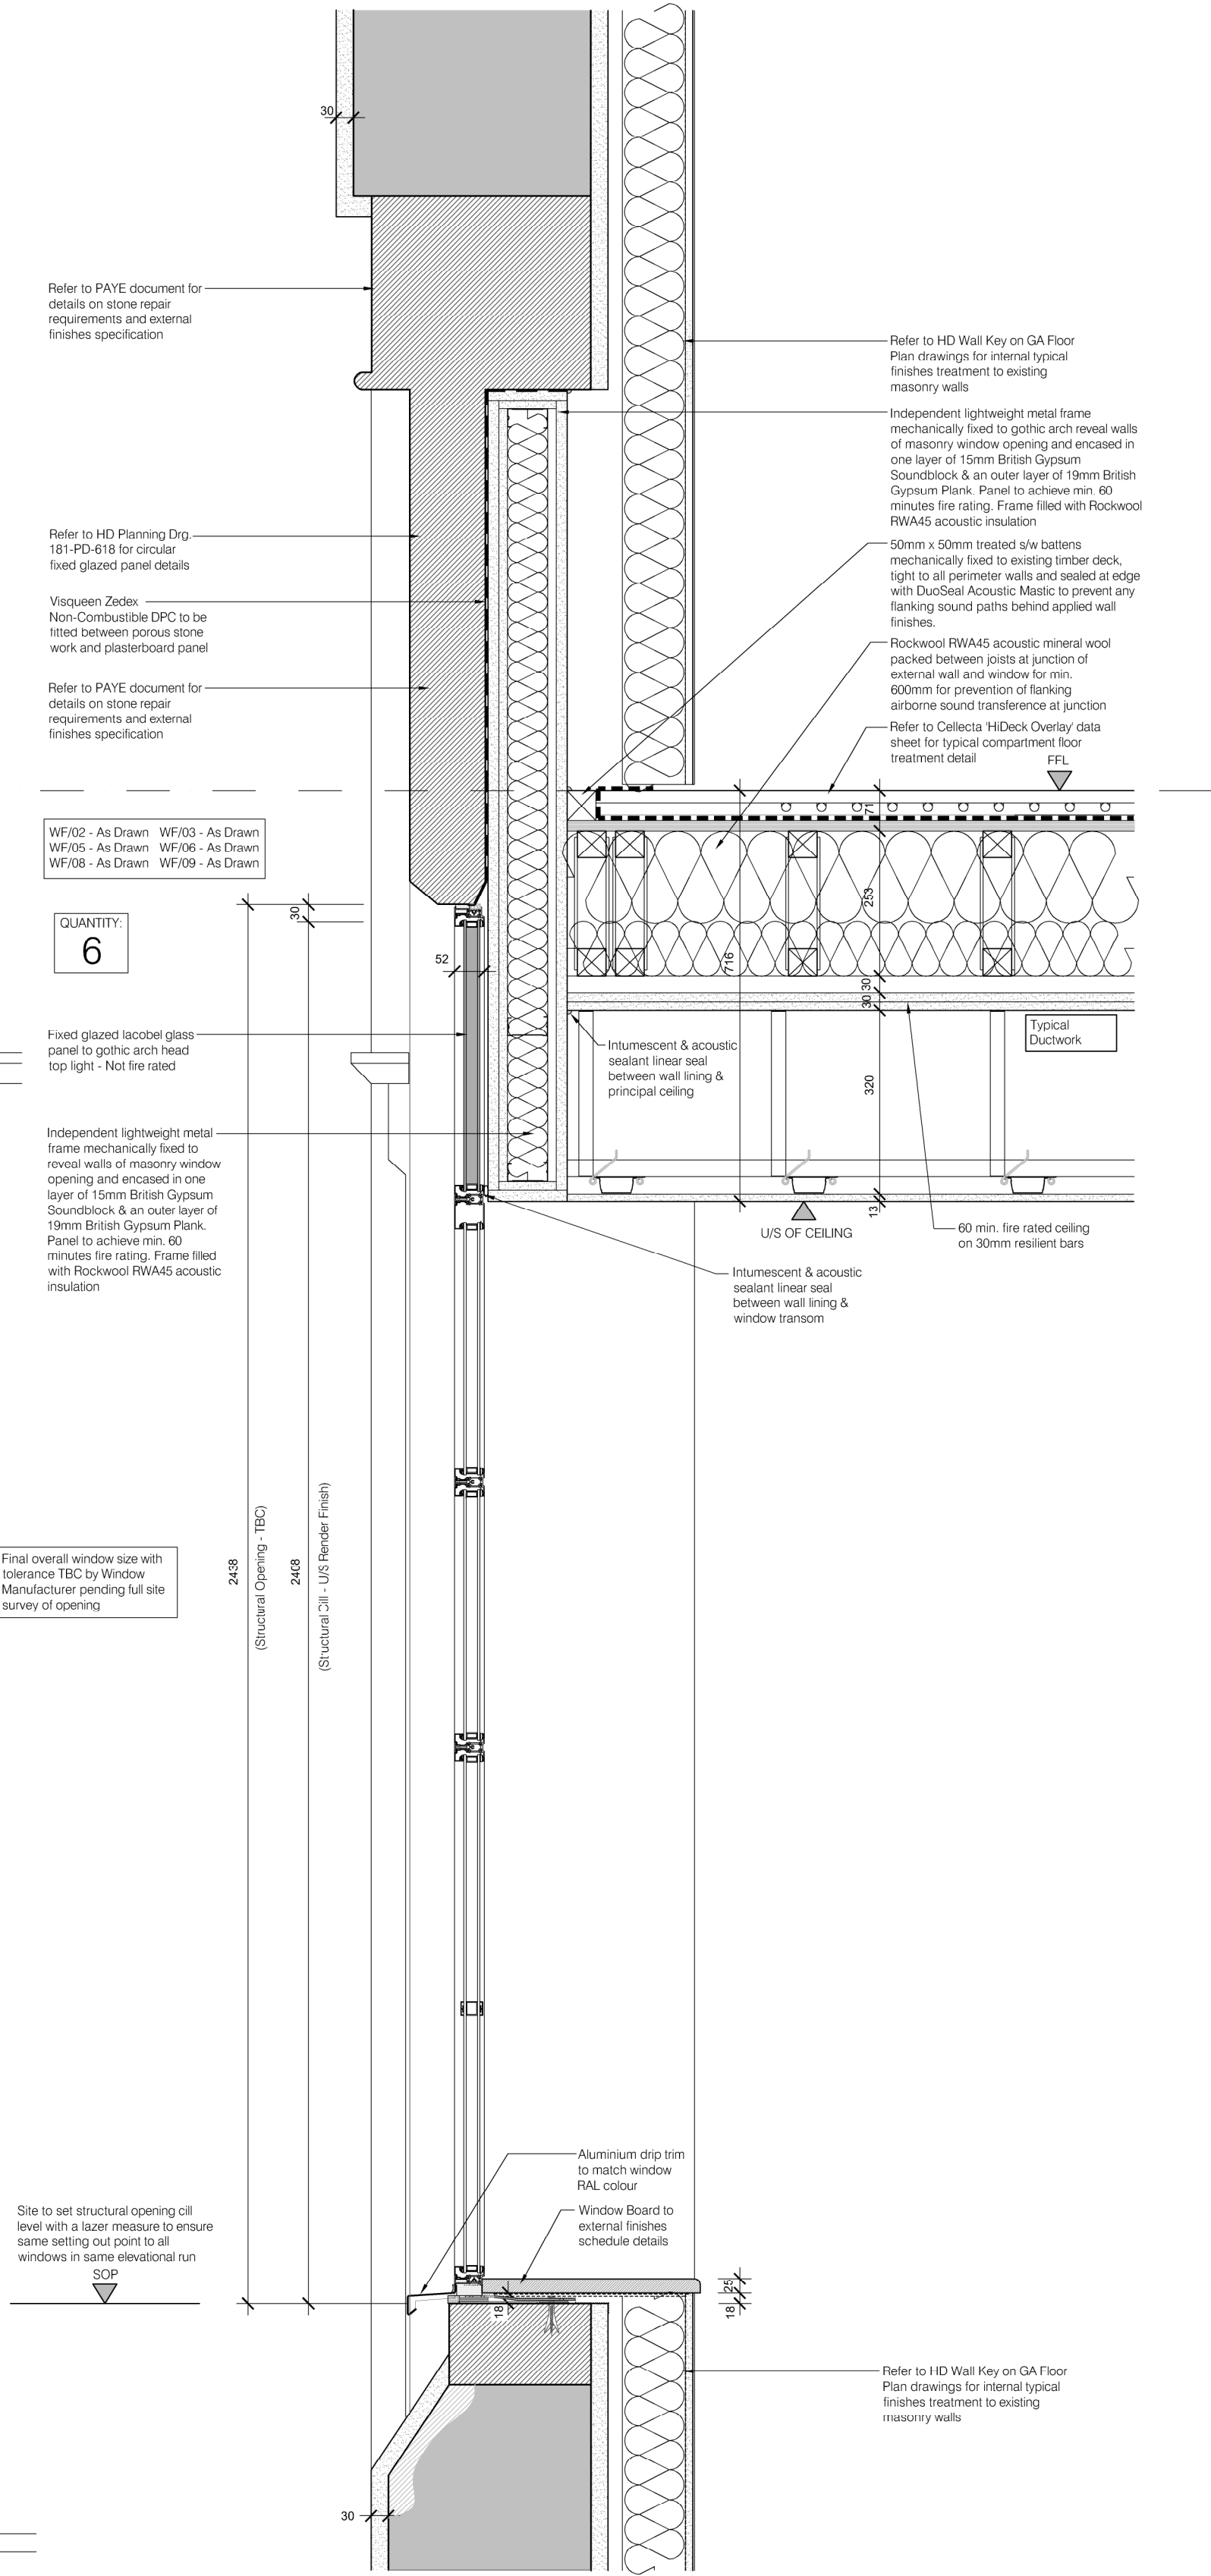

SECTION OF WINDOW - TYPE 17

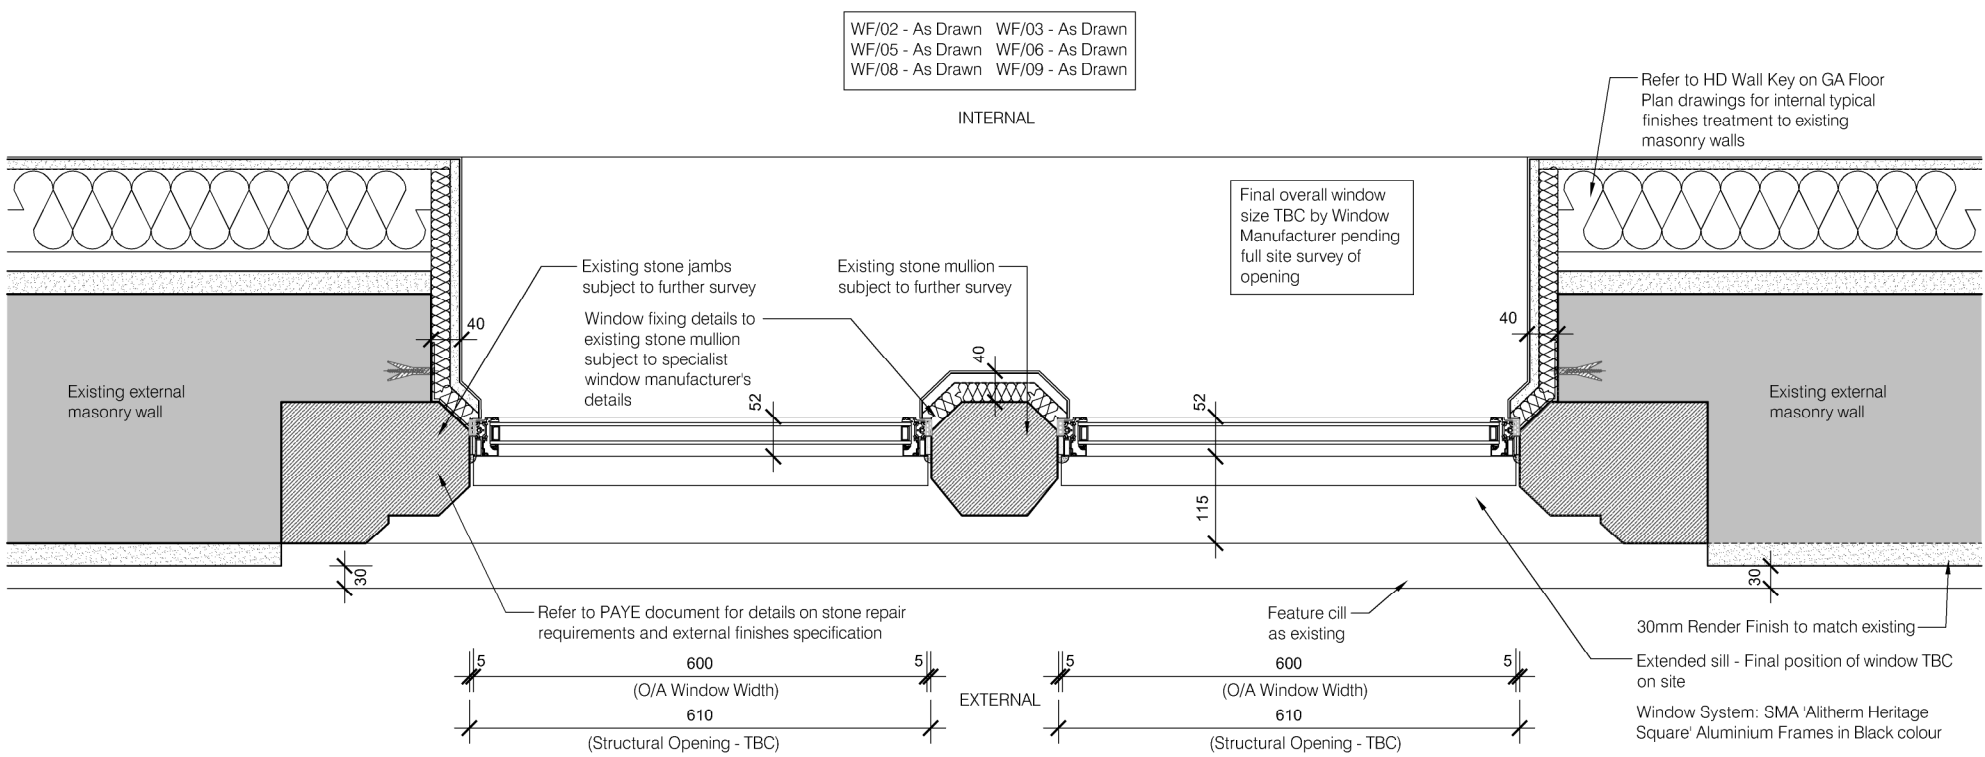

PLAN OF WINDOW - TYPE 17

C	23.09.25	Decorative leadwork indicated to circular window over & Location Elevations updated
B	05.08.25	Phase 2 - Planning Condition Discharge Issue - Circular Glazing Panel Specification Amended
A	17.06.25	Phase 2 - Planning Condition Discharge Issue
Rev	Date	Comments
Client		
Guru Nanak Darbar Gurdwara Gravesend		
Project		
Proposed Development Site Sikh Temple Site Clarence Place Gravesend DA12 1LD		
Title		
Planning Condition 07: Phase 2 Joinery Details Window / External Door Type 17		
Project No.		Date
181		June 2025
Drawing No.		Revision
181-PD-617		C
Scale		Drawn
1:10 & 1:500 @ A1		STC
		Check
		HD

Type 17