



ELEVATIONS INDICATING WINDOW / EXTERNAL DOOR TYPE, NUMBER & LOCATION ON BUILDING (SCALE 1:500)

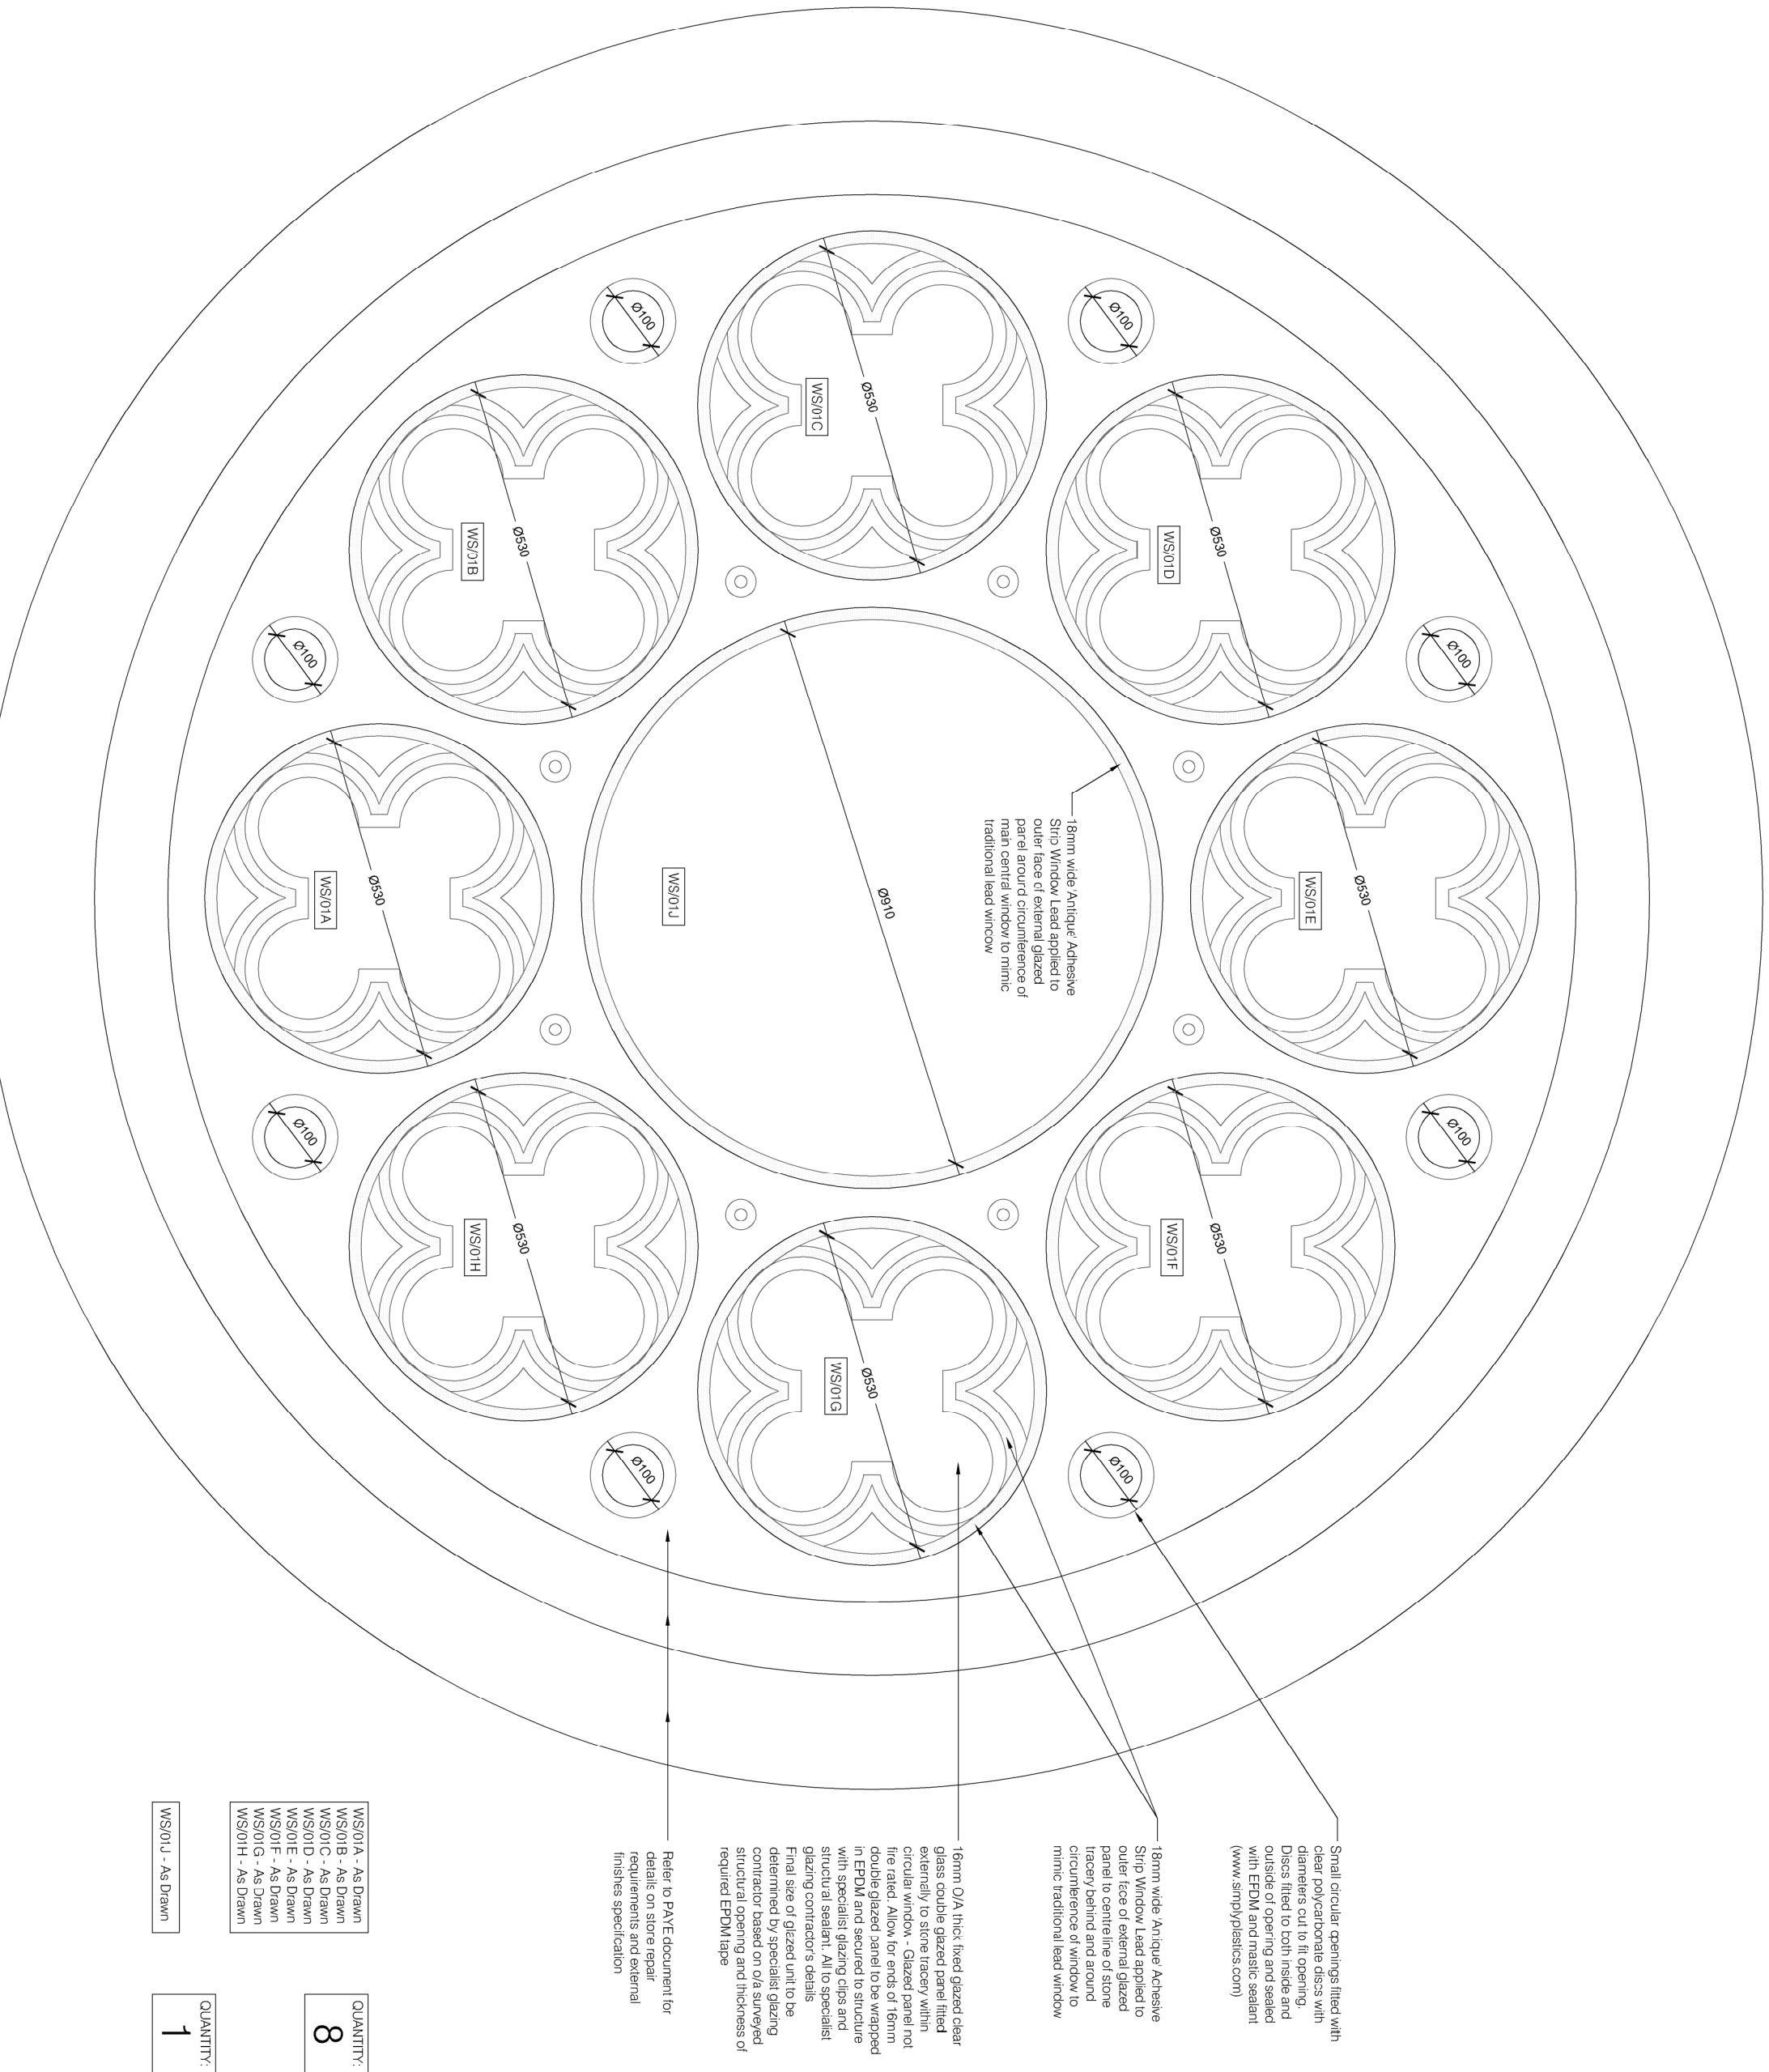


ELEVATION OF WINDOW - TYPE 19

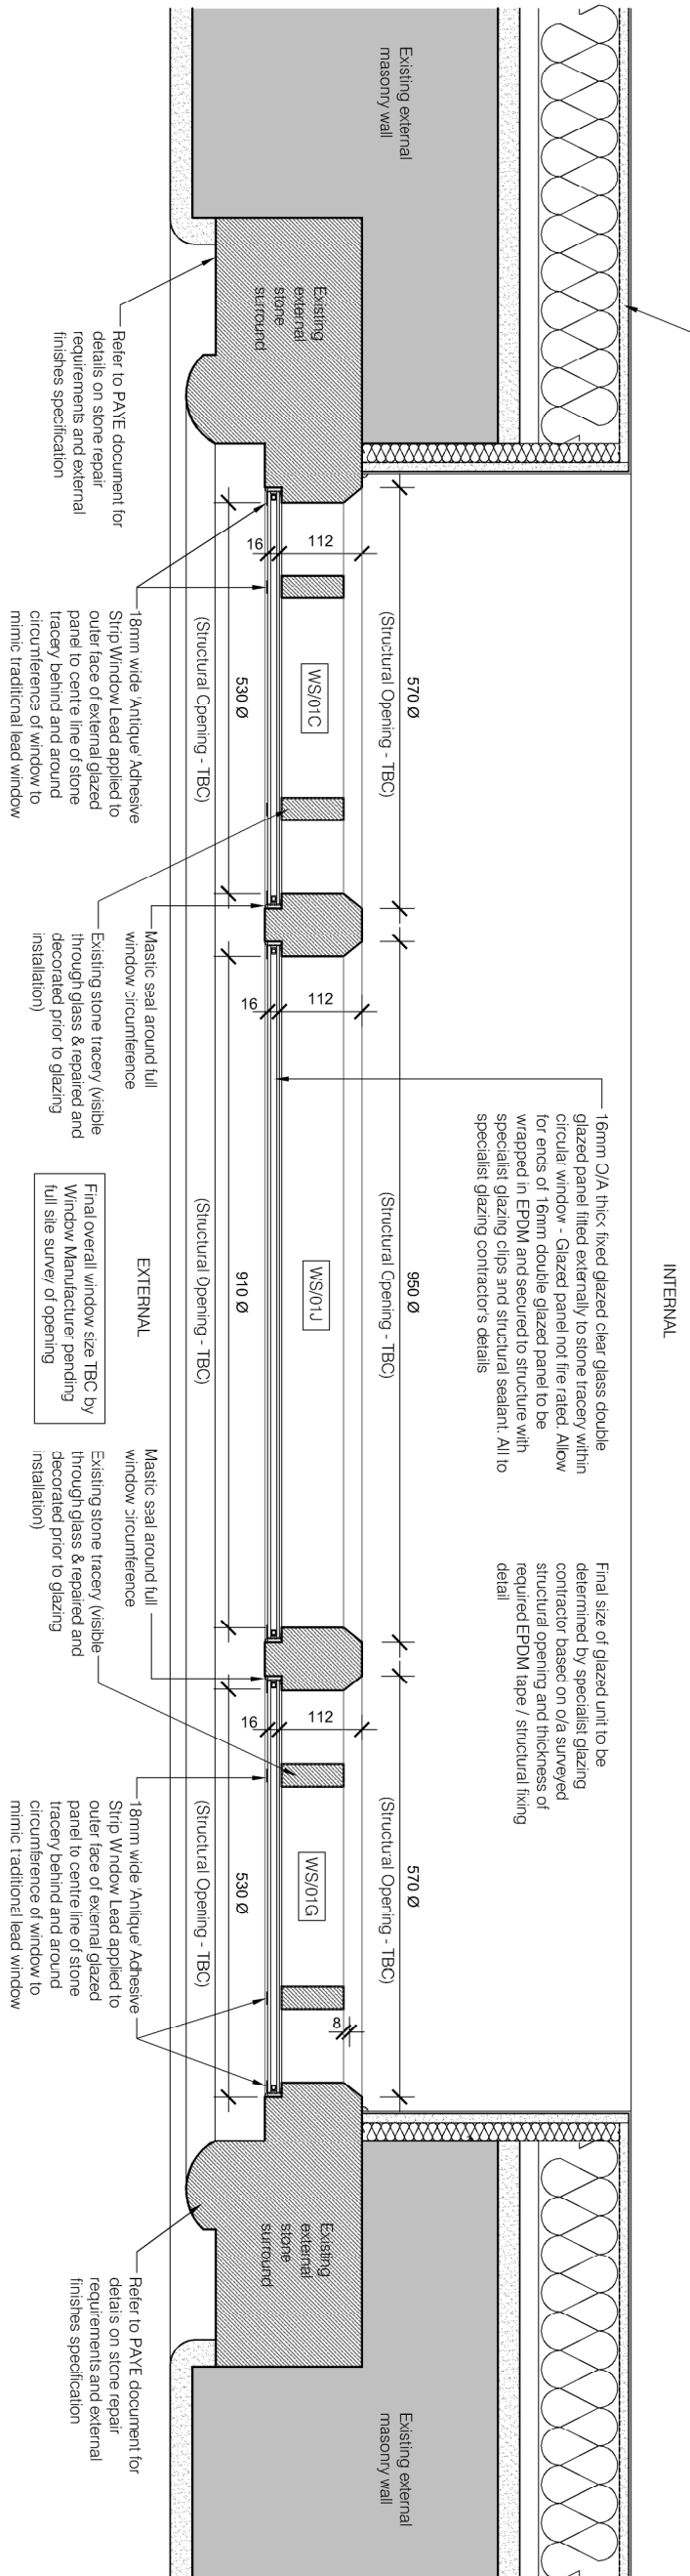

PLAN OF WINDOW - TYPE 19

Type 19

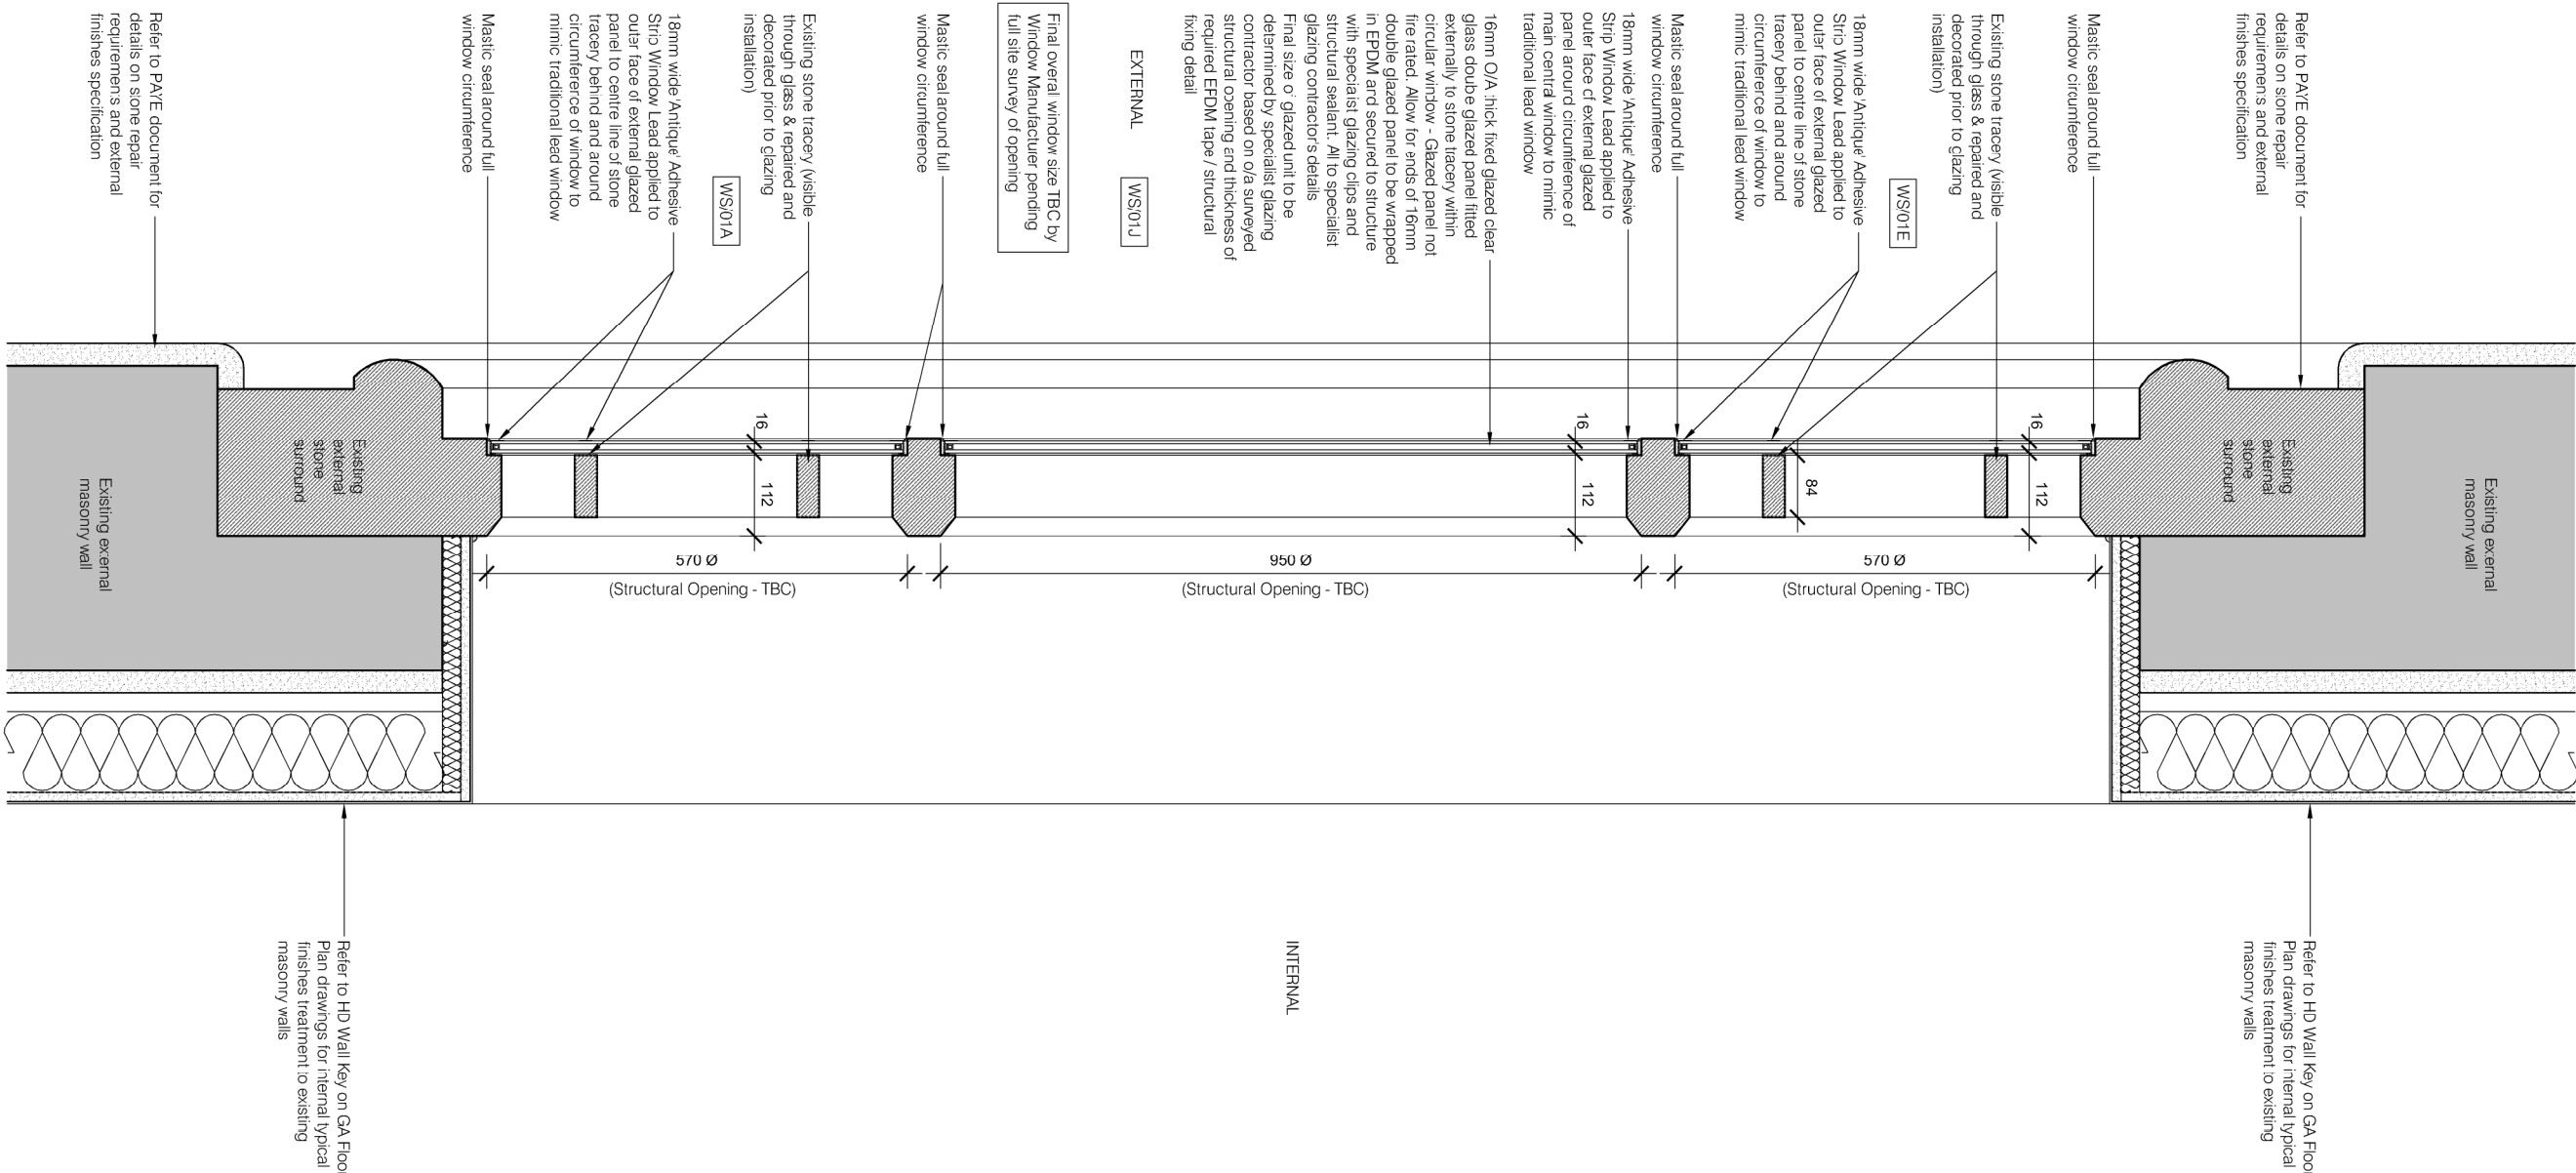

SECTION OF WINDOW - TYPE 19

PLANNING

Client		Guru Nanak Darbar Gurdwara Gravesend	
Rev	Date	Comments	
A	17.03.25	Phase 2 - Planning Condition Discharge Issue	
B	05.03.25	Phase 2 - Planning Condition Discharge Issue - Circular Glazing Panel Positions Within Stone Surround Amended	
C	23.03.25	Decorative leadwork indicated & Location Elevations updated	
Project			
Proposed Development Site			
Sikh Temple Site			
Grange Place			
Gravesend			
DA12 1LD			
Title			
Planning Condition 07: Phase 2			
Joinery Details			
Window / External Door Type 19			
Project No.		Date	
181		June 2025	
Drawing No.		Revision	
181-PD-619		C	
Scale		Drawn	
1:10 & 1:500 @ A1		STC	
		Check	
		HD	



HASKINS

DESIGNS LTD.

The Civic Centre, St Mary's Road, Swanley, Kent, BR8 7BU

info@haskinsdesigns.co.uk Website: haskinsdesigns.co.uk