



ELEVATIONS INDICATING WINDOW / EXTERNAL DOOR TYPE, NUMBER & LOCATION ON BUILDING (SCALE 1:500)

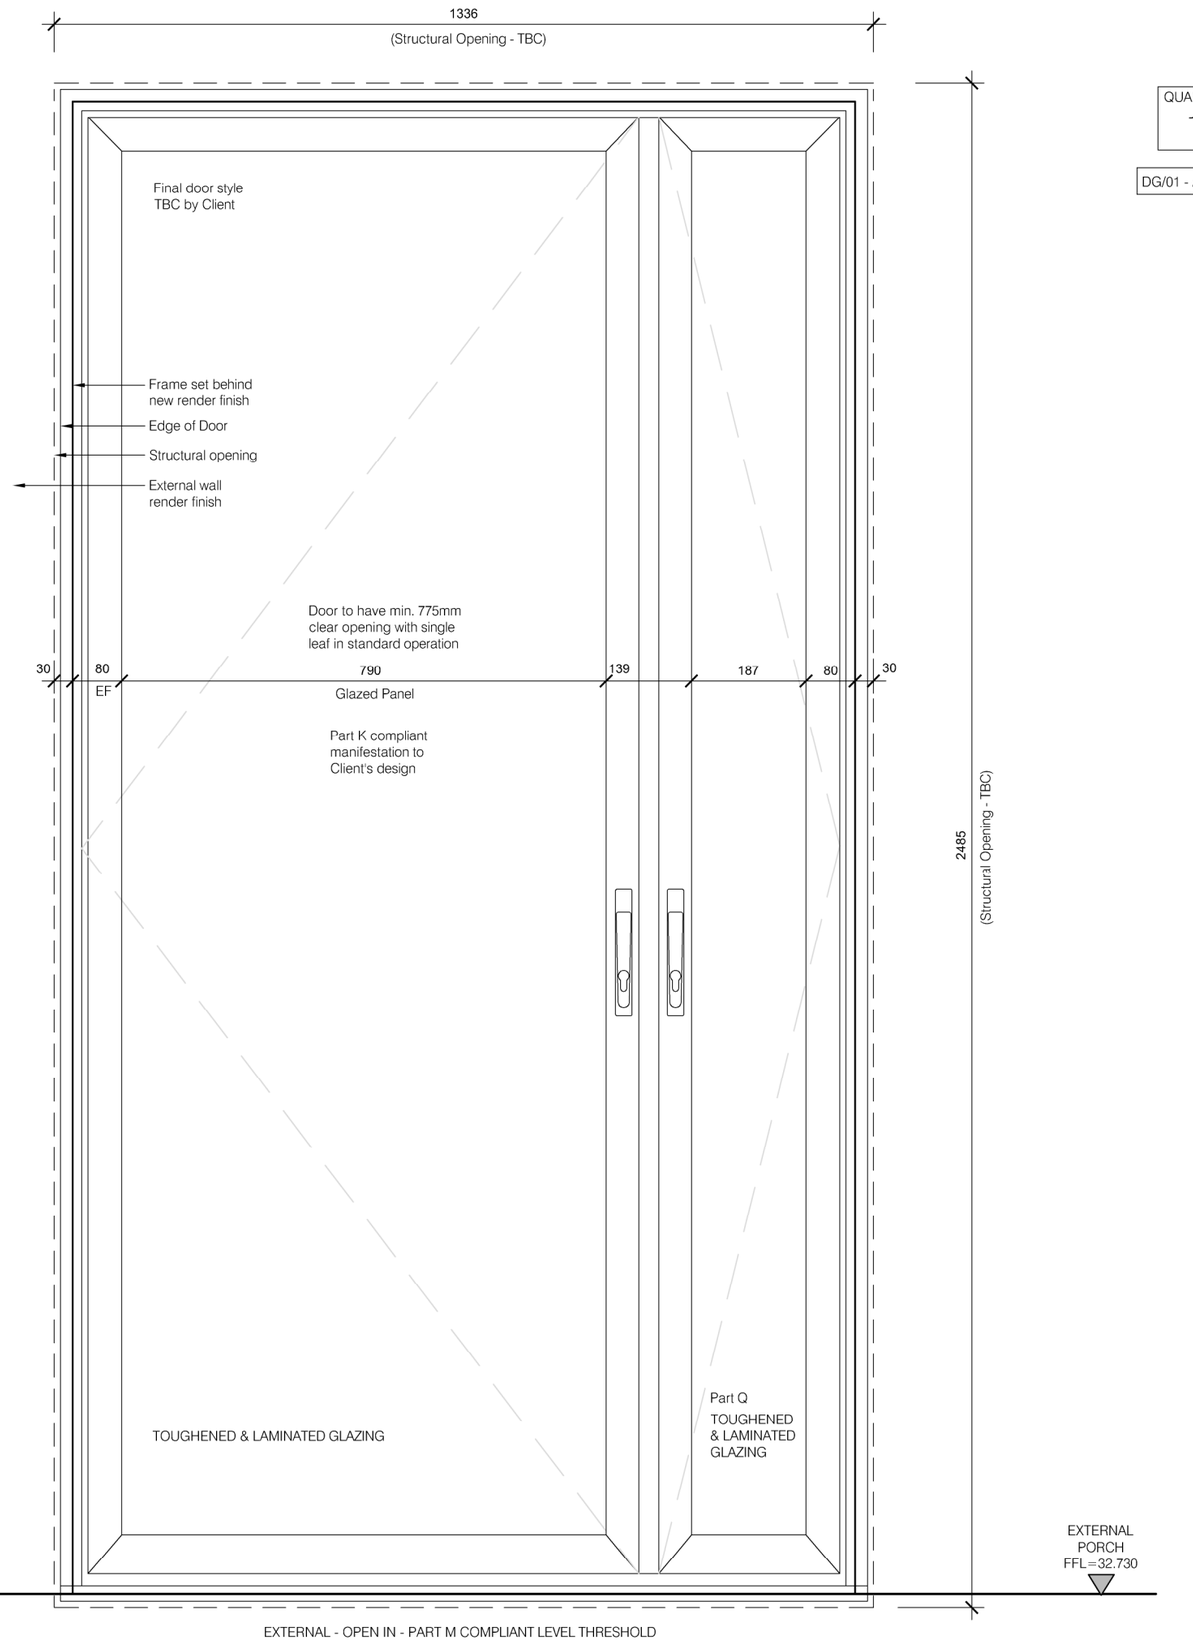


ELEVATION OF EXTERNAL MAIN ENTRANCE DOOR - TYPE 20 DG/01

QUANTITY: 1

DG/01 - As Drawn

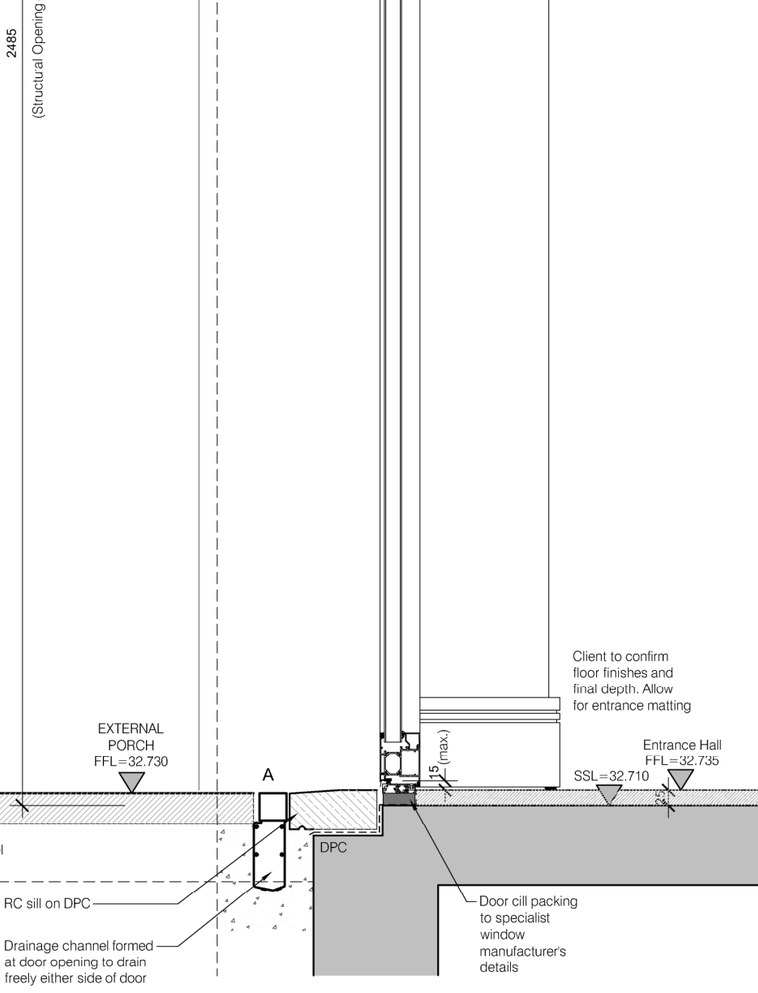

SECTION OF EXTERNAL DOOR - TYPE 20- DG/01

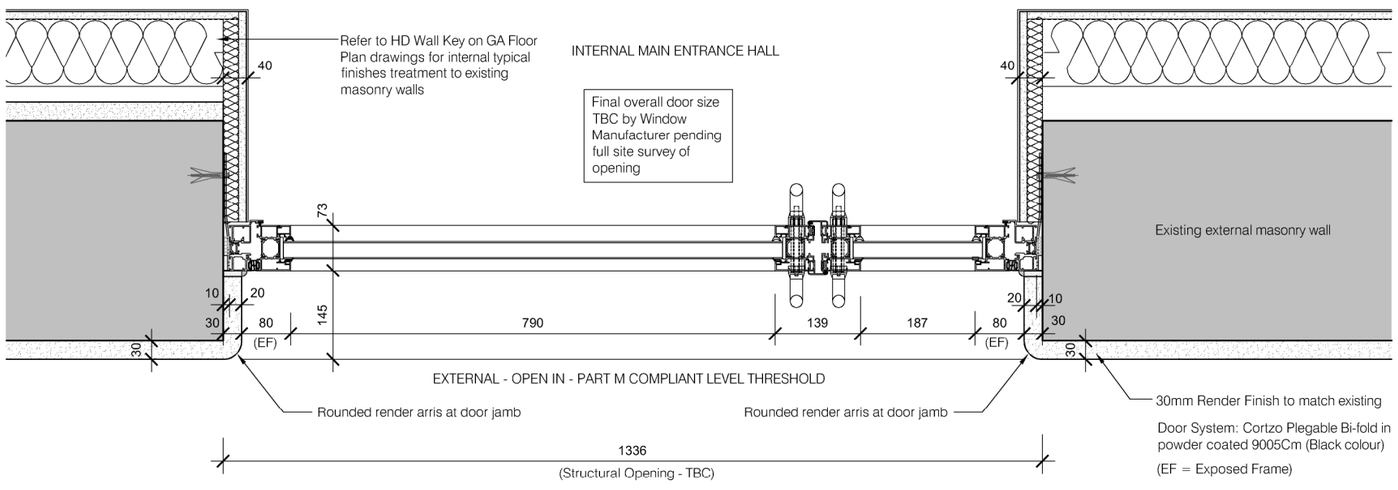

PLAN OF EXTERNAL MAIN ENTRANCE DOOR - TYPE 20 DG/01

Type 20

Rev	Date	Comments
B	25.09.25	Phase 2 - Location Elevations Updated
A	17.06.25	Phase 2 - Planning Condition Discharge Issue

PLANNING

Client: Guru Nanak Darbar Gurdwara Gravesend	Project: Proposed Development Site Sikh Temple Site Clarence Place Gravesend DA12 1LD		
Title: Planning Condition 07: Phase 2 Joinery Details Window / External Door Type 20	Project No.: 181	Scale: 1:10 & 1:500 @ A2	Drawn: STC
	Drawing No.: 181-PD-620	Revision: B	Check: HD
			Date: June 2025

HASKINS DESIGNS LTD.
Mobile: 07802 182202
info@haskinsdesigns.co.uk Website: haskinsdesigns.co.uk