






ELEVATIONS INDICATING WINDOW / EXTERNAL DOOR TYPE, NUMBER & LOCATION ON BUILDING (SCALE 1:500)

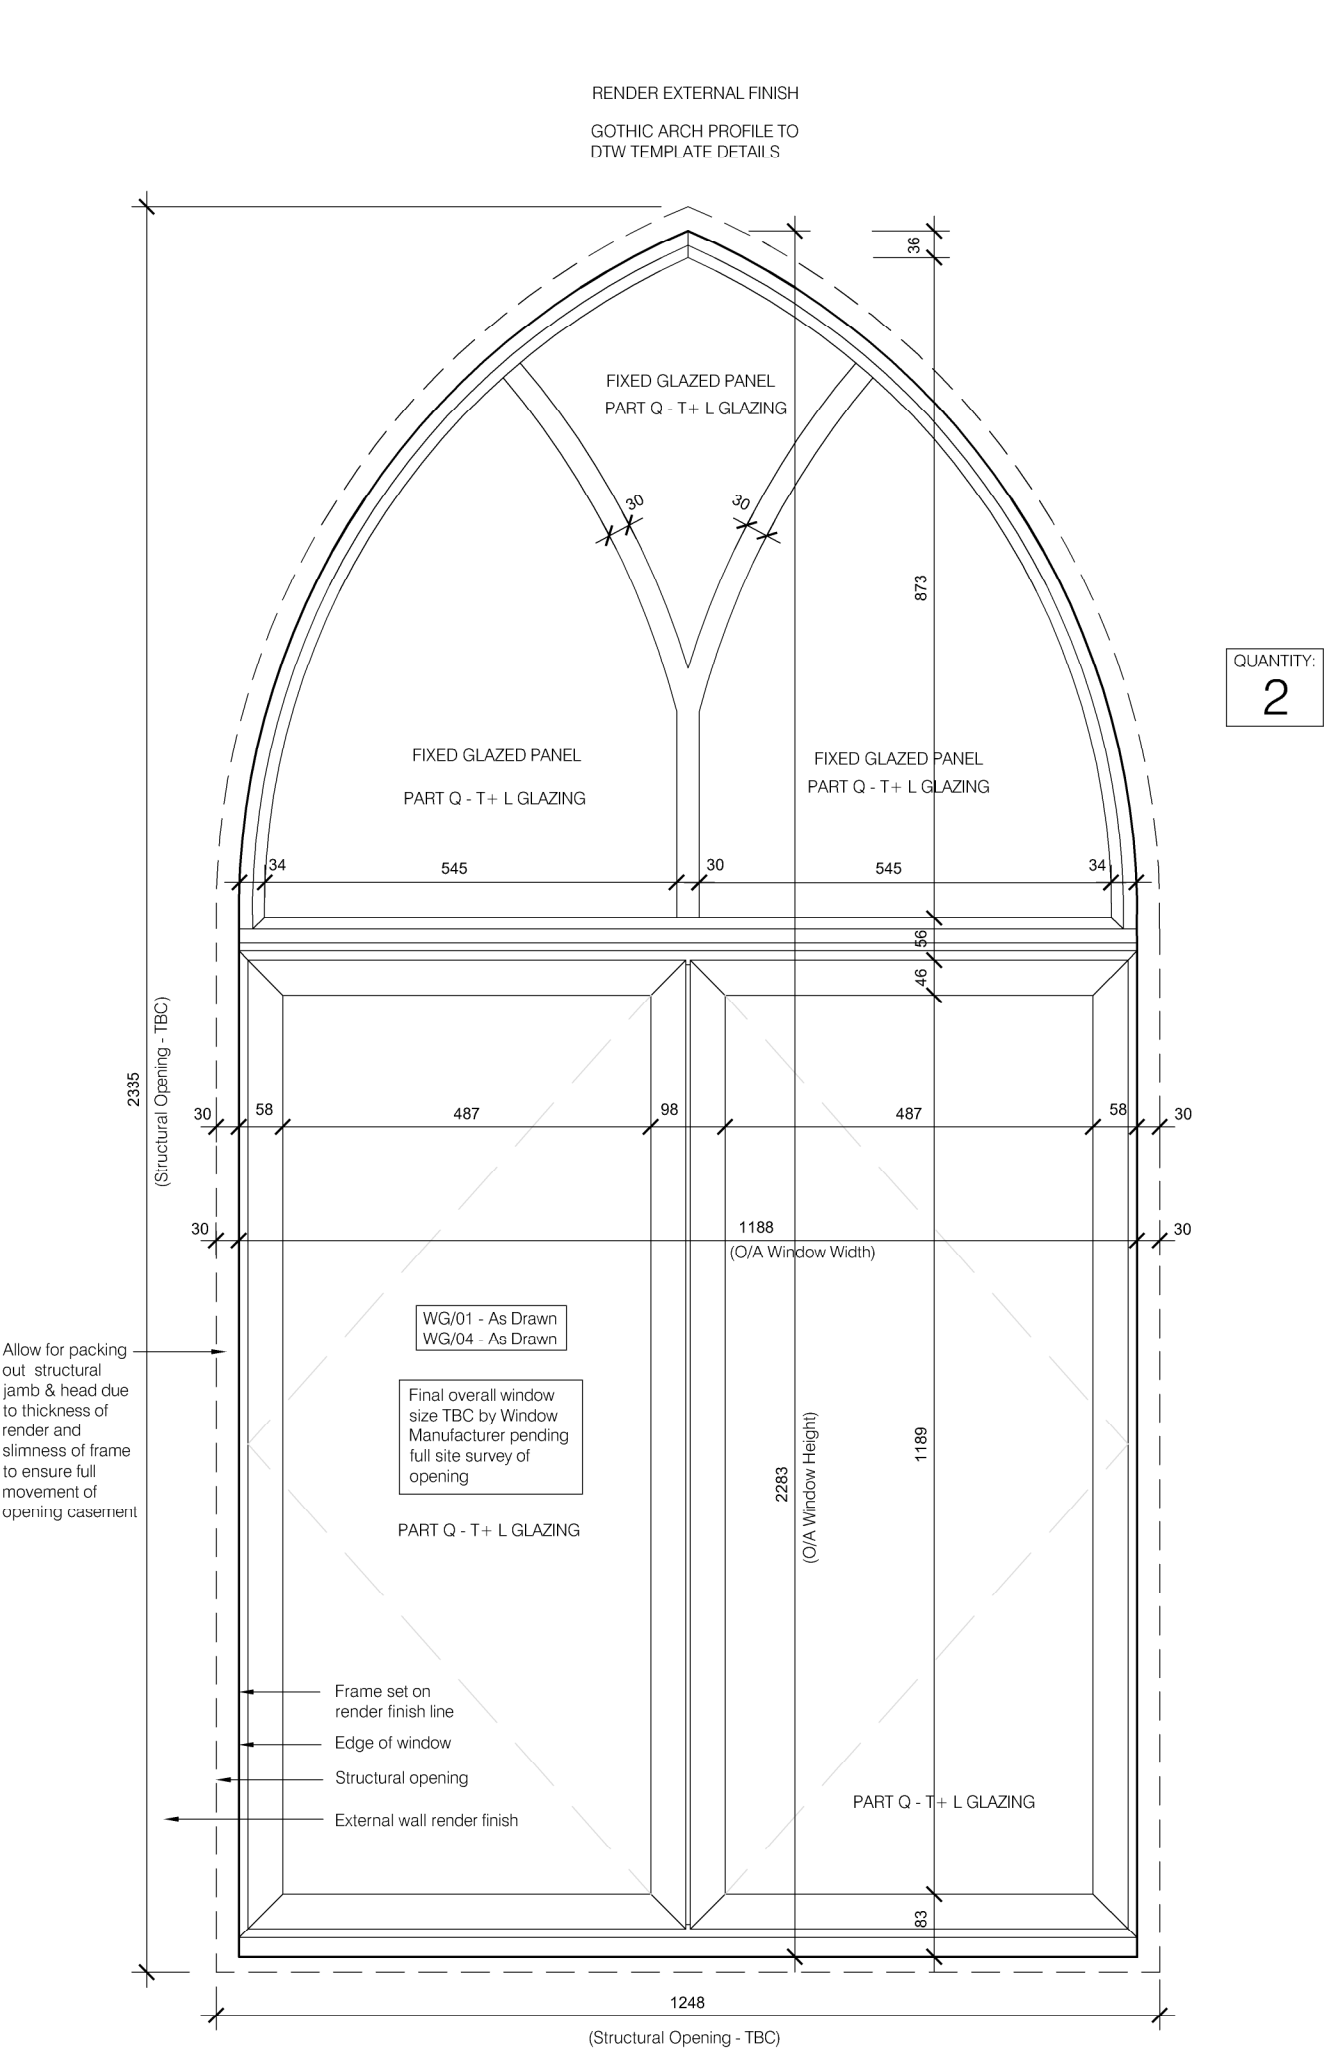

ELEVATION OF WINDOW - TYPE 14

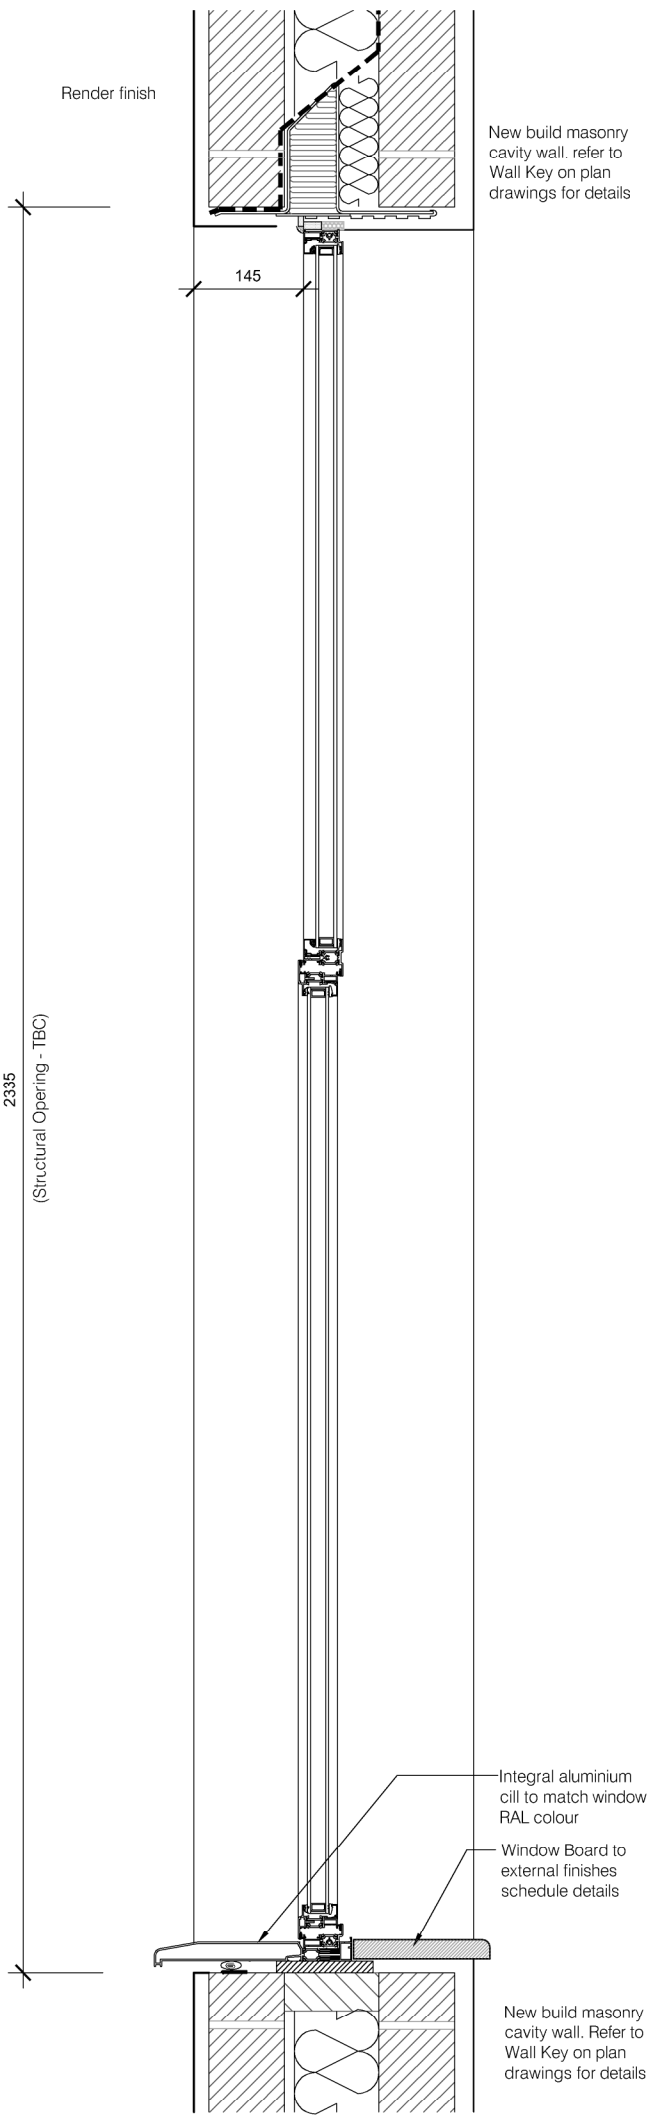

SECTION OF WINDOW -
TYPE 14

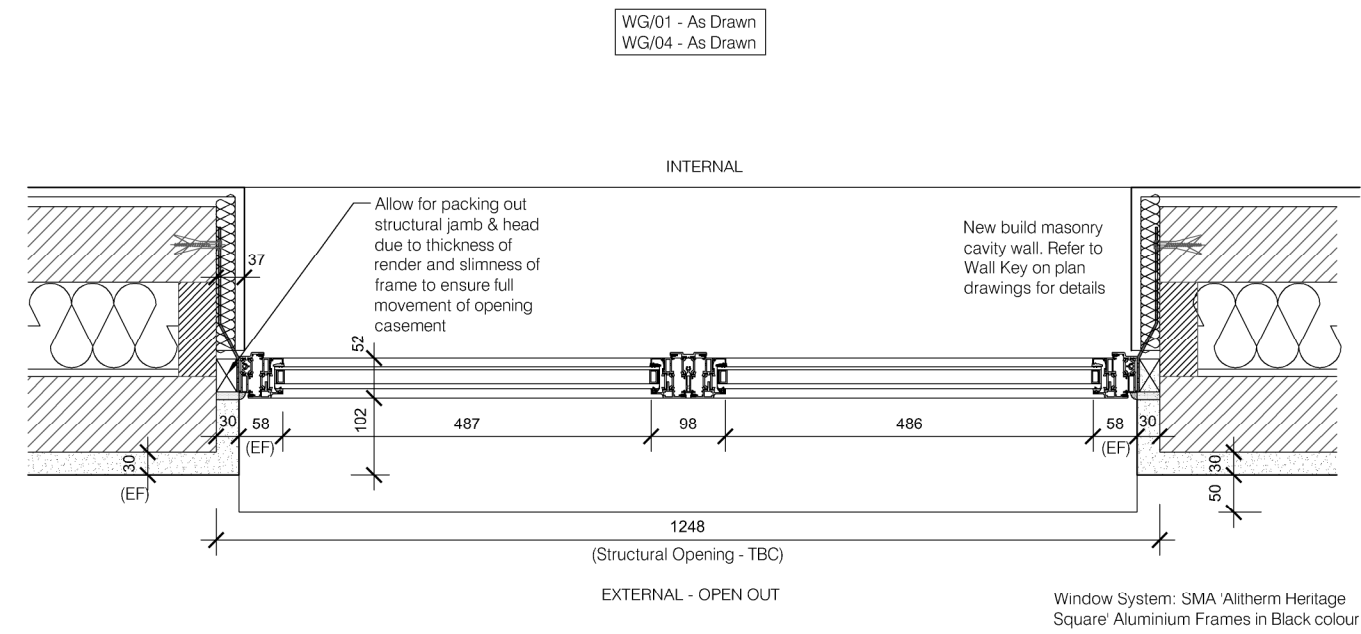

PLAN OF WINDOW - TYPE 14

B	25.09.25	Phase 2 - Location Elevations Updated
A	17.06.25	Phase 2 - Planning Condition Discharge Issue
Rev	Date	Comments

Client
Guru Nanak Darbar Gurdwara Gravesend

Project
Proposed Development Site
Sikh Temple Site
Clarence Place
Gravesend
DA12 1LD

Title
Planning Condition 07: Phase 2
Joinery Details
Window / External Door Type 14

Project No.
181

Date
June 2025

Drawing No.
181-PD-614

Revision
B

Scale
1:10 & 1:500 @ A2

Drawn
STC

Check
HD

HASKINS
DESIGNS LTD.

The Civic Centre, St Mary's Road, Swanley, Kent, BR8 7BU.
Phone: 01322 479561 Mobile: 07802 182202
info@haskinsdesigns.co.uk Website: haskinsdesigns.co.uk

Type 14