






ELEVATIONS INDICATING WINDOW / EXTERNAL DOOR TYPE, NUMBER & LOCATION ON BUILDING (SCALE 1:500)

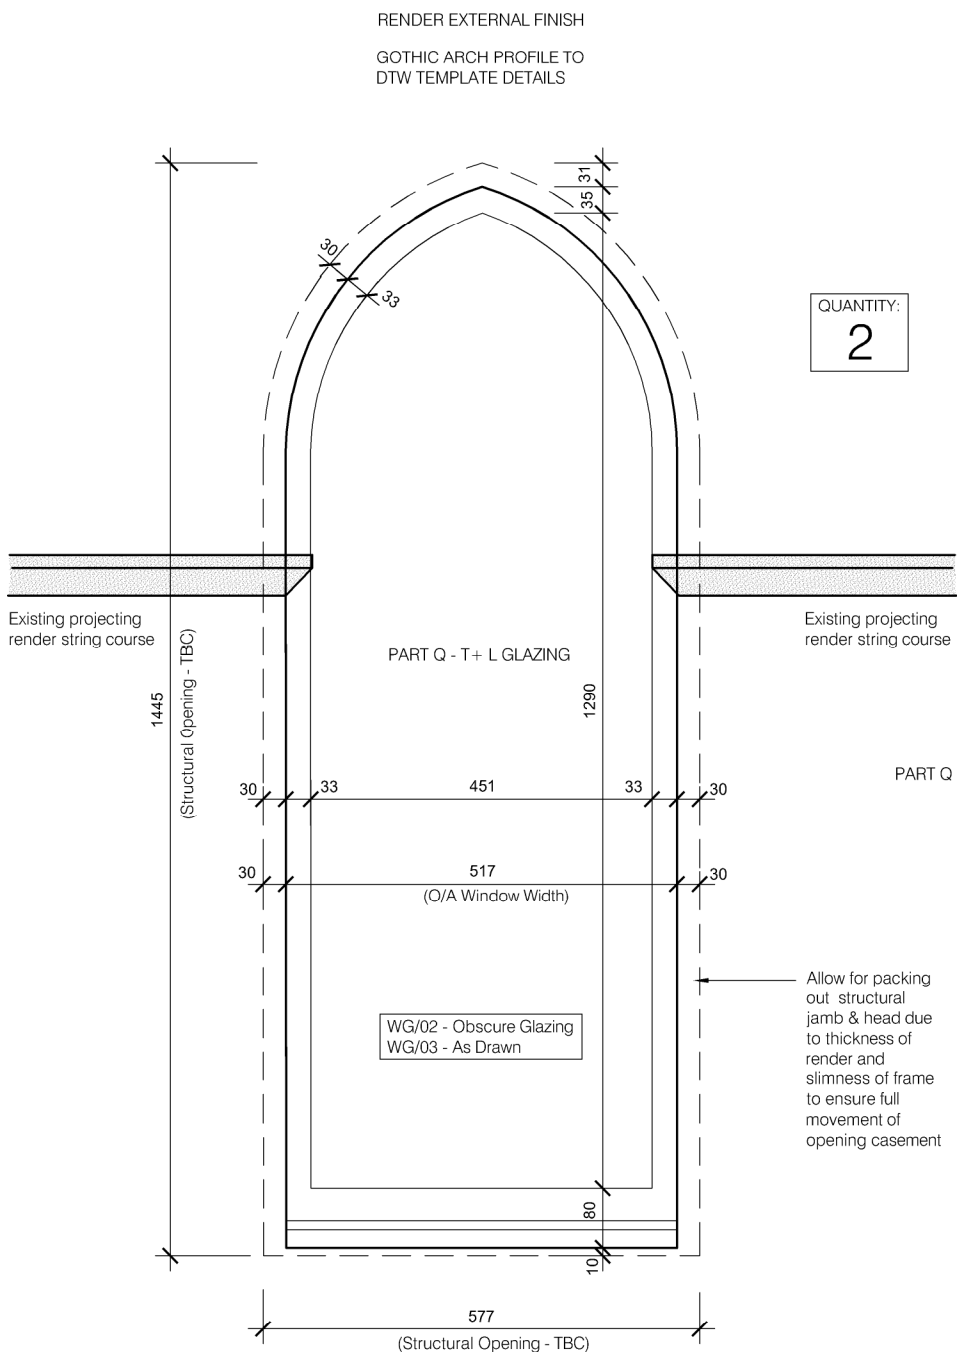

ELEVATION OF WINDOW - TYPE 16

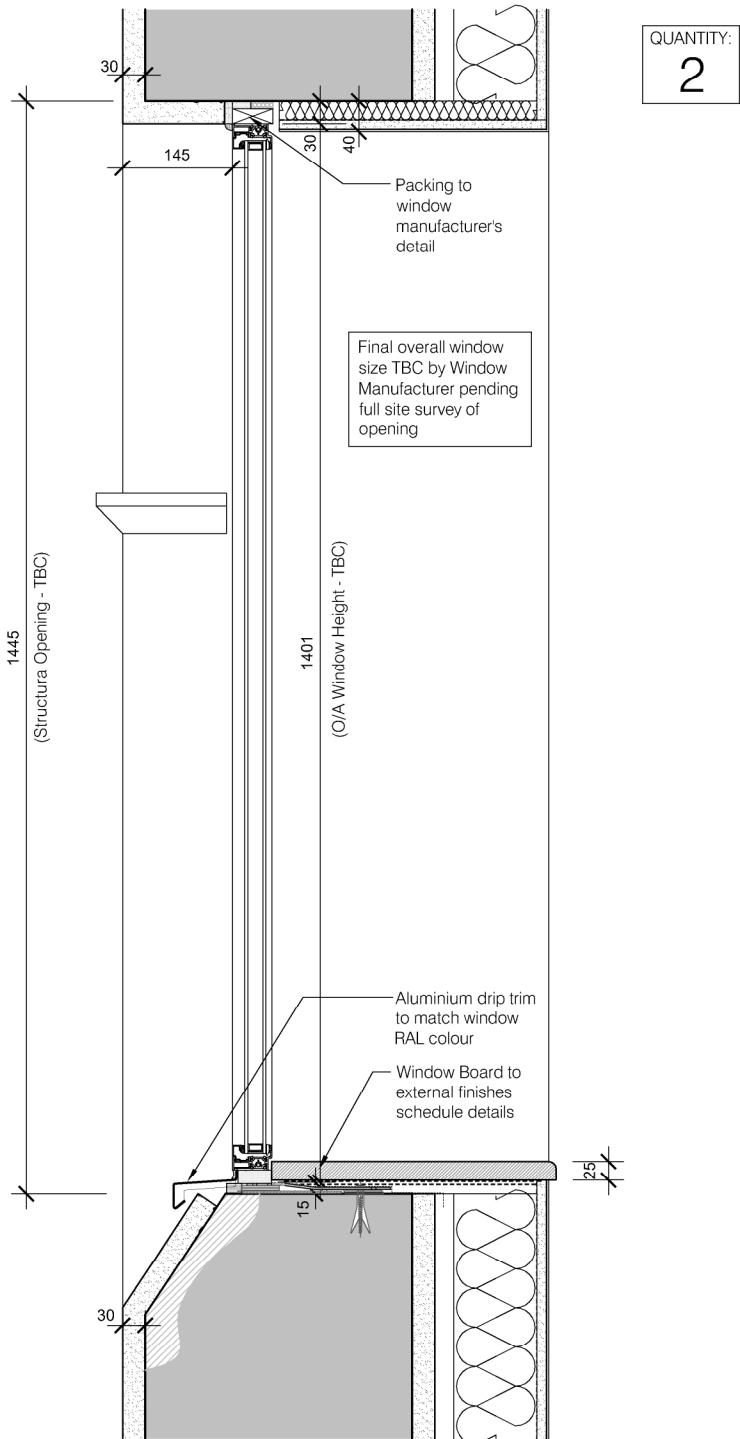

SECTION OF WINDOW - TYPE 16

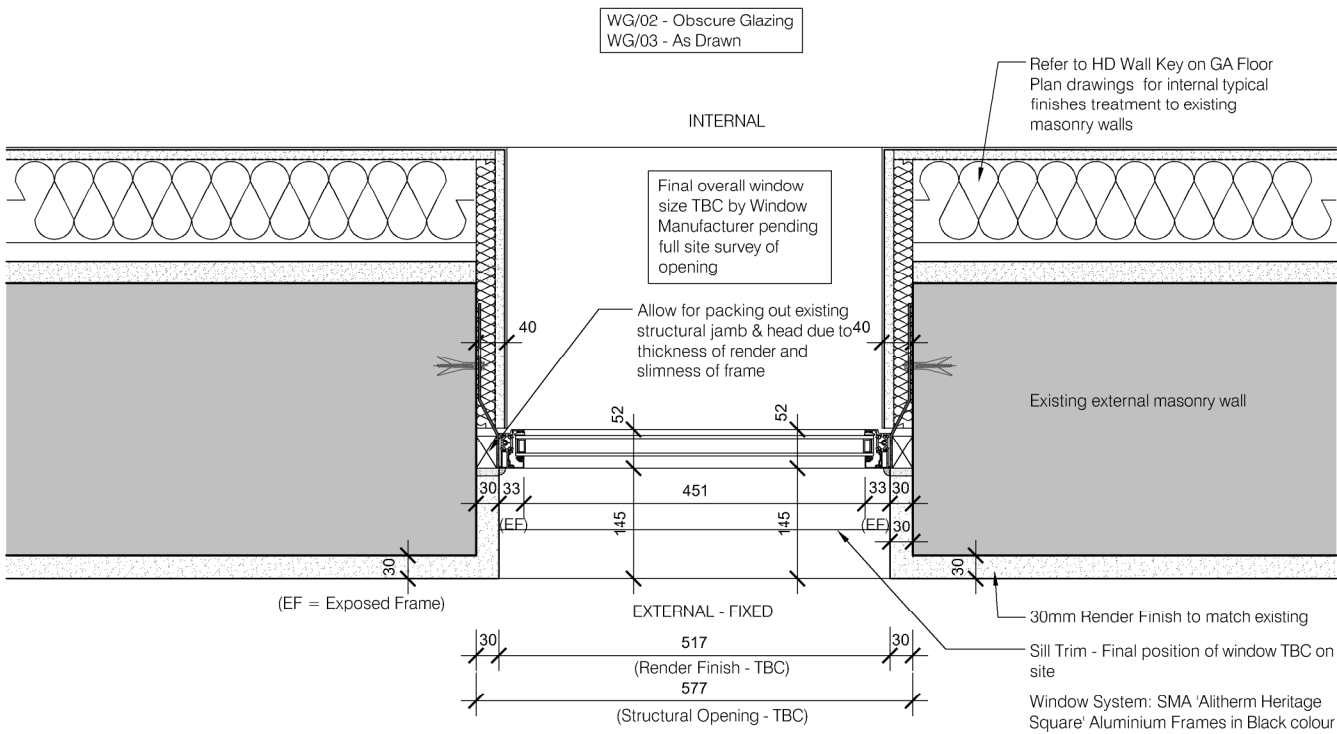

PLAN OF WINDOW - TYPE 16

|     |          |                                              |
|-----|----------|----------------------------------------------|
| B   | 25.09.25 | Phase 2 - Location Elevations Updated        |
| A   | 17.06.25 | Phase 2 - Planning Condition Discharge Issue |
| Rev | Date     | Comments                                     |

Client  
Guru Nanak Darbar Gurdwara Gravesend

Project  
Proposed Development Site  
Sikh Temple Site  
Clarence Place  
Gravesend  
DA12 1LD

Title  
Planning Condition 07: Phase 2  
Joinery Details  
Window / External Door Type 16

|                   |           |
|-------------------|-----------|
| Project No.       | Date      |
| 181               | June 2025 |
| Drawing No.       | Revision  |
| 181-PD-616        | B         |
| Scale             | Drawn     |
| 1:10 & 1:500 @ A2 | STC       |
|                   | Check     |
|                   | HD        |

Type 16