

ITEM 1 A 2

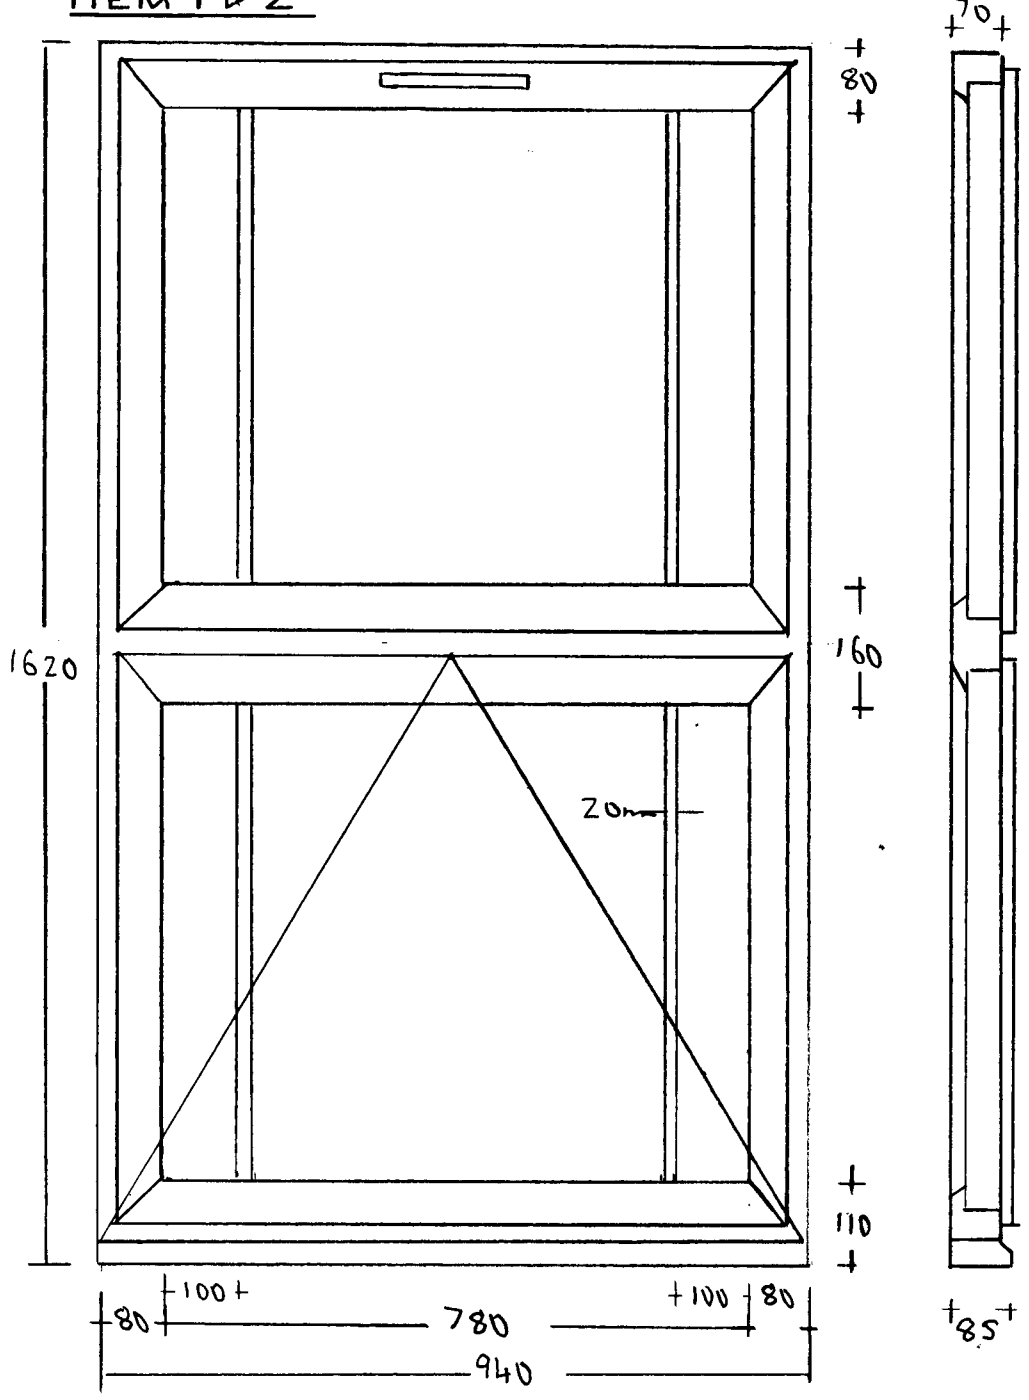


ITEM 5

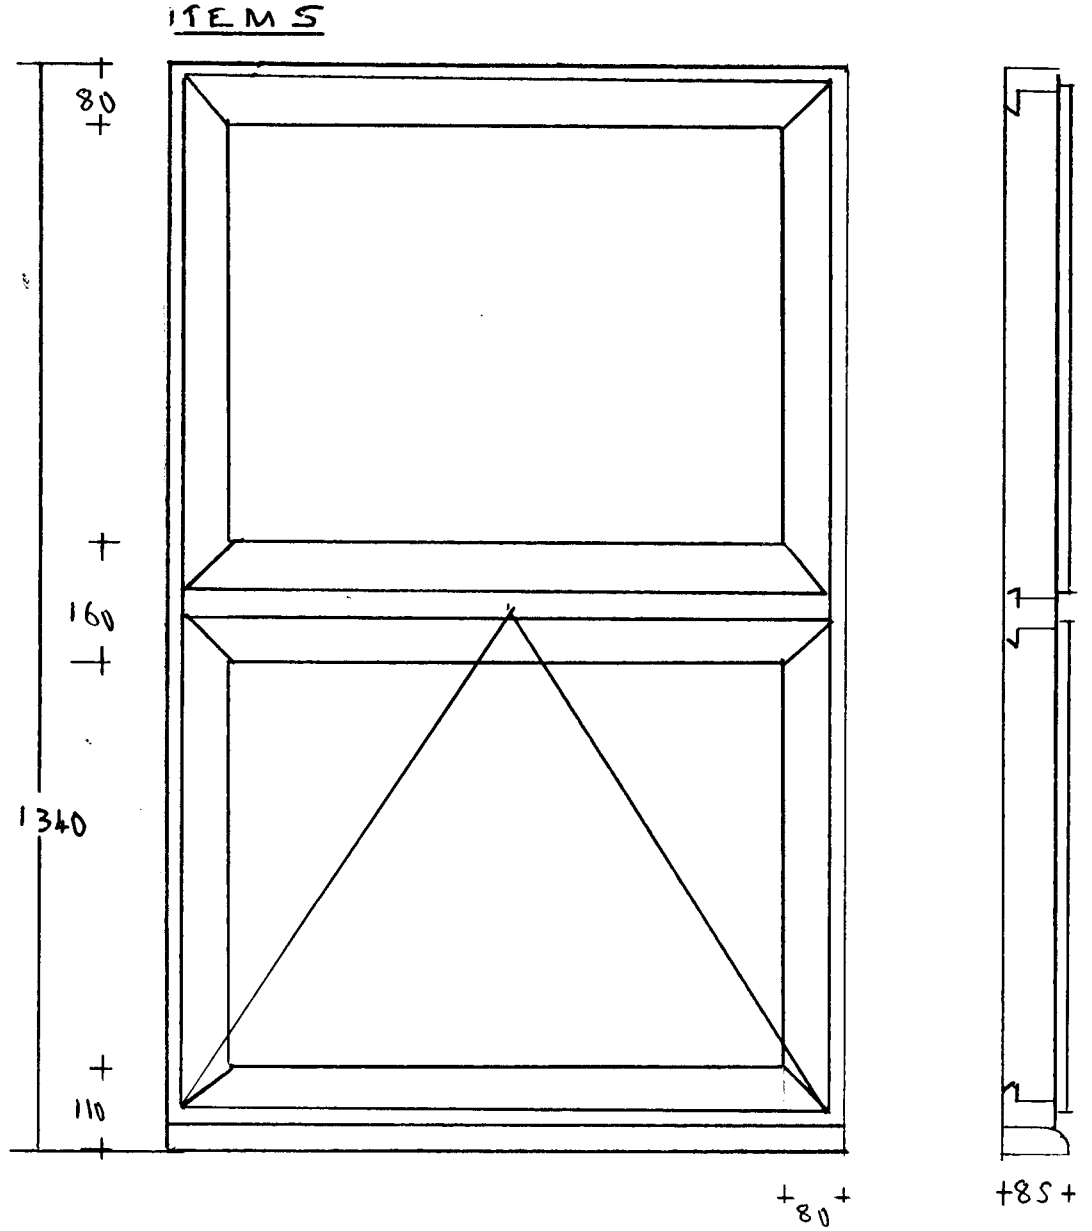


MS SWAN
19 BERKLEY ROAD
GRAVESEND
KENT
DA12 2EU
REF :- GB 10073
22-02-2025
PROPOSED WINDOWS
DRAWN BY
MR G BUTTERFIELD
SURVEYOR

ITEM 9

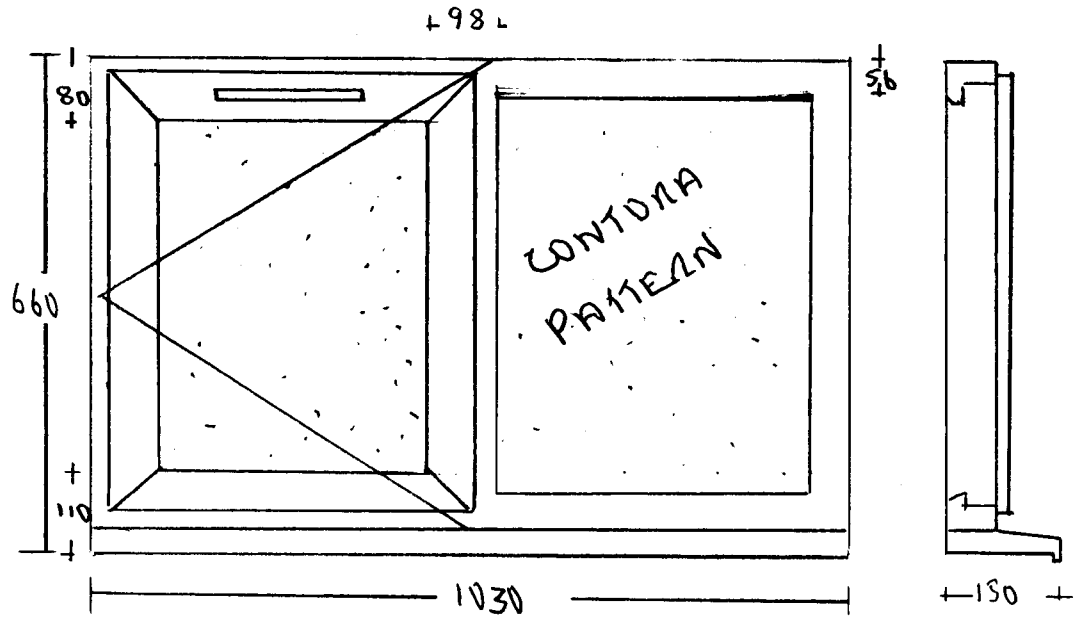

ITEM 8

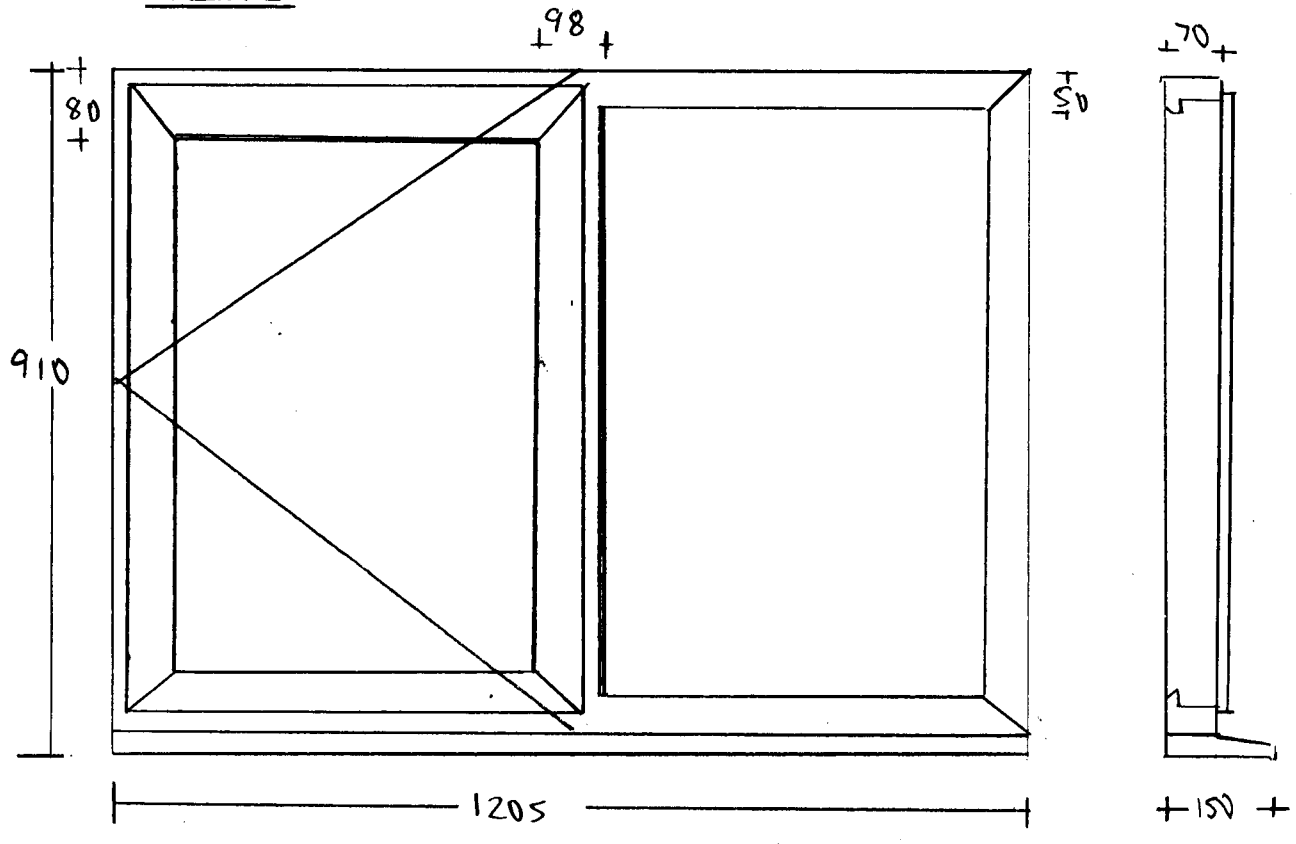

SCALE 1:10

