


MS SWAN
19 BERKLEY ROAD
GRUVESEND
LENS
DAIZ ZEU
REF: GB10072
22-02-2025
PROPOSED WINDOW
DOOR
DRAWN BY
MR G BUSSEFIELD
SWALEYDA

SCALE 1:10

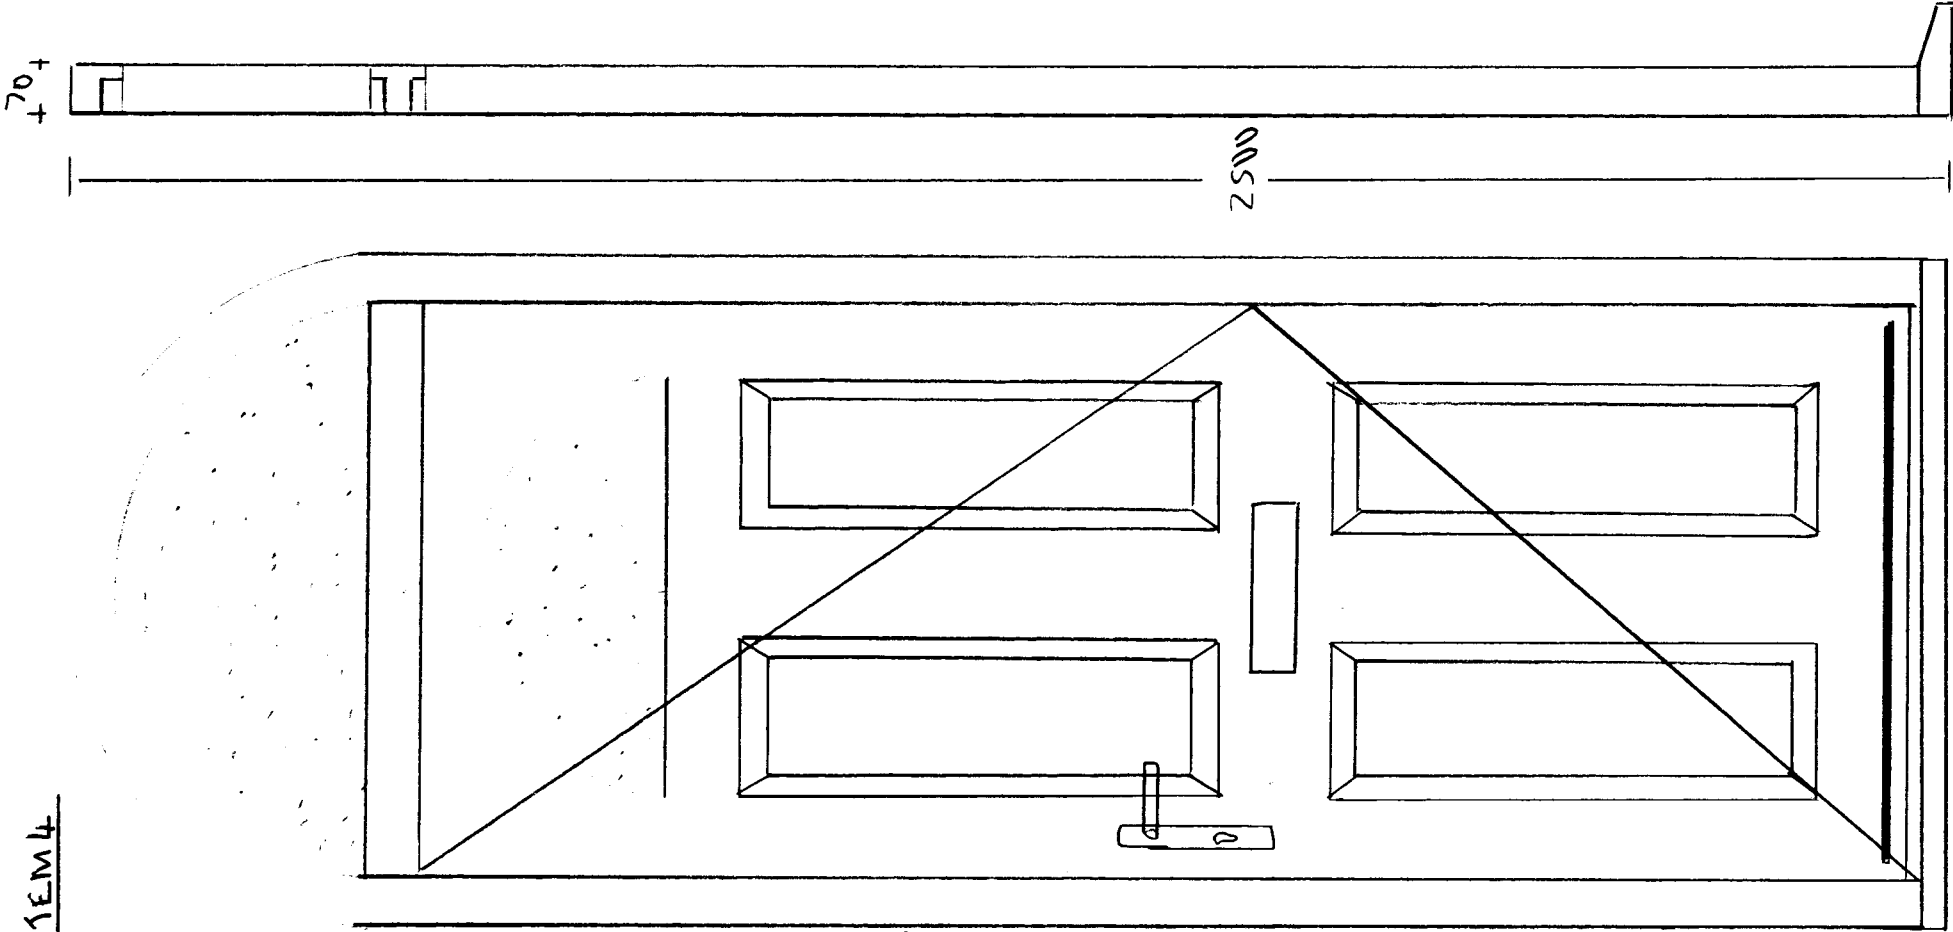

ITEM 4



ITEM 3

