


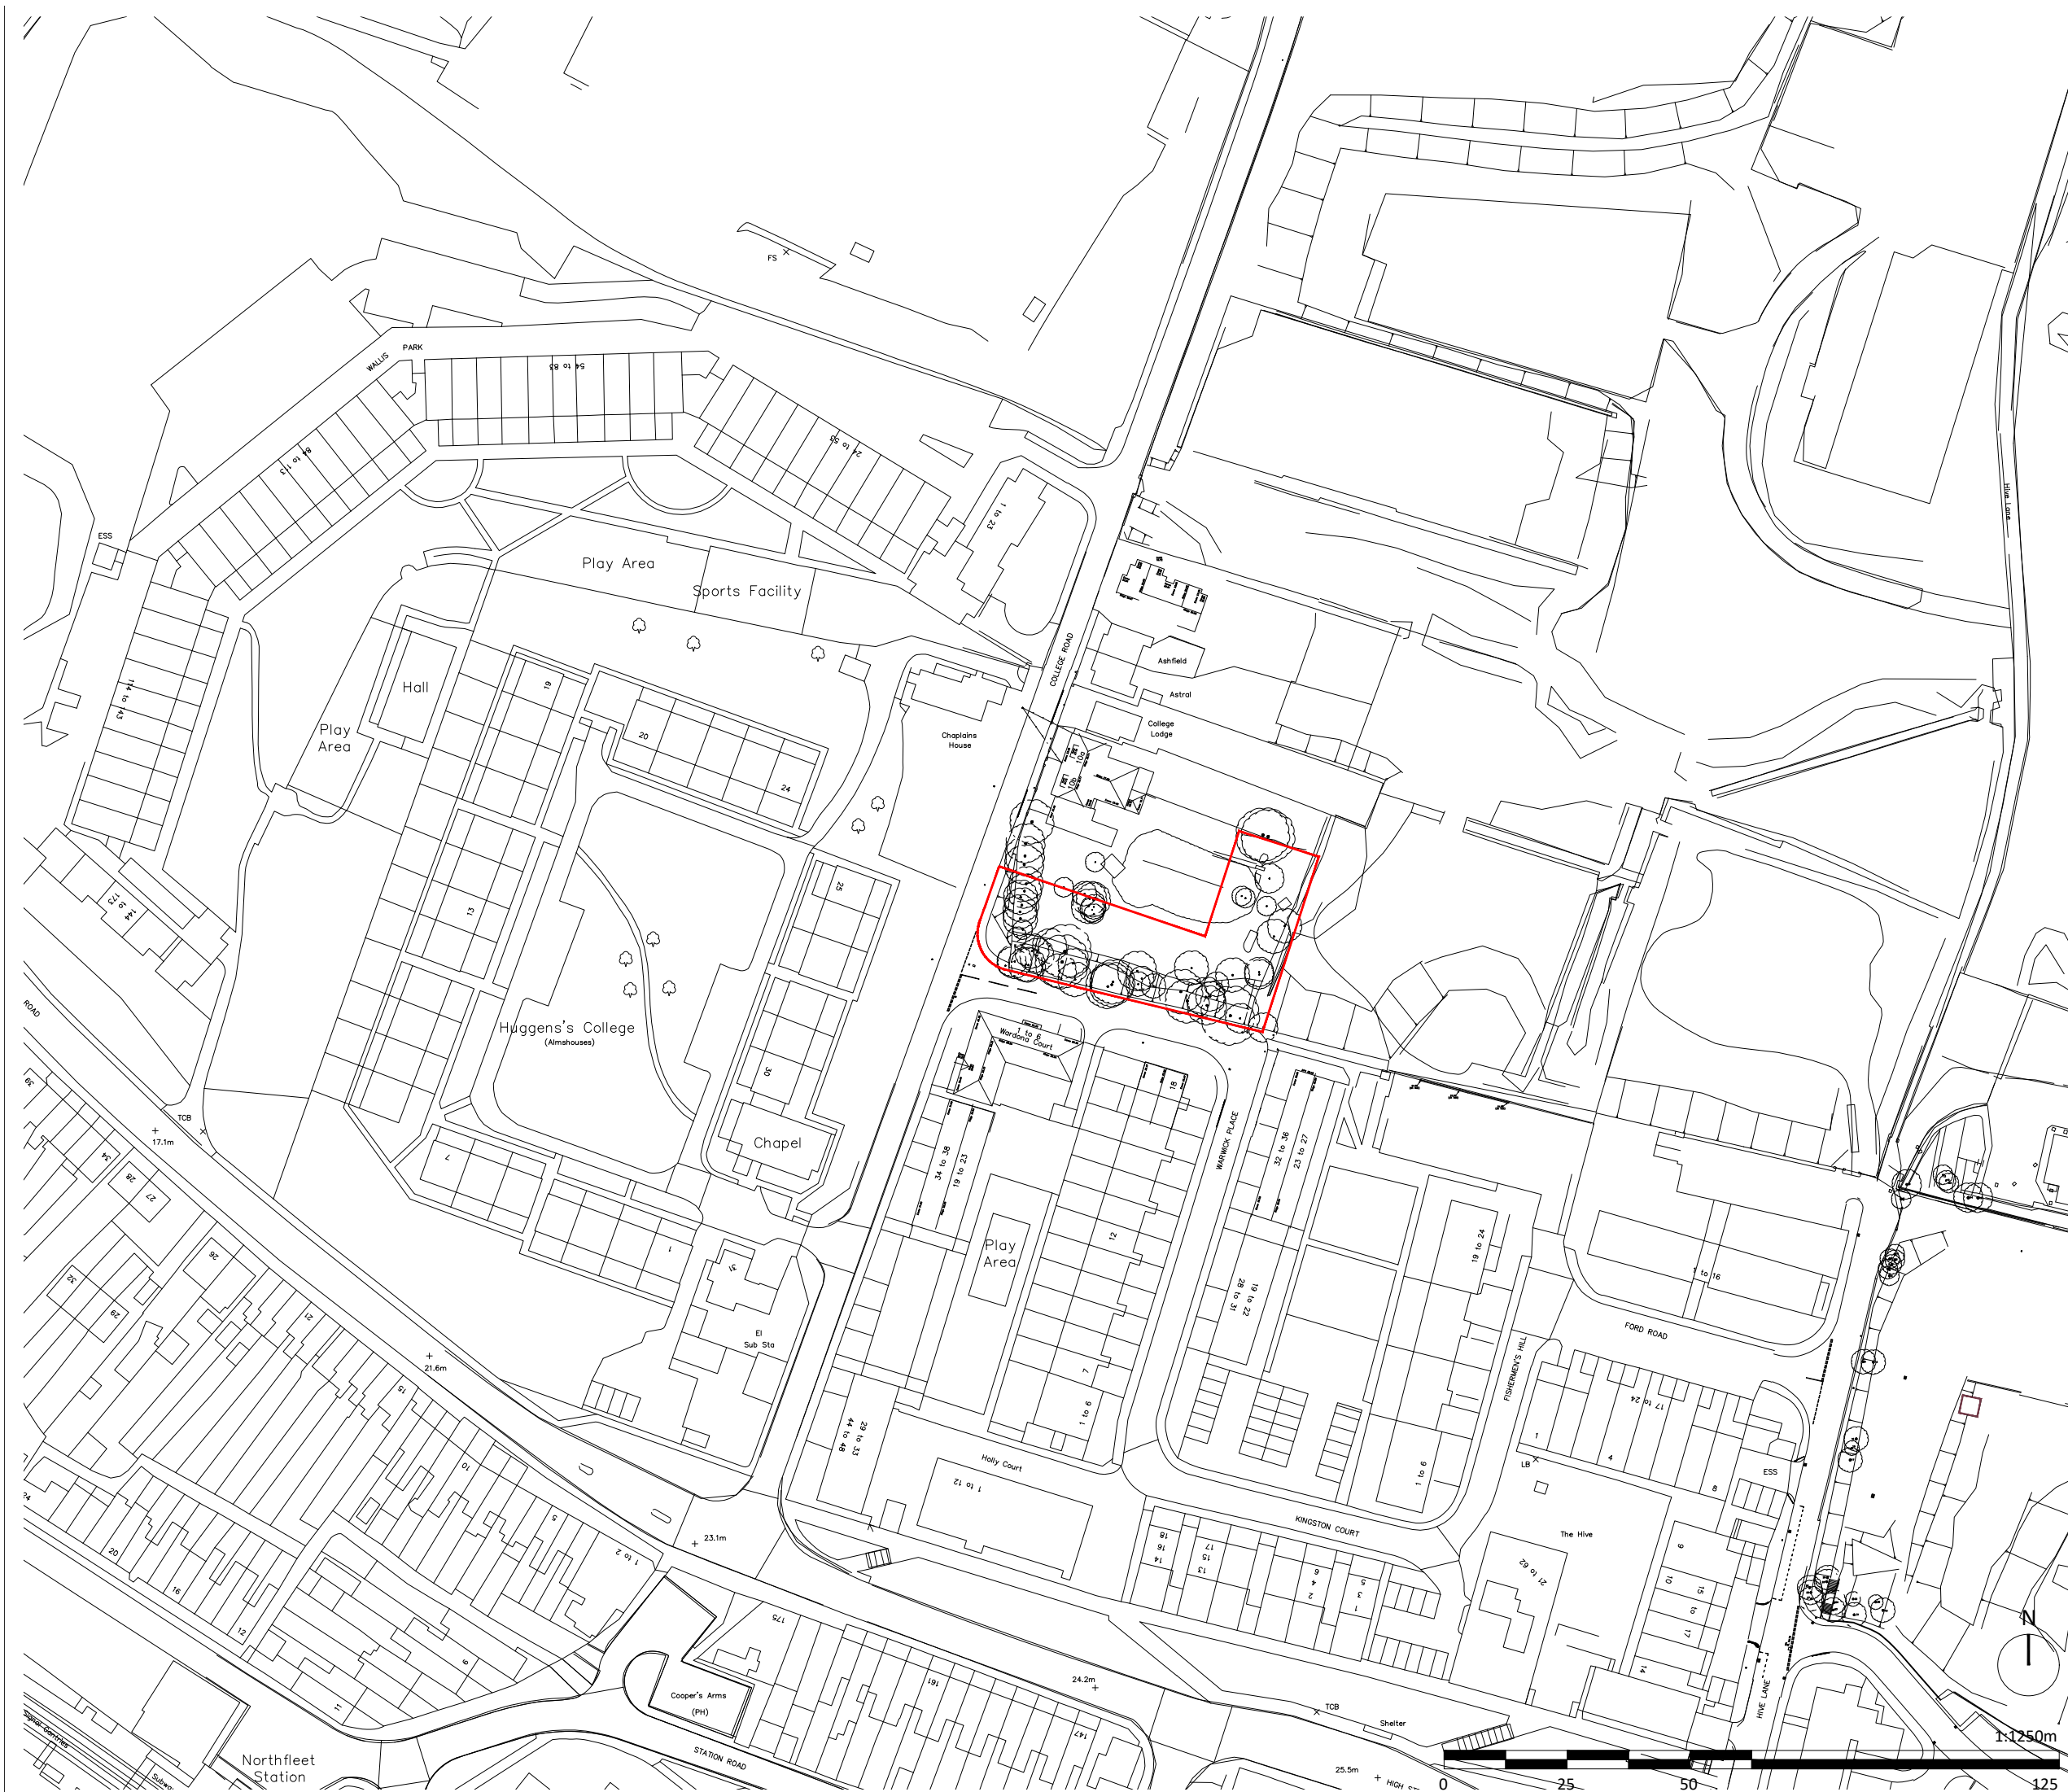

KEY

Application Boundary

Notes:

Do not scale. All dimensions are in millimetres unless otherwise stated. This drawing should be read in conjunction with all relevant project information and contract documentation. All dimensions to be checked prior to fabrication and or commencement of works. All works to comply with all relevant legal standards, building regulations and warranty provider requirements. Report any discrepancies, if in doubt ask.

Revisions:					
Rev	Status	Date	Description	Drn	Chkd
C01	A3	27.01.22	Planning Issue	TZ	RK

Client:

Client Name:

Bellway

Project Name:

Northfleet - Temporary Access Road to Sales Centre

Drawing Name:

Location Plan

Drawing Number:

EBR-BPTW-S01-00-DR-A-0101

Rev:

C01

Status:

A3

Project No:

19-316

RIBA Stage:

03

Drawn By:

TZ

Scale:

1:1250 @ A3

PLANNING ISSUE

40 Norman Road,
Greenwich, London
SE10 9QX
t. 020 8293 5175
bptw.co.uk