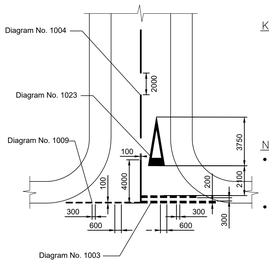

KEY:

- Diagram No. 1004 – White 4m mark, 2m gap, 100mm wide
- Diagram No. 1003 – White 600mm mark, 300mm gap, 200mm wide
- Diagram No. 1009 – White 600mm mark, 300mm gap, 100mm wide

NOTES:

- All markings to be thermoplastic screed with applied solid glass beads and designed in accordance with Traffic Signs Manual – Chapter 5 Road Markings (2019) and approved by the Local Authority.
- Traffic signs must be in accordance with Traffic Signs Manual – Chapter 3 Regulatory Signs (2019) and approved by the Local Authority.

ROAD MARKINGS AT BELLMOUTH
N.T.S

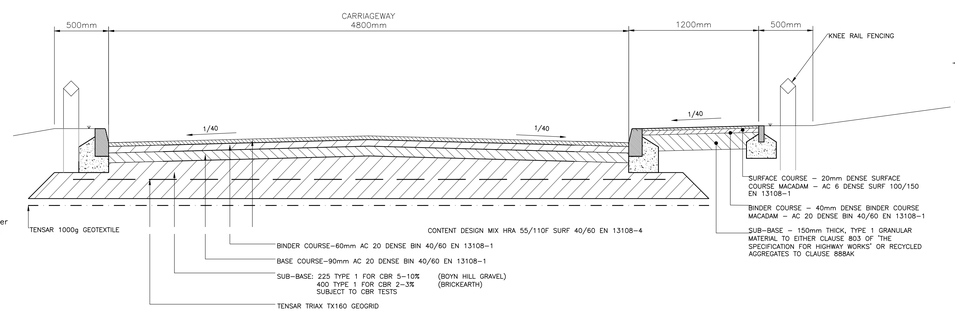

TYPICAL CROSS SECTION THROUGH 4.8m ROAD
SCALE 1:50

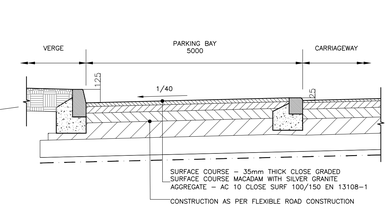

TYPICAL SECTION THROUGH PARKING BAY CONSTRUCTION
SCALE 1:20

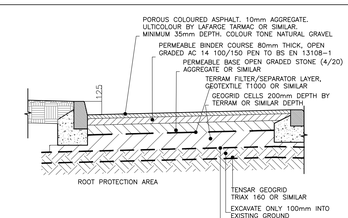

SECTION THROUGH NO DIG PARKING BAY CONSTRUCTION
SCALE 1:20

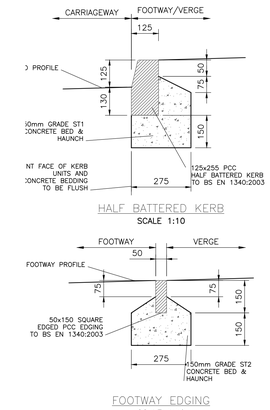

HALF BATTERED KERB
SCALE 1:10

FOOTWAY EDGING
SCALE 1:10

DO NOT SCALE HARD COPIES OF THIS DRAWING OR INTERROGATE DIGITAL VERSIONS. ONLY STATED DIMENSIONS AND COORDINATES ARE TO BE RELIED UPON

COPYRIGHT RESERVED

GENERAL NOTES

1. THIS DRAWING IS TO BE READ IN CONJUNCTION WITH THE ARCHITECTS, SPECIALISTS AND ENGINEERS DRAWINGS AND SPECIFICATIONS. ANY DISCREPANCIES ARE TO BE REPORTED TO THE ARCHITECT/ENGINEER IMMEDIATELY.

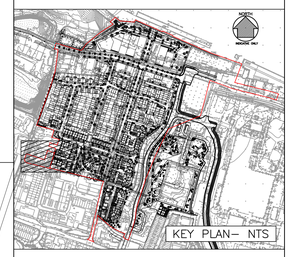

KEY

- B – BOLLARD LIGHTING
- RG – GULLIES
- NO DIG CONSTRUCTION PARKING BAYS

A	LATEST REVISIONS ARE 'TAGGED' WITH THIS INDICATOR. HOWEVER, ALL USERS OF THIS DRAWING MUST SATISFY THEMSELVES OF ALL REVISIONS TO ANY PREVIOUS ISSUES, BY COMPARISON OF THIS DRAWING AGAINST OTHER ISSUES, AS IT CANNOT BE GUARANTEED THAT EVERY ITEM OF REVISION HAS BEEN 'TAGGED'.			
G				
F				
E				
D				
C				
B	04.01.22	VIEWPORTS AMENDED (NOT CLOUDED)	LNE	NT
A	20.12.21	RED LINE BOUNDARY AMENDED	LNE	NT
Rev	Date	Description	Drawn & Checked	Checked
Revisions				
Date	22.11.21	FIRST ISSUE	LNE	NT

Project

HARBOUR VILLAGE

Title

COLLEGE ROAD
SALES OFFICE ACCESS ROAD

Client

BELLWAY HOMES

RLT Engineering Consultants Ltd
Civil and Structural Consulting Engineers
2 St Peters Court
Moorfield Road
Colchester, Essex.
CO1 1WD
T: 01206 768655
E: email@rltengcon.co.uk

ISO 9001 REGISTERED

Dwg No. 1803/05/1046 | Scales: AS SHOWN @ A1 | Rev: B