

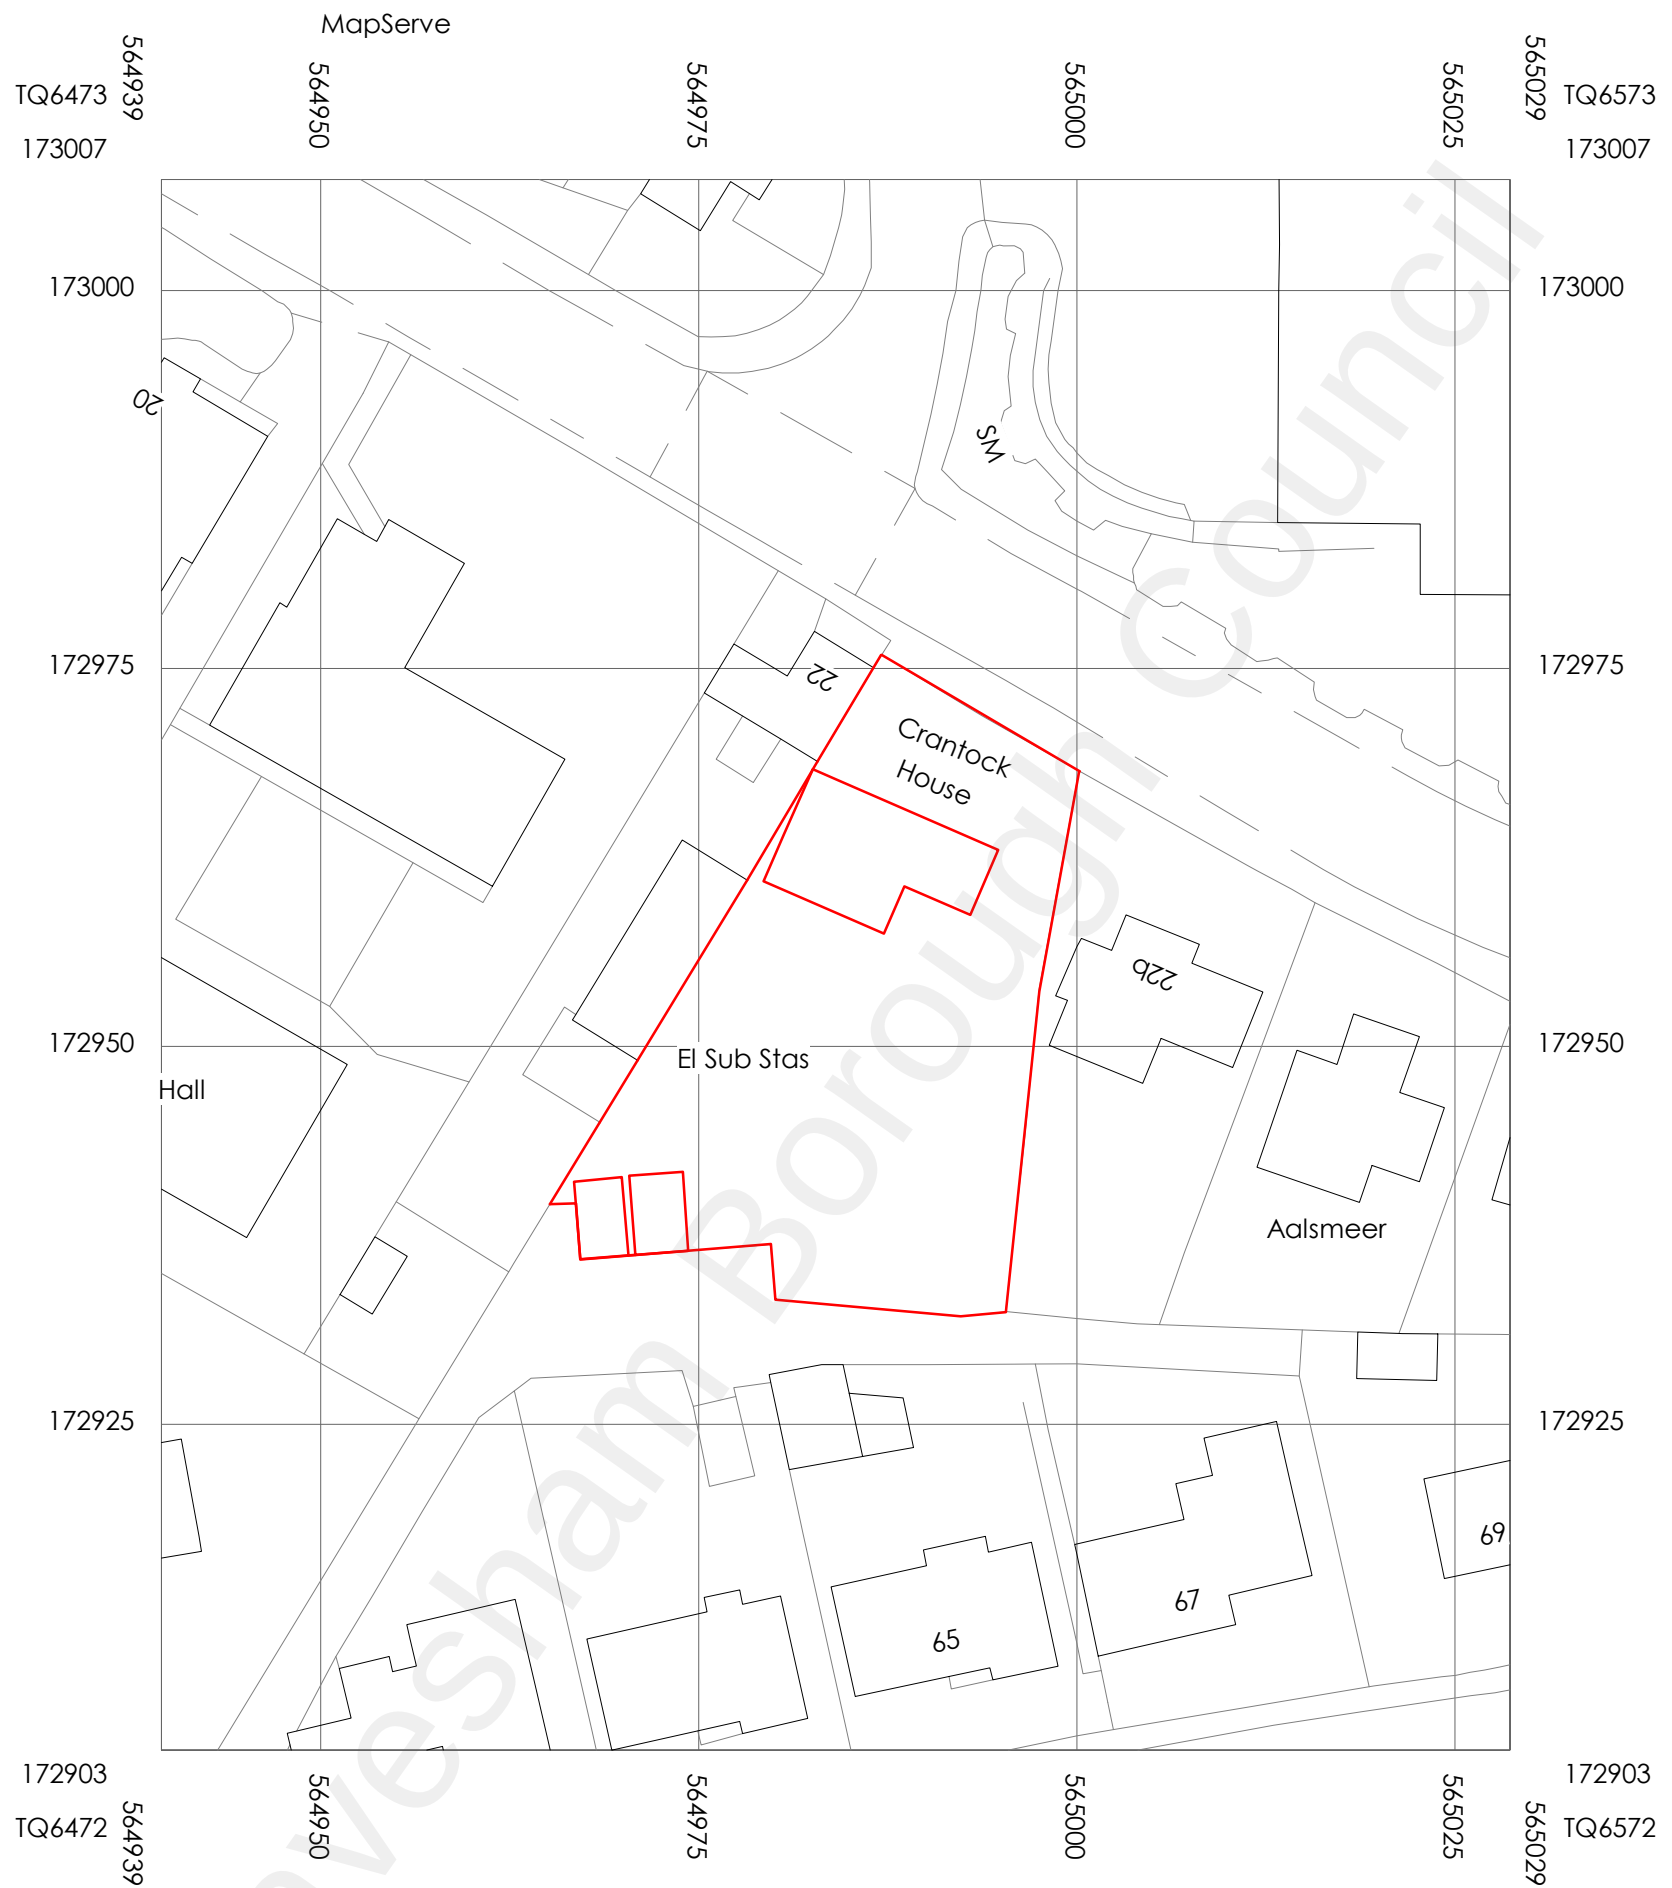


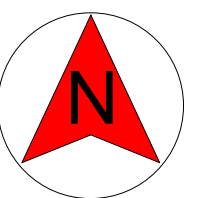

Existing Block Plan

1 : 500

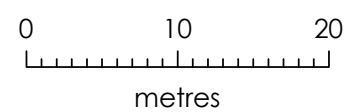

22A Old Rd E, Gravesend DA12 1NQ

Existing Block Plan

Client
Mr Satnam

Date
NOV 2022

Drawn
MMK
Checked by
TK

Sheet number
SD103

Sanaa Designs
18 Grenadier Close
Rainham, Kent
ME8 8NQ

Scale (@ A3)
1 : 500

REF REV

Email - sanaadesigns@outlook.com
Mobile - 07583 437570