

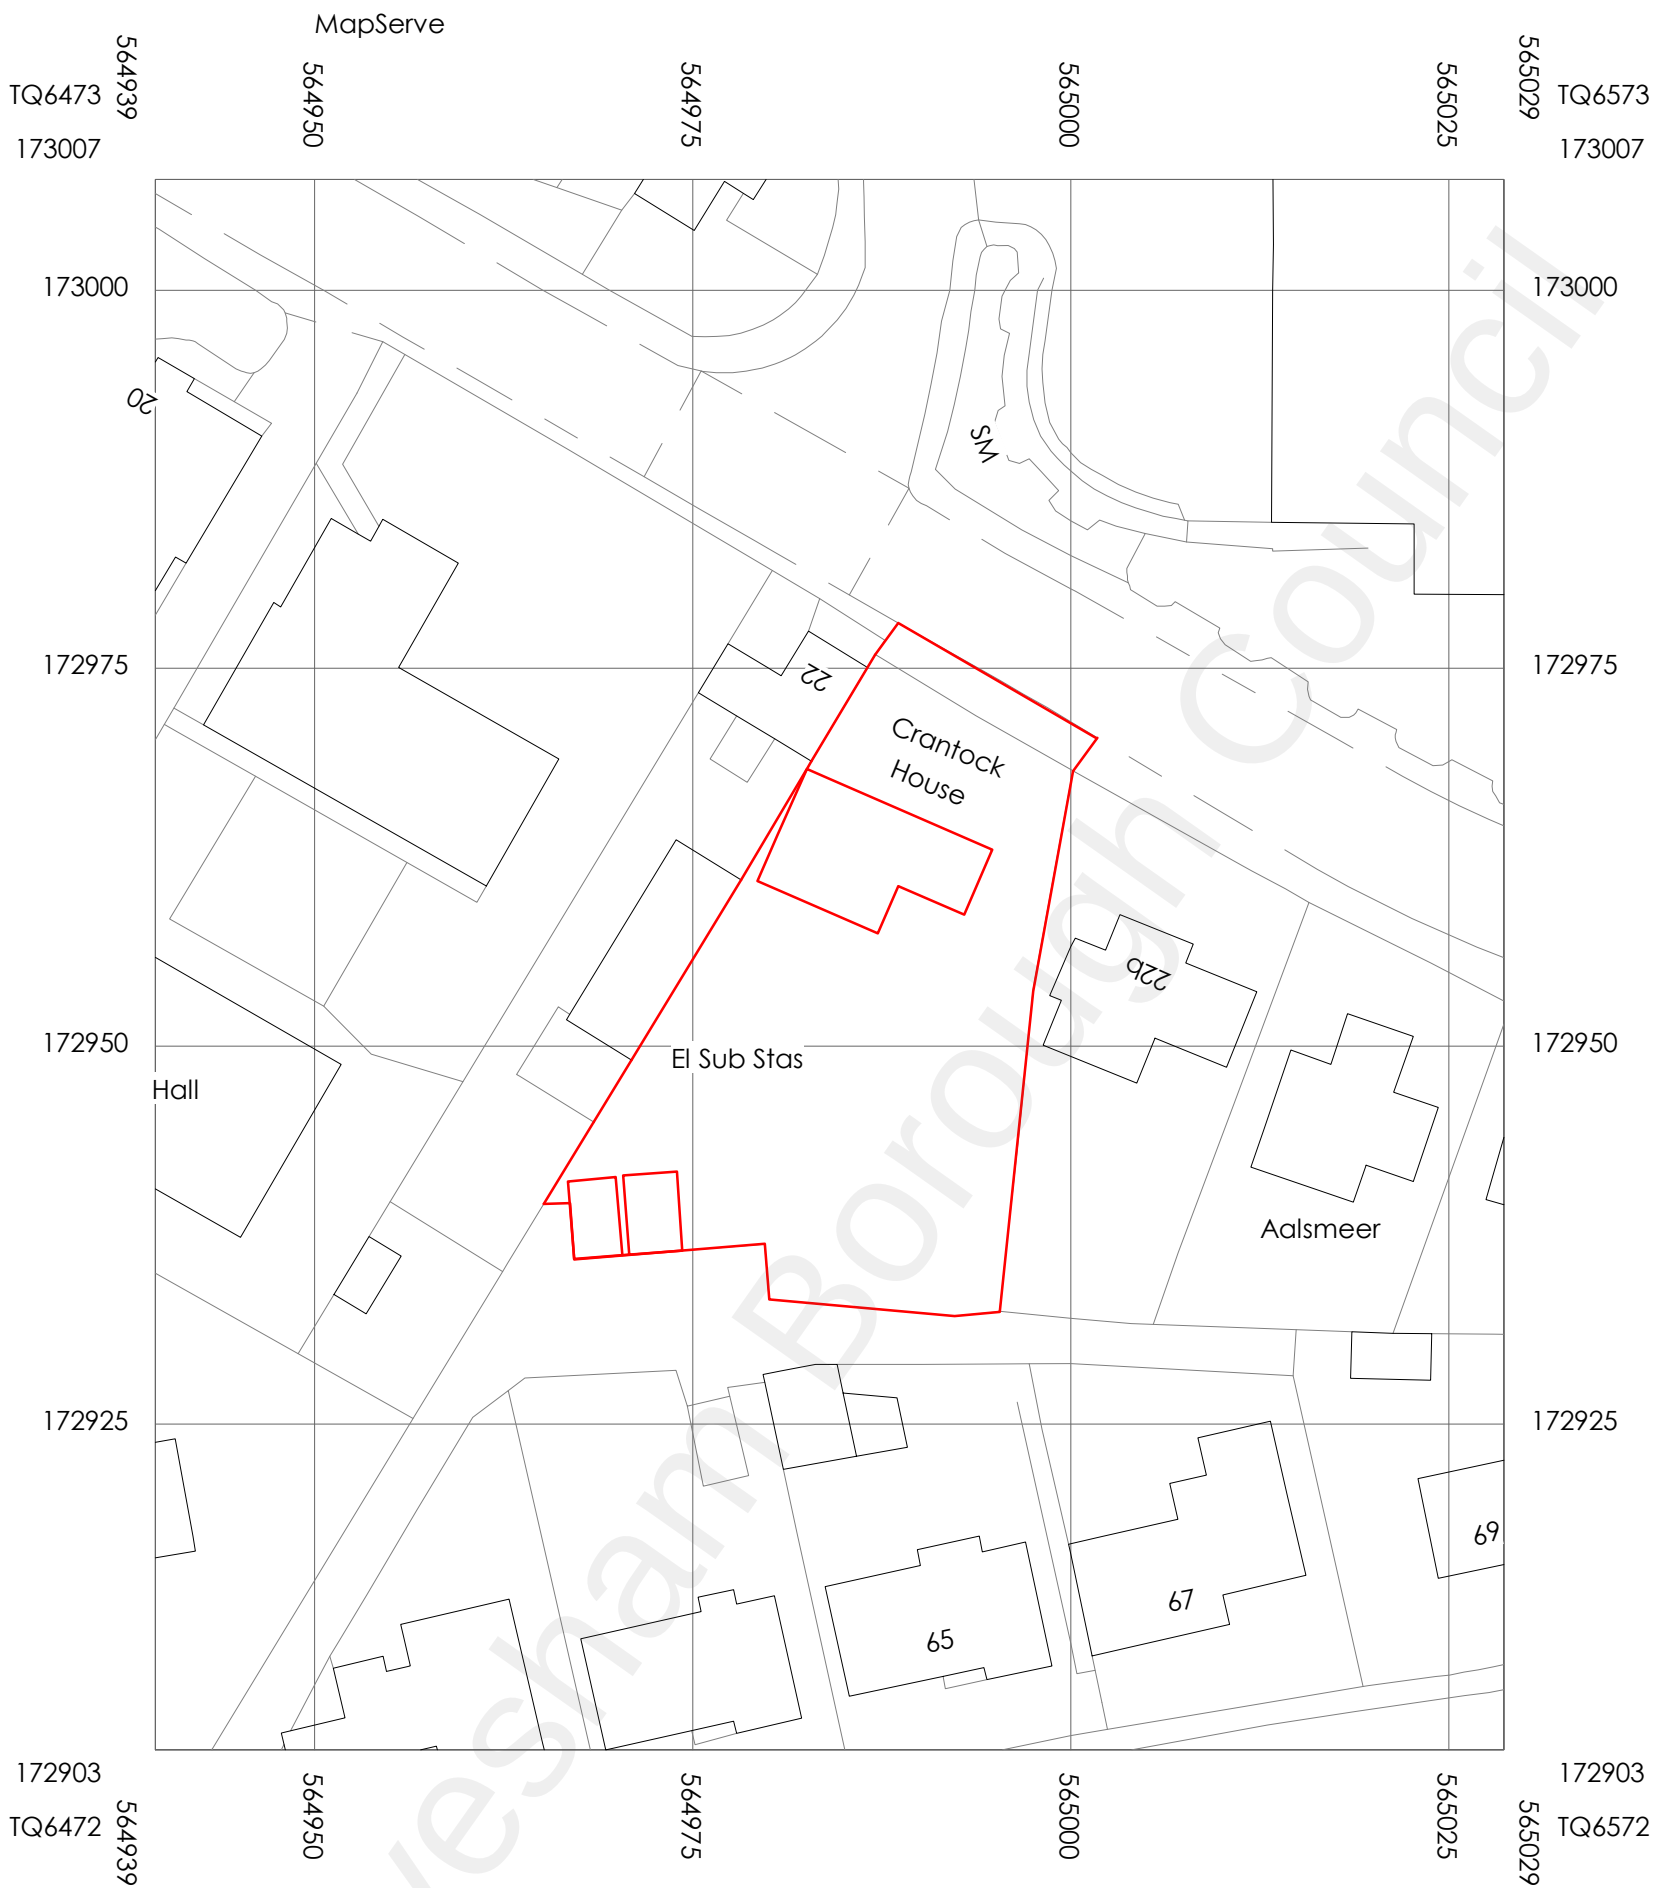


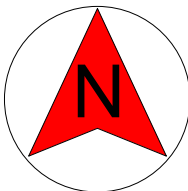

Proposed Block Plan

1 : 500

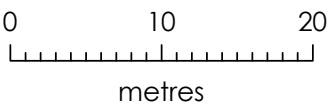

22A Old Rd E, Gravesend DA12 1NQ	Client Mr Satnam			REF	REV
	Date NOV 2022	Sheet number SD104	Scale (@ A3) 1 : 500		
Proposed Block Plan	Drawn MMK	Sanaa Designs 18 Grenadier Close Rainham, Kent ME8 8NQ			
	Checked by TK	Email - sanaadesigns@outlook.com Mobile - 07583 437570			