


Note
This drawing is protected by copyright and must not be copied or reproduced without the written consent of Graham Simpkin Planning. All dimensions and sizes to be checked on site. North points are indicative. ©

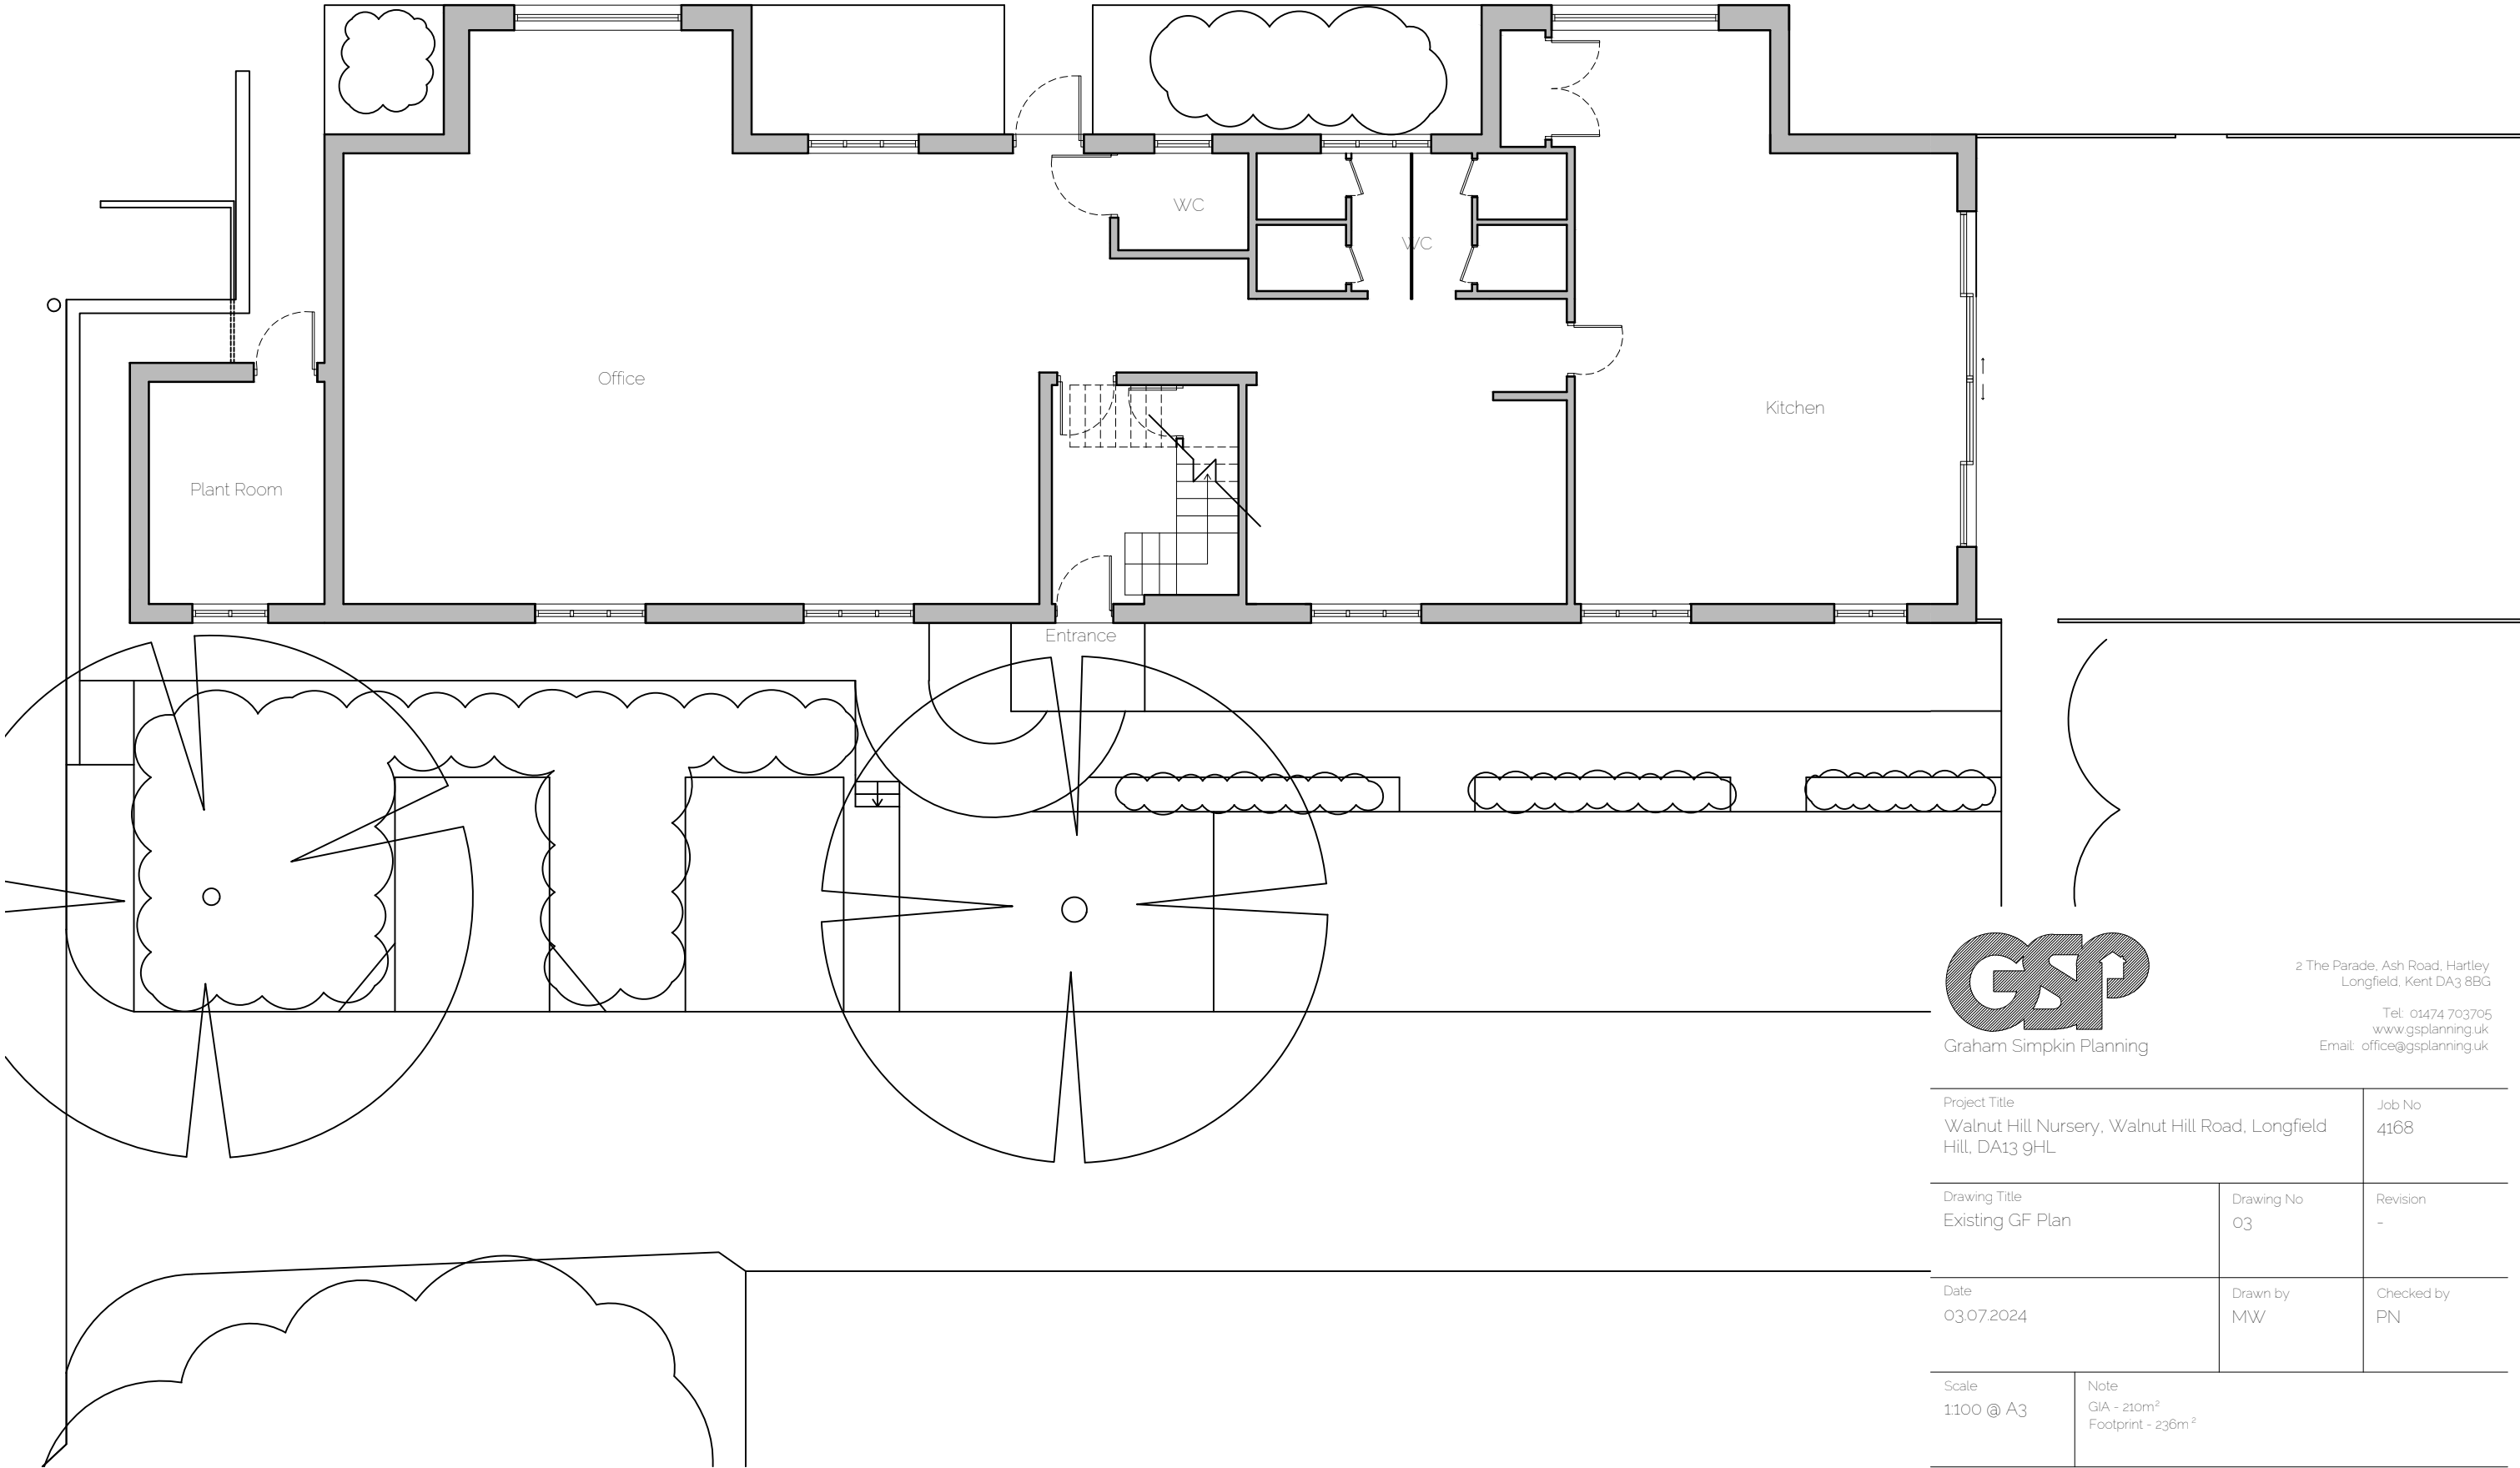

2 The Parade, Ash Road, Hartley
Longfield, Kent DA3 8BG
Tel: 01474 703705
www.gsplanning.uk
Email: office@gsplanning.uk

Project Title Walnut Hill Nursery, Walnut Hill Road, Longfield Hill, DA13 9HL		Job No 4168
Drawing Title Existing GF Plan	Drawing No 03	Revision -
Date 03.07.2024	Drawn by MW	Checked by PN
Scale 1:100 @ A3	Note GIA - 210m ² Footprint - 236m ²	

Existing GF Plan
1:100

