


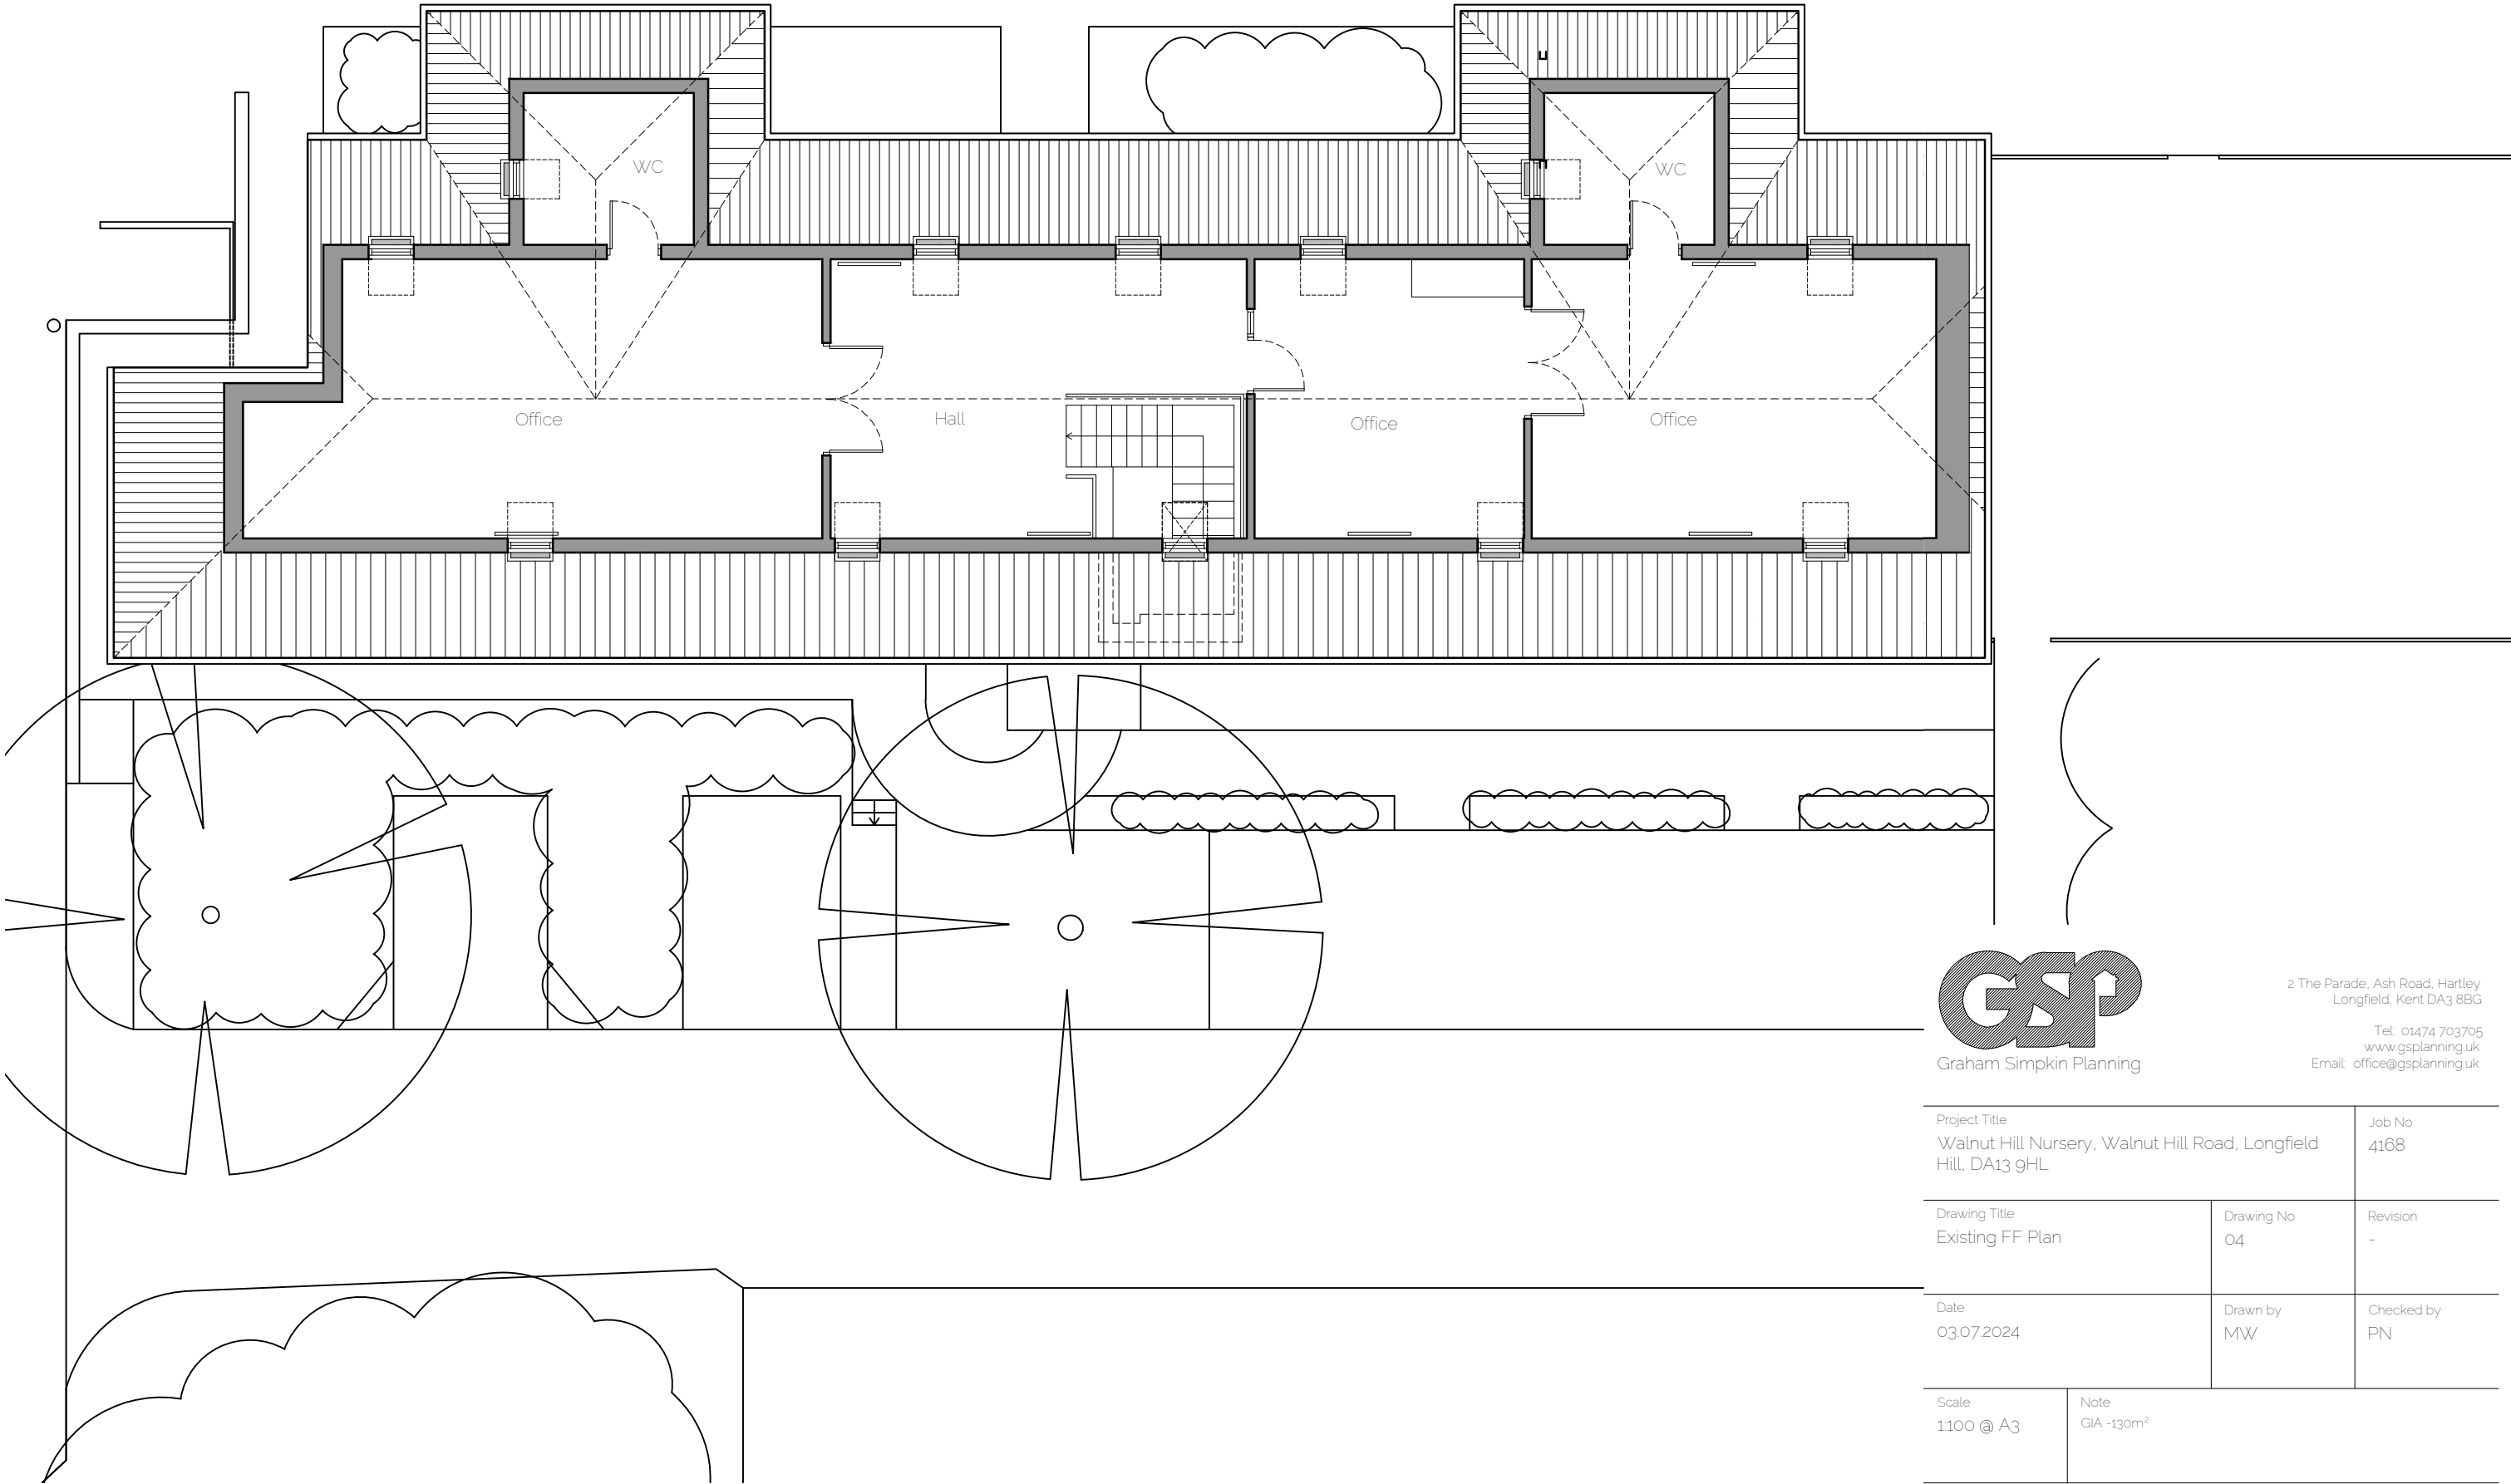

Existing FF Plan
1100



2 The Parade, Ash Road, Hartley
Longfield, Kent DA3 8BG

Tel: 01474 703705
www.gsplanning.uk
Email: office@gsplanning.uk

Project Title Walnut Hill Nursery, Walnut Hill Road, Longfield Hill, DA13 9HL		Job No 4168
Drawing Title Existing FF Plan	Drawing No 04	Revision -
Date 03.07.2024	Drawn by MW	Checked by PN
Scale 1:100 @ A3	Note GIA -130m ²	

