


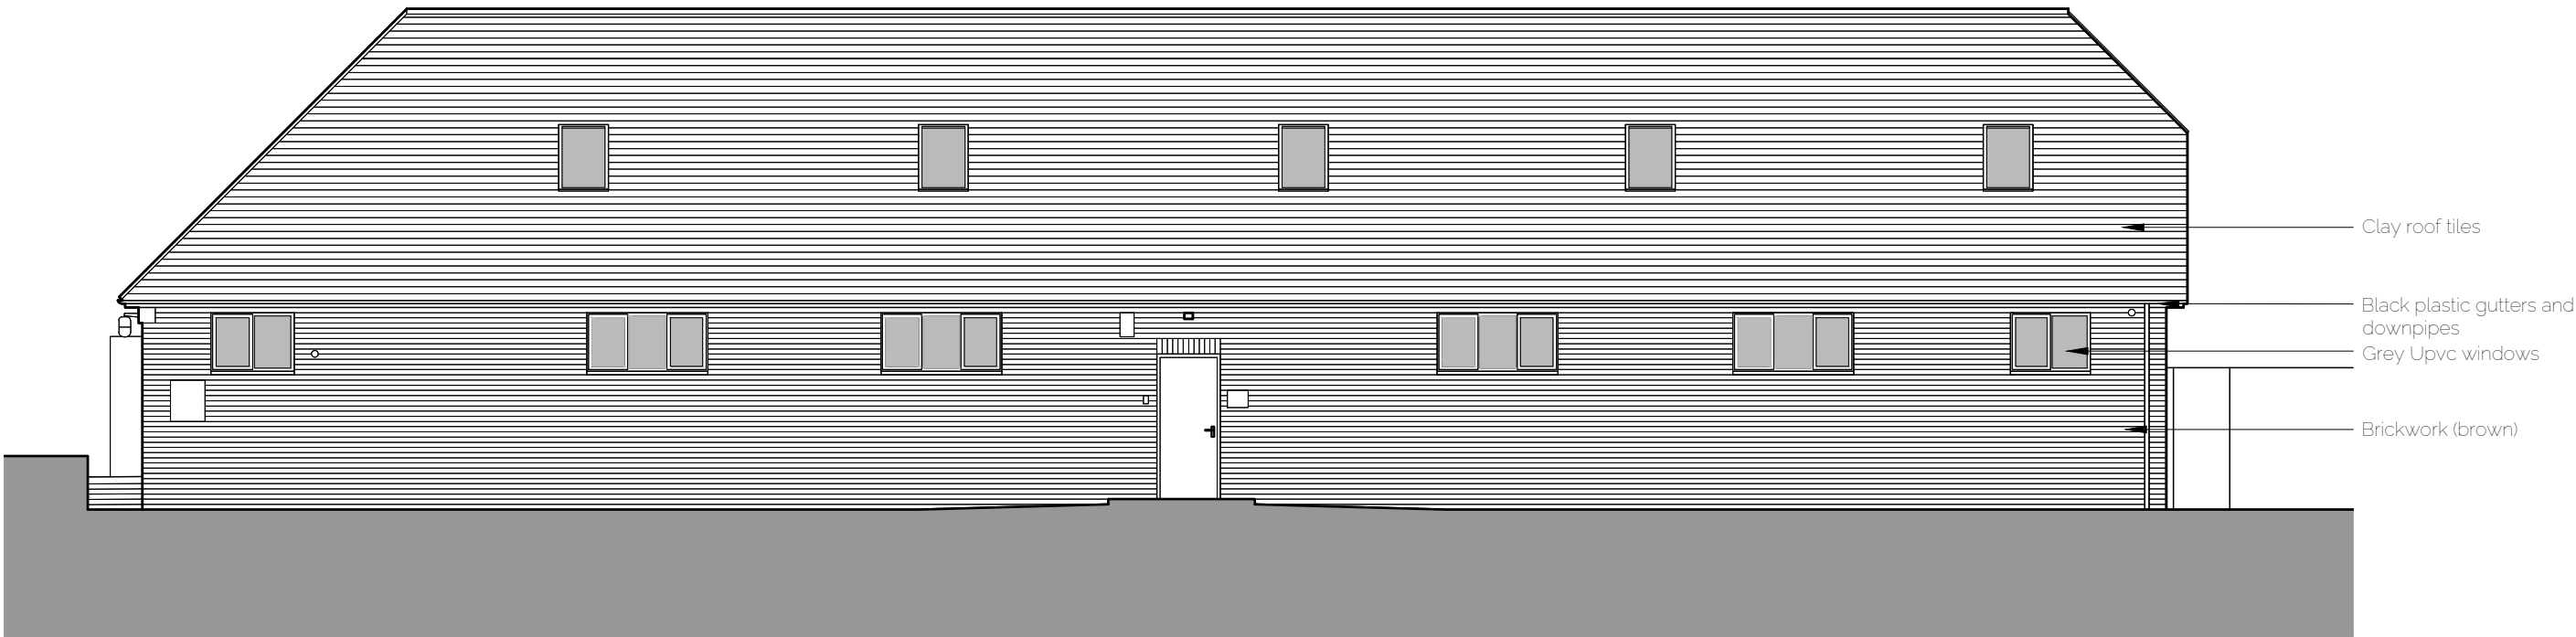

Existing Front (South) Elevation
1100



Existing Side (East) Elevation
1100



2 The Parade, Ash Road, Hartley
Longfield, Kent DA3 8BG

Tel: 01474 703705
www.gsplanning.uk
Email: office@gsplanning.uk

Project Title Walnut Hill Nursery, Walnut Hill Road, Longfield Hill, DA13 9HL		Job No 4168
Drawing Title Existing Elevations (1 of 2)	Drawing No 05	Revision -
Date 04.07.2024	Drawn by DA	Checked by PN

Scale 1:100 @ A3	Note
---------------------	------

