


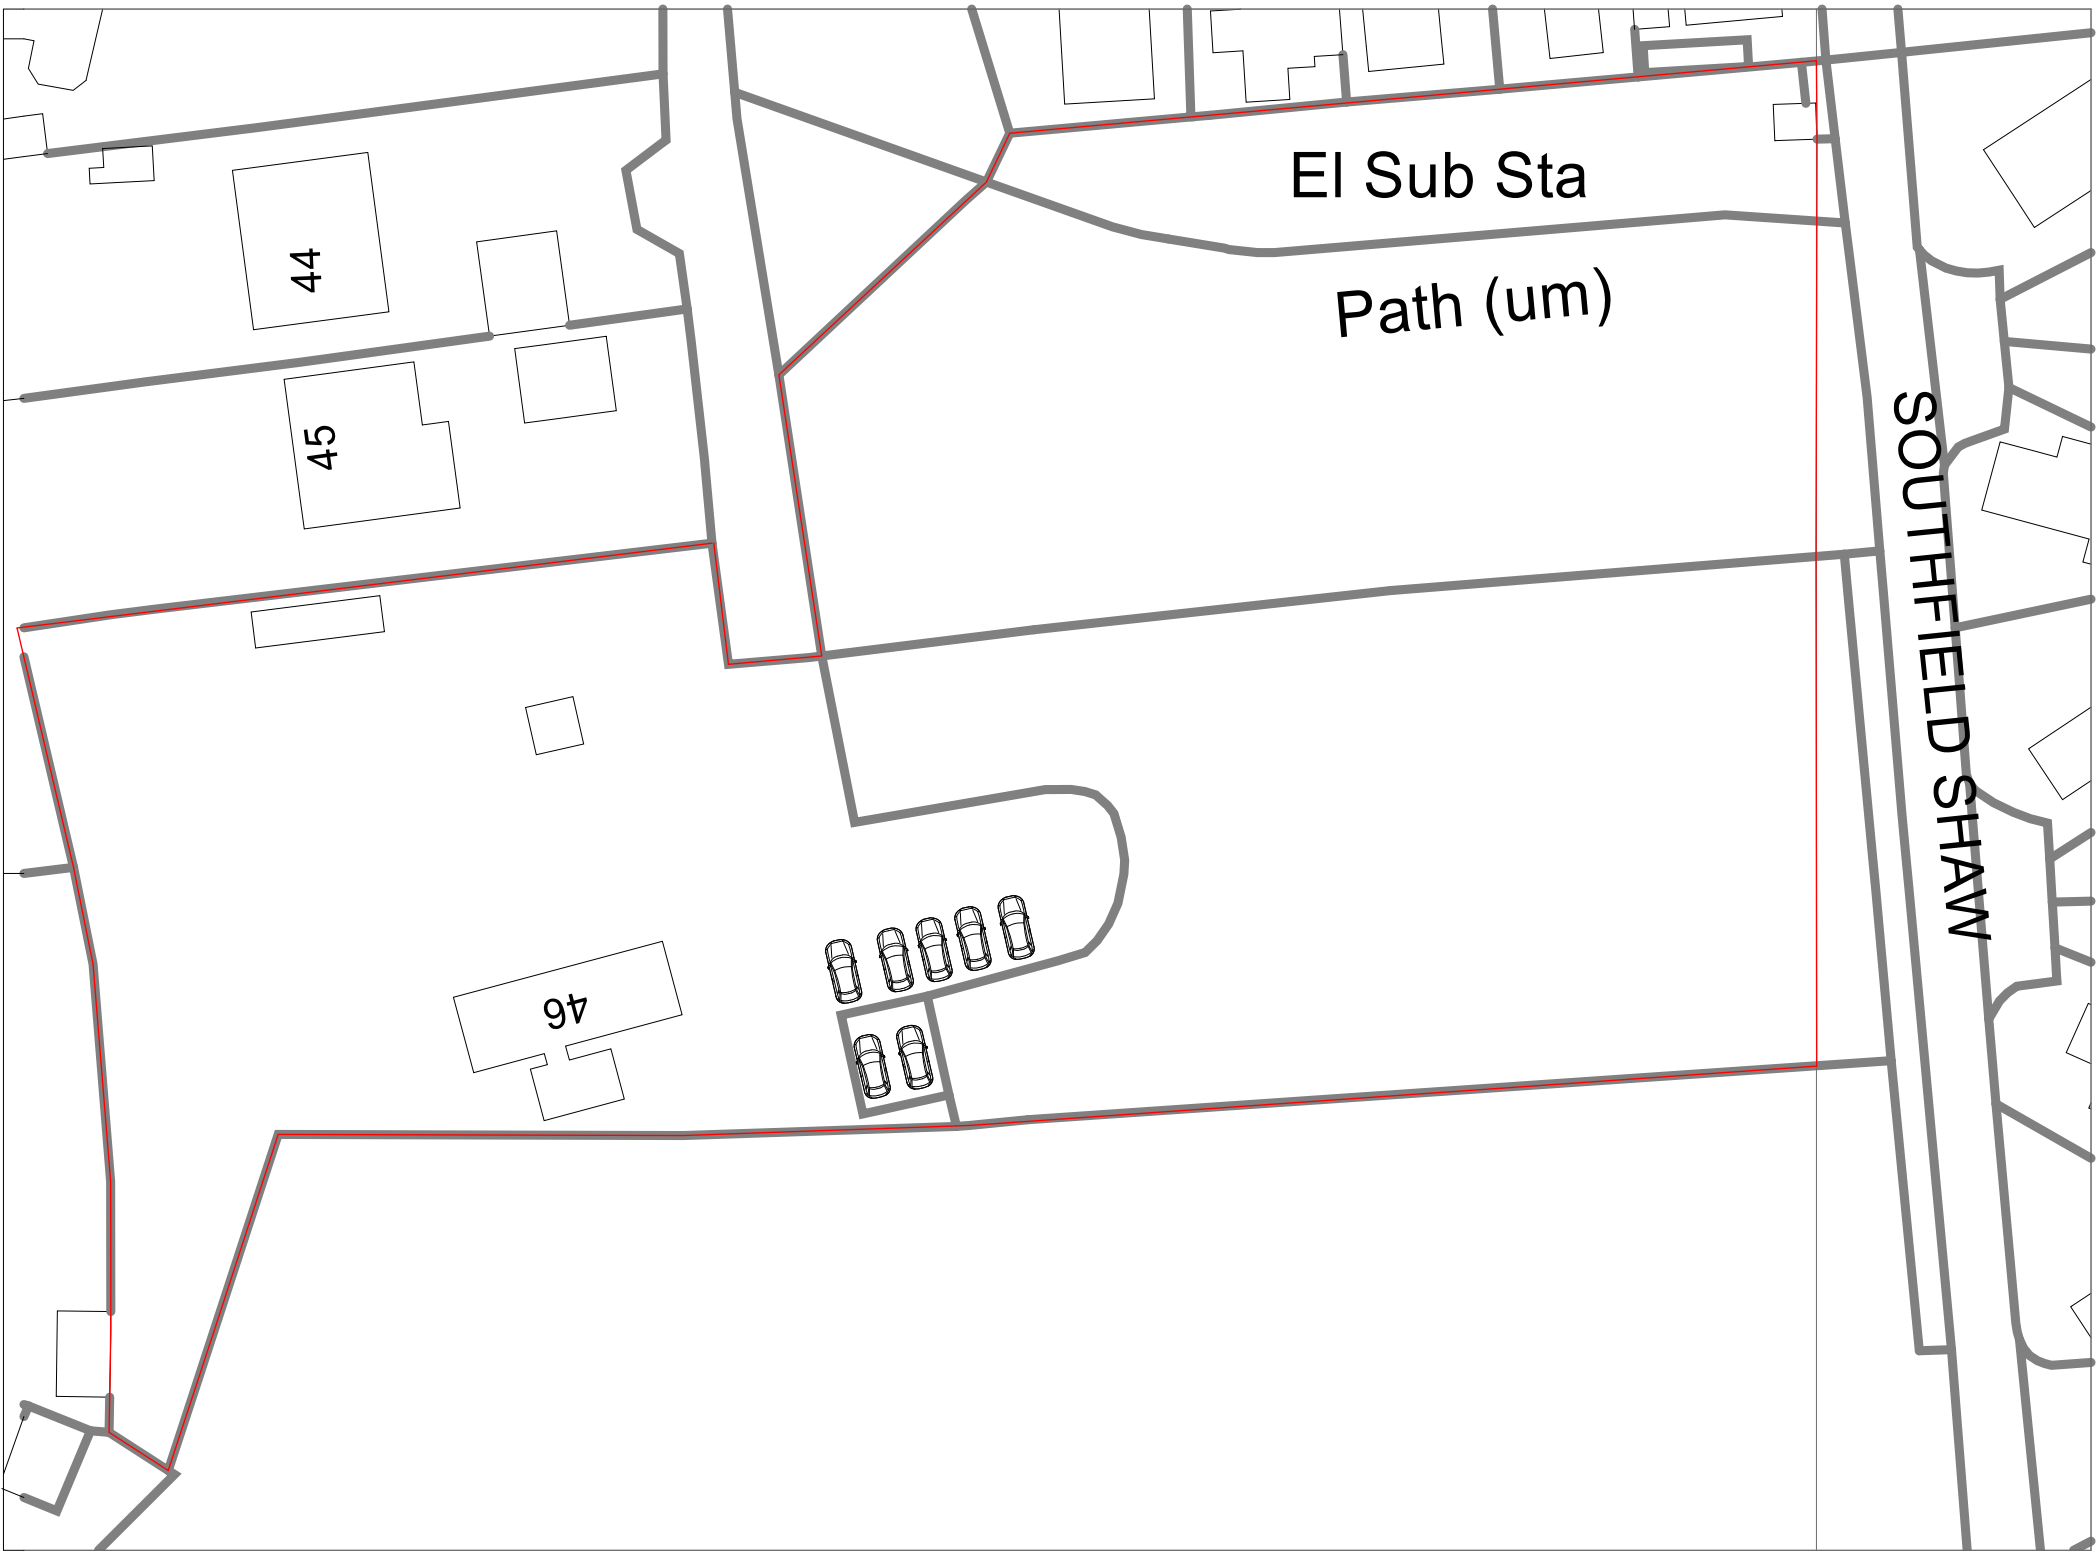

AS EXISTING

TBT DESIGN SERVICE		
client	46 Beechwood Drive Meopham, DA13 0TX	
project	Roof Extension	
drawing title	BLOCK PLAN	
drawing scales	drawing no. 2095 BLOCK PLAN	
1:500		
date	revision	RC
JUNE 2023		
PLANNING		