






REAR ELEVATION

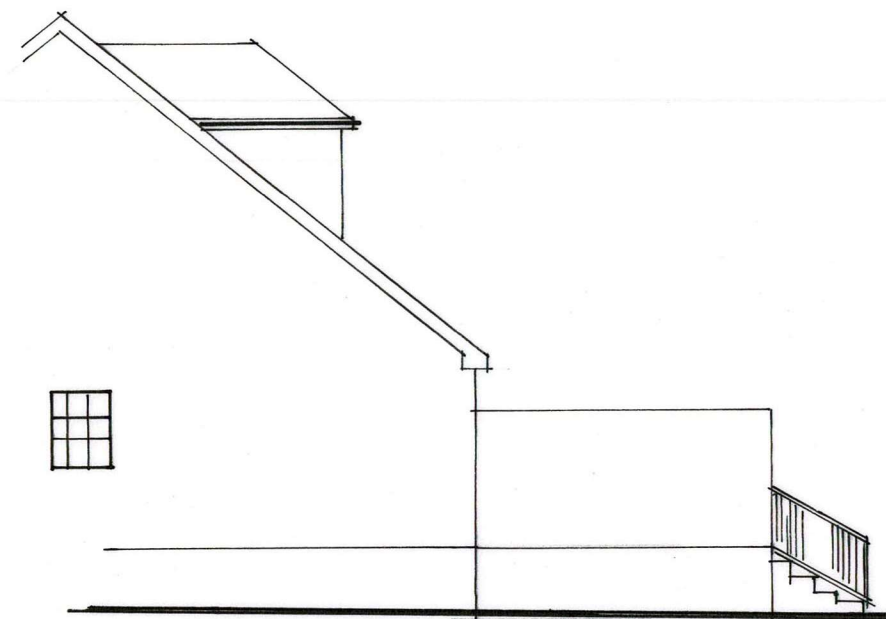

SIDE ELEVATION

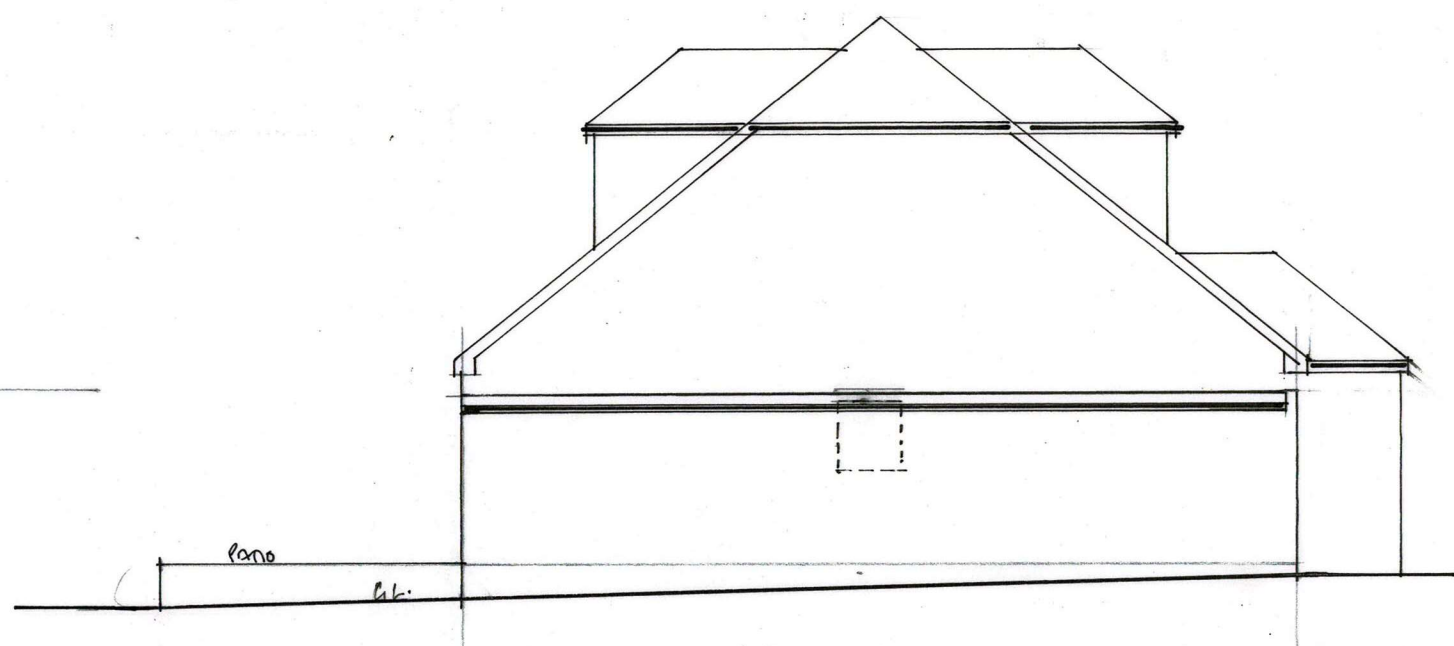

SIDE ELEVATION (CAR PORT SIDE)

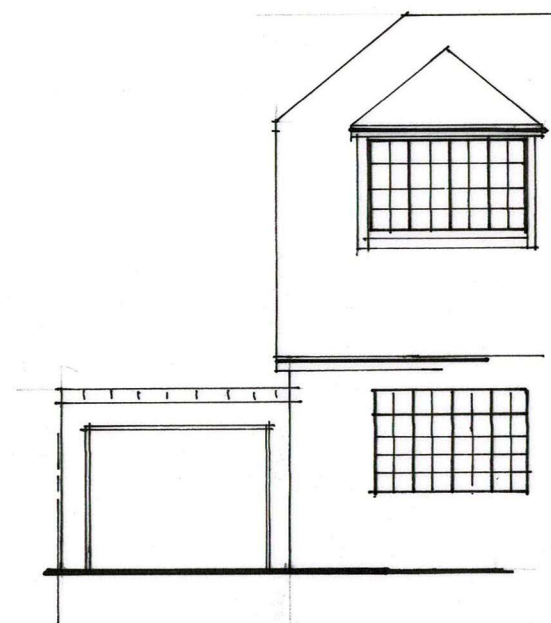

FRONT ELEVATION

EXISTING ELEVATIONS



SINGLE STOREY SIDE AND REAR EXTENSION		MR J. STRANGE. 6 NEW ROAD MEOPHAM KENT DA13 0NQ	
SCALE 1/100	DATE 6/6/23	DRAWING	03