


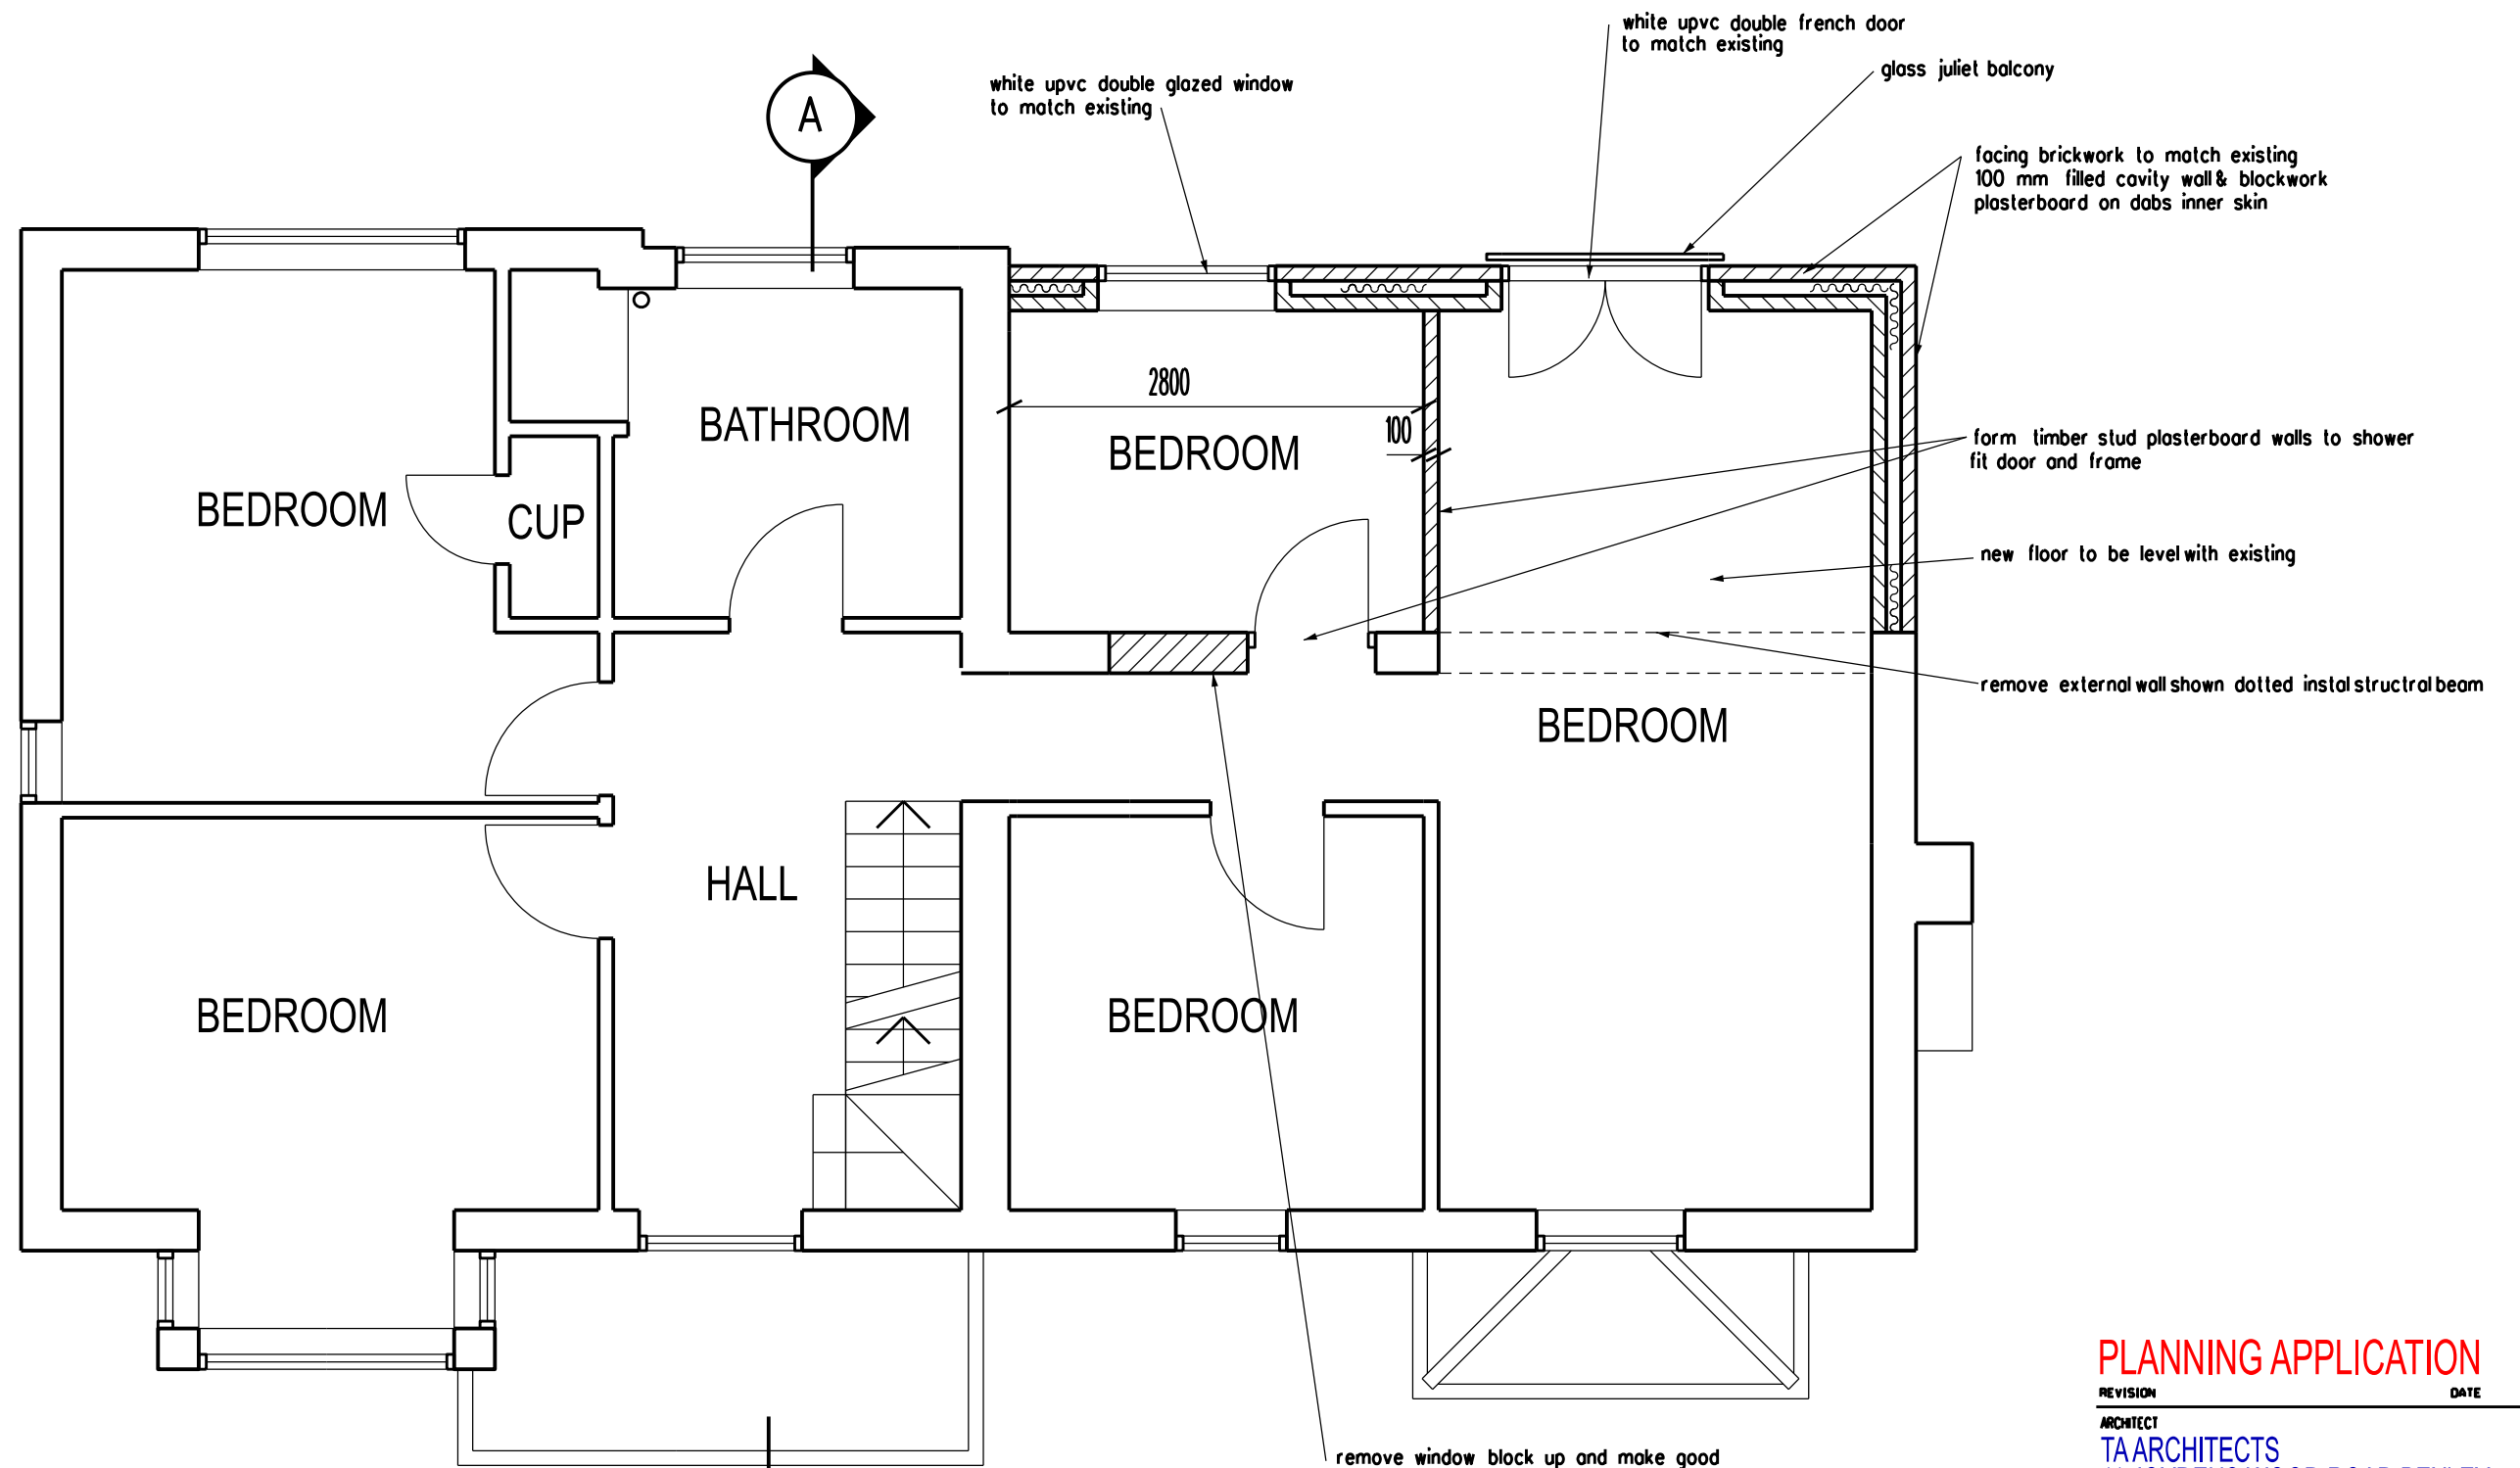

PLANNING APPLICATION

REVISION DATE

ARCHITECT
TA ARCHITECTS
 11 JOYDENS WOOD ROAD BEXLEY
 KENT DA5 2HS Tel 07905 130591
ta140256@googlemail.com

JOB
**PROPOSED FIRST FLOOR
 EXTENSION
 AT STAVESACRE COTTAGE
 LONGFIELD DA13 9HP**

DRAWING
**PROPOSED FIRST FLOOR
 PLAN**

SCALE DATE
1:50 AT A3 JULY 2023

DRAWING NO.
PG/04 A

