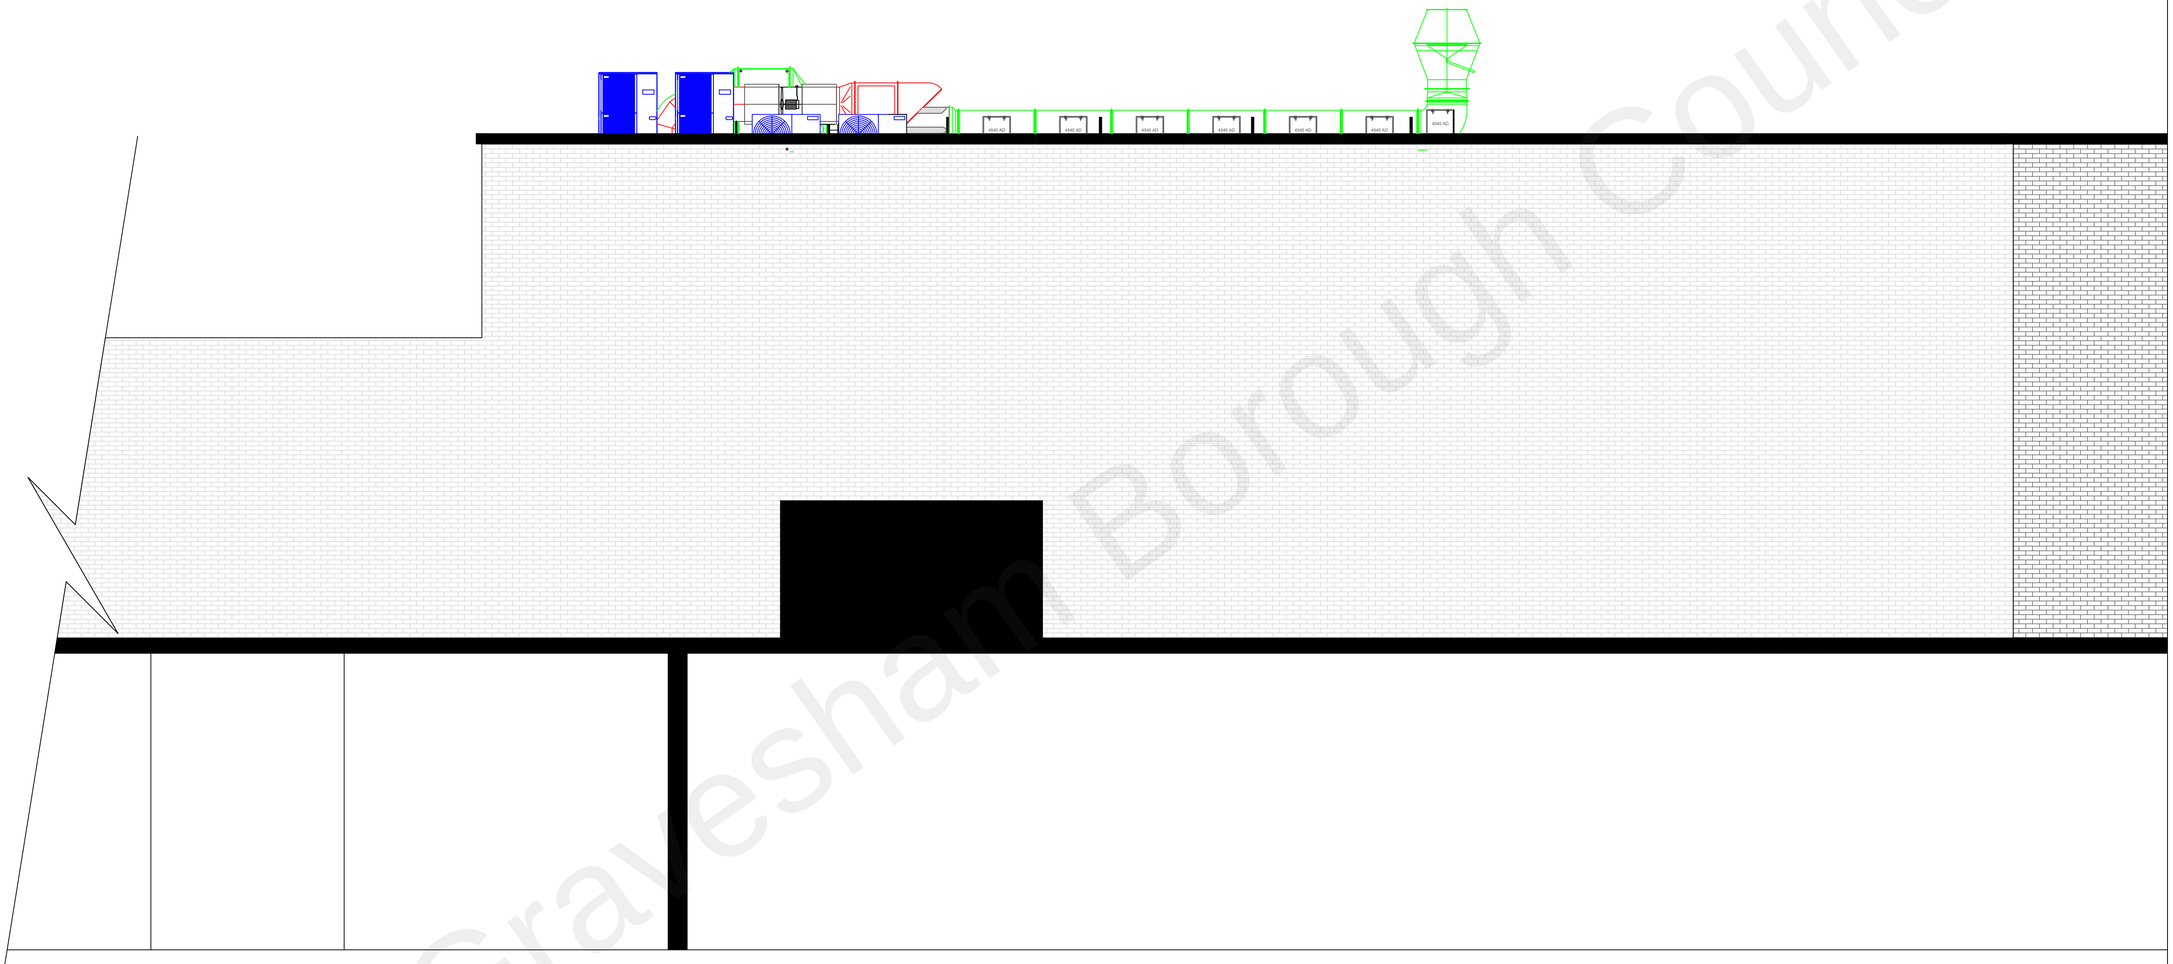


Gravesham Borough Council

METRES
0 1 2 3 4 5

SIDE ELEVATION

Rev	Date	Description

Client: GDK

Job Title: GRAVESEND

Dwg Title: PROPOSED SIDE ELEVATION

Date:	Drawn By:
14-10-21	DB
Scale: 1:50@A1	Checked By: SH
Dwg No: GDK-GRA-02	Rev: -

APL mechanical services
Abbey Plumbing Ltd
3 Whitehills Drive
Whitehills Business Park
Blackpool. FY4 5LW
Tel: 01253 698 159
Email: admin@aplmechanical.co.uk