



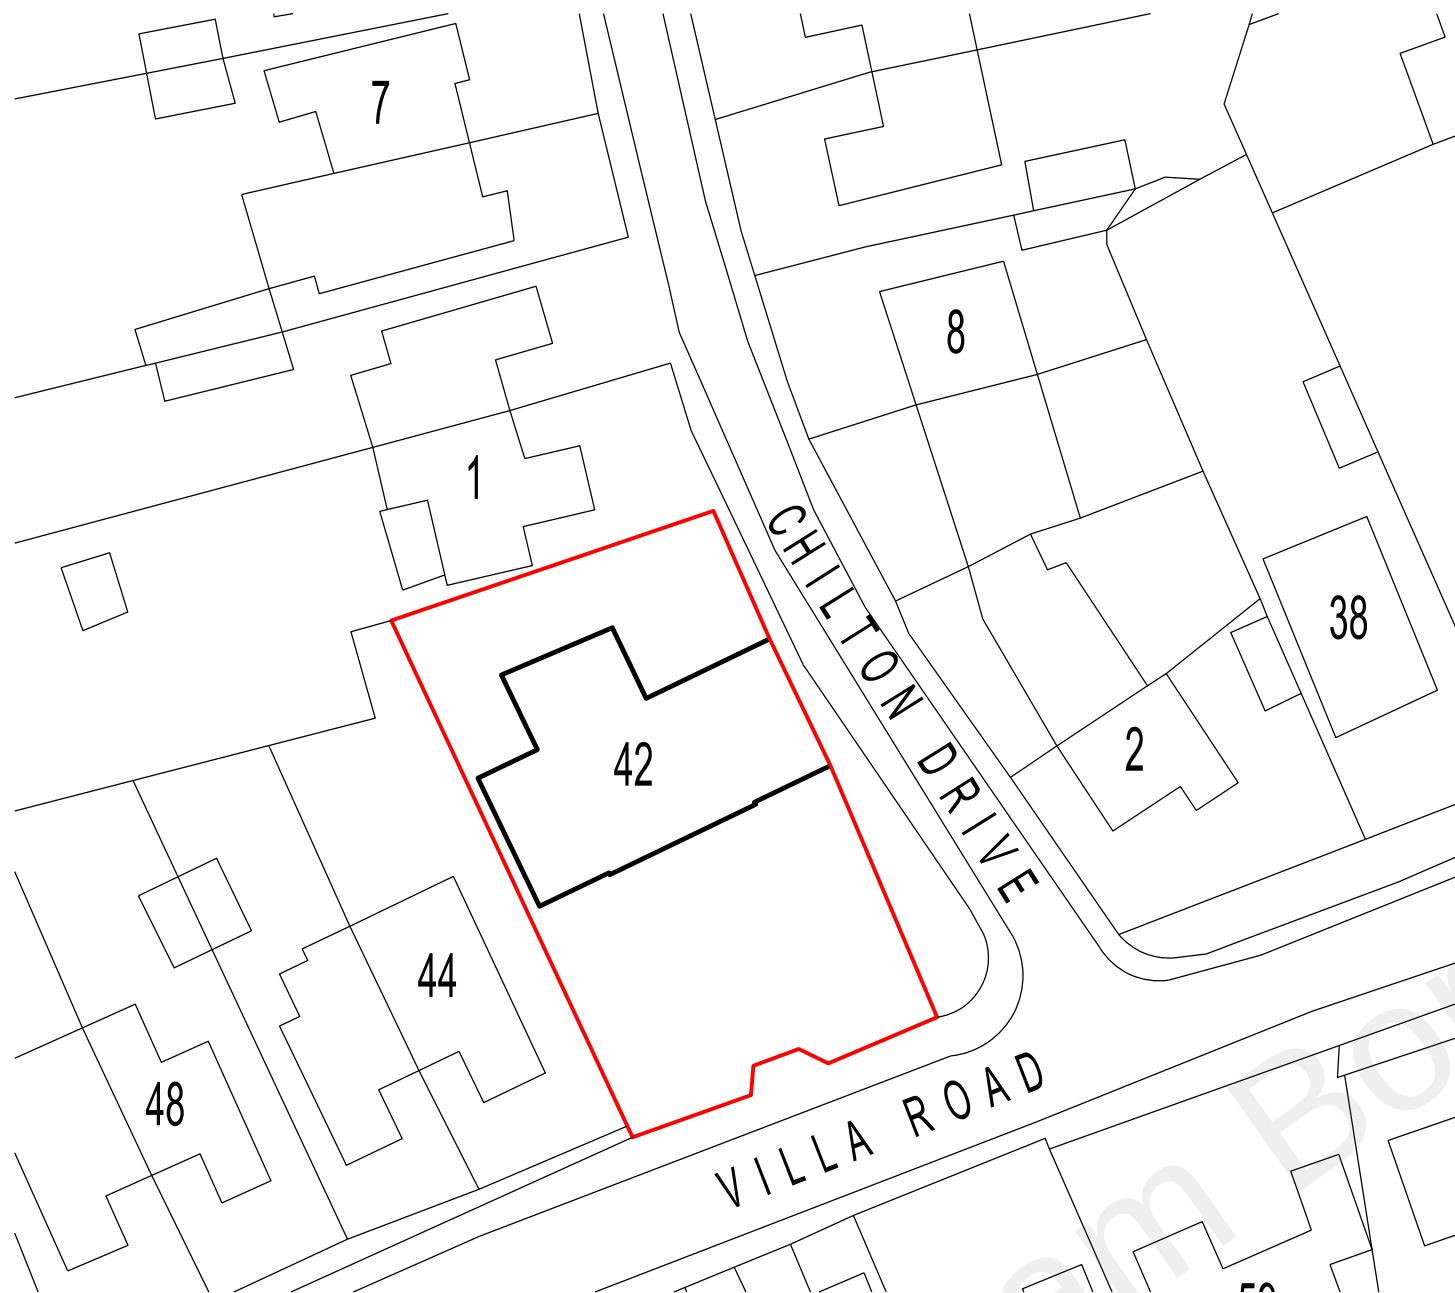

BLOCK PLAN scale 1:500

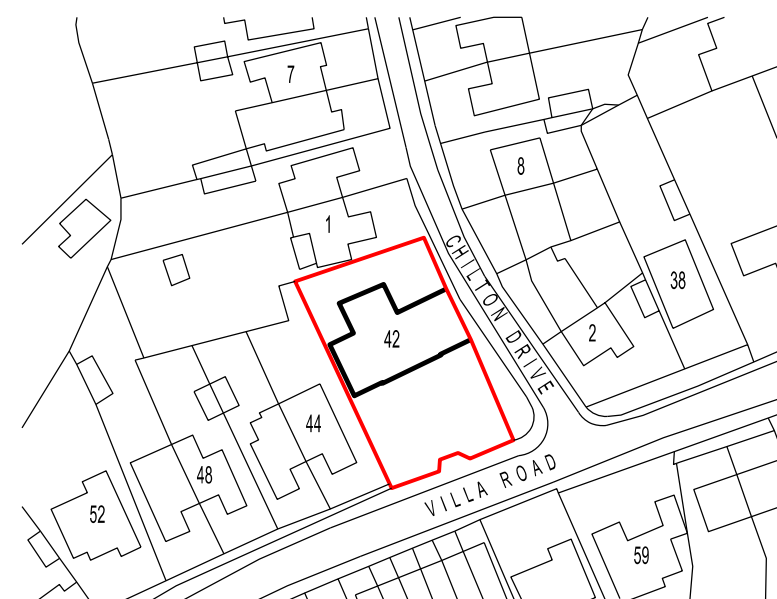

SITE LOCATION PLAN scale 1:1250



REVISION	DATE
ARCHITECT TAARCHITECTS 11 JOYDENS WOOD ROAD BEXLEY KENT DA5 2HS Tel 07905 130591 ta140256@googlemail.com	
JOB PROPOSED REFURBISHMENT AT COPPERFIELDS 42 VILLA ROAD, HIGHAM KENT ME3 7BX	
DRAWING SITE LOCATION AND BLOCK PLAN	
SCALE 1:500 & 1250 AT A3	DATE NOV 2021
DRAWING NO. VR/01	