


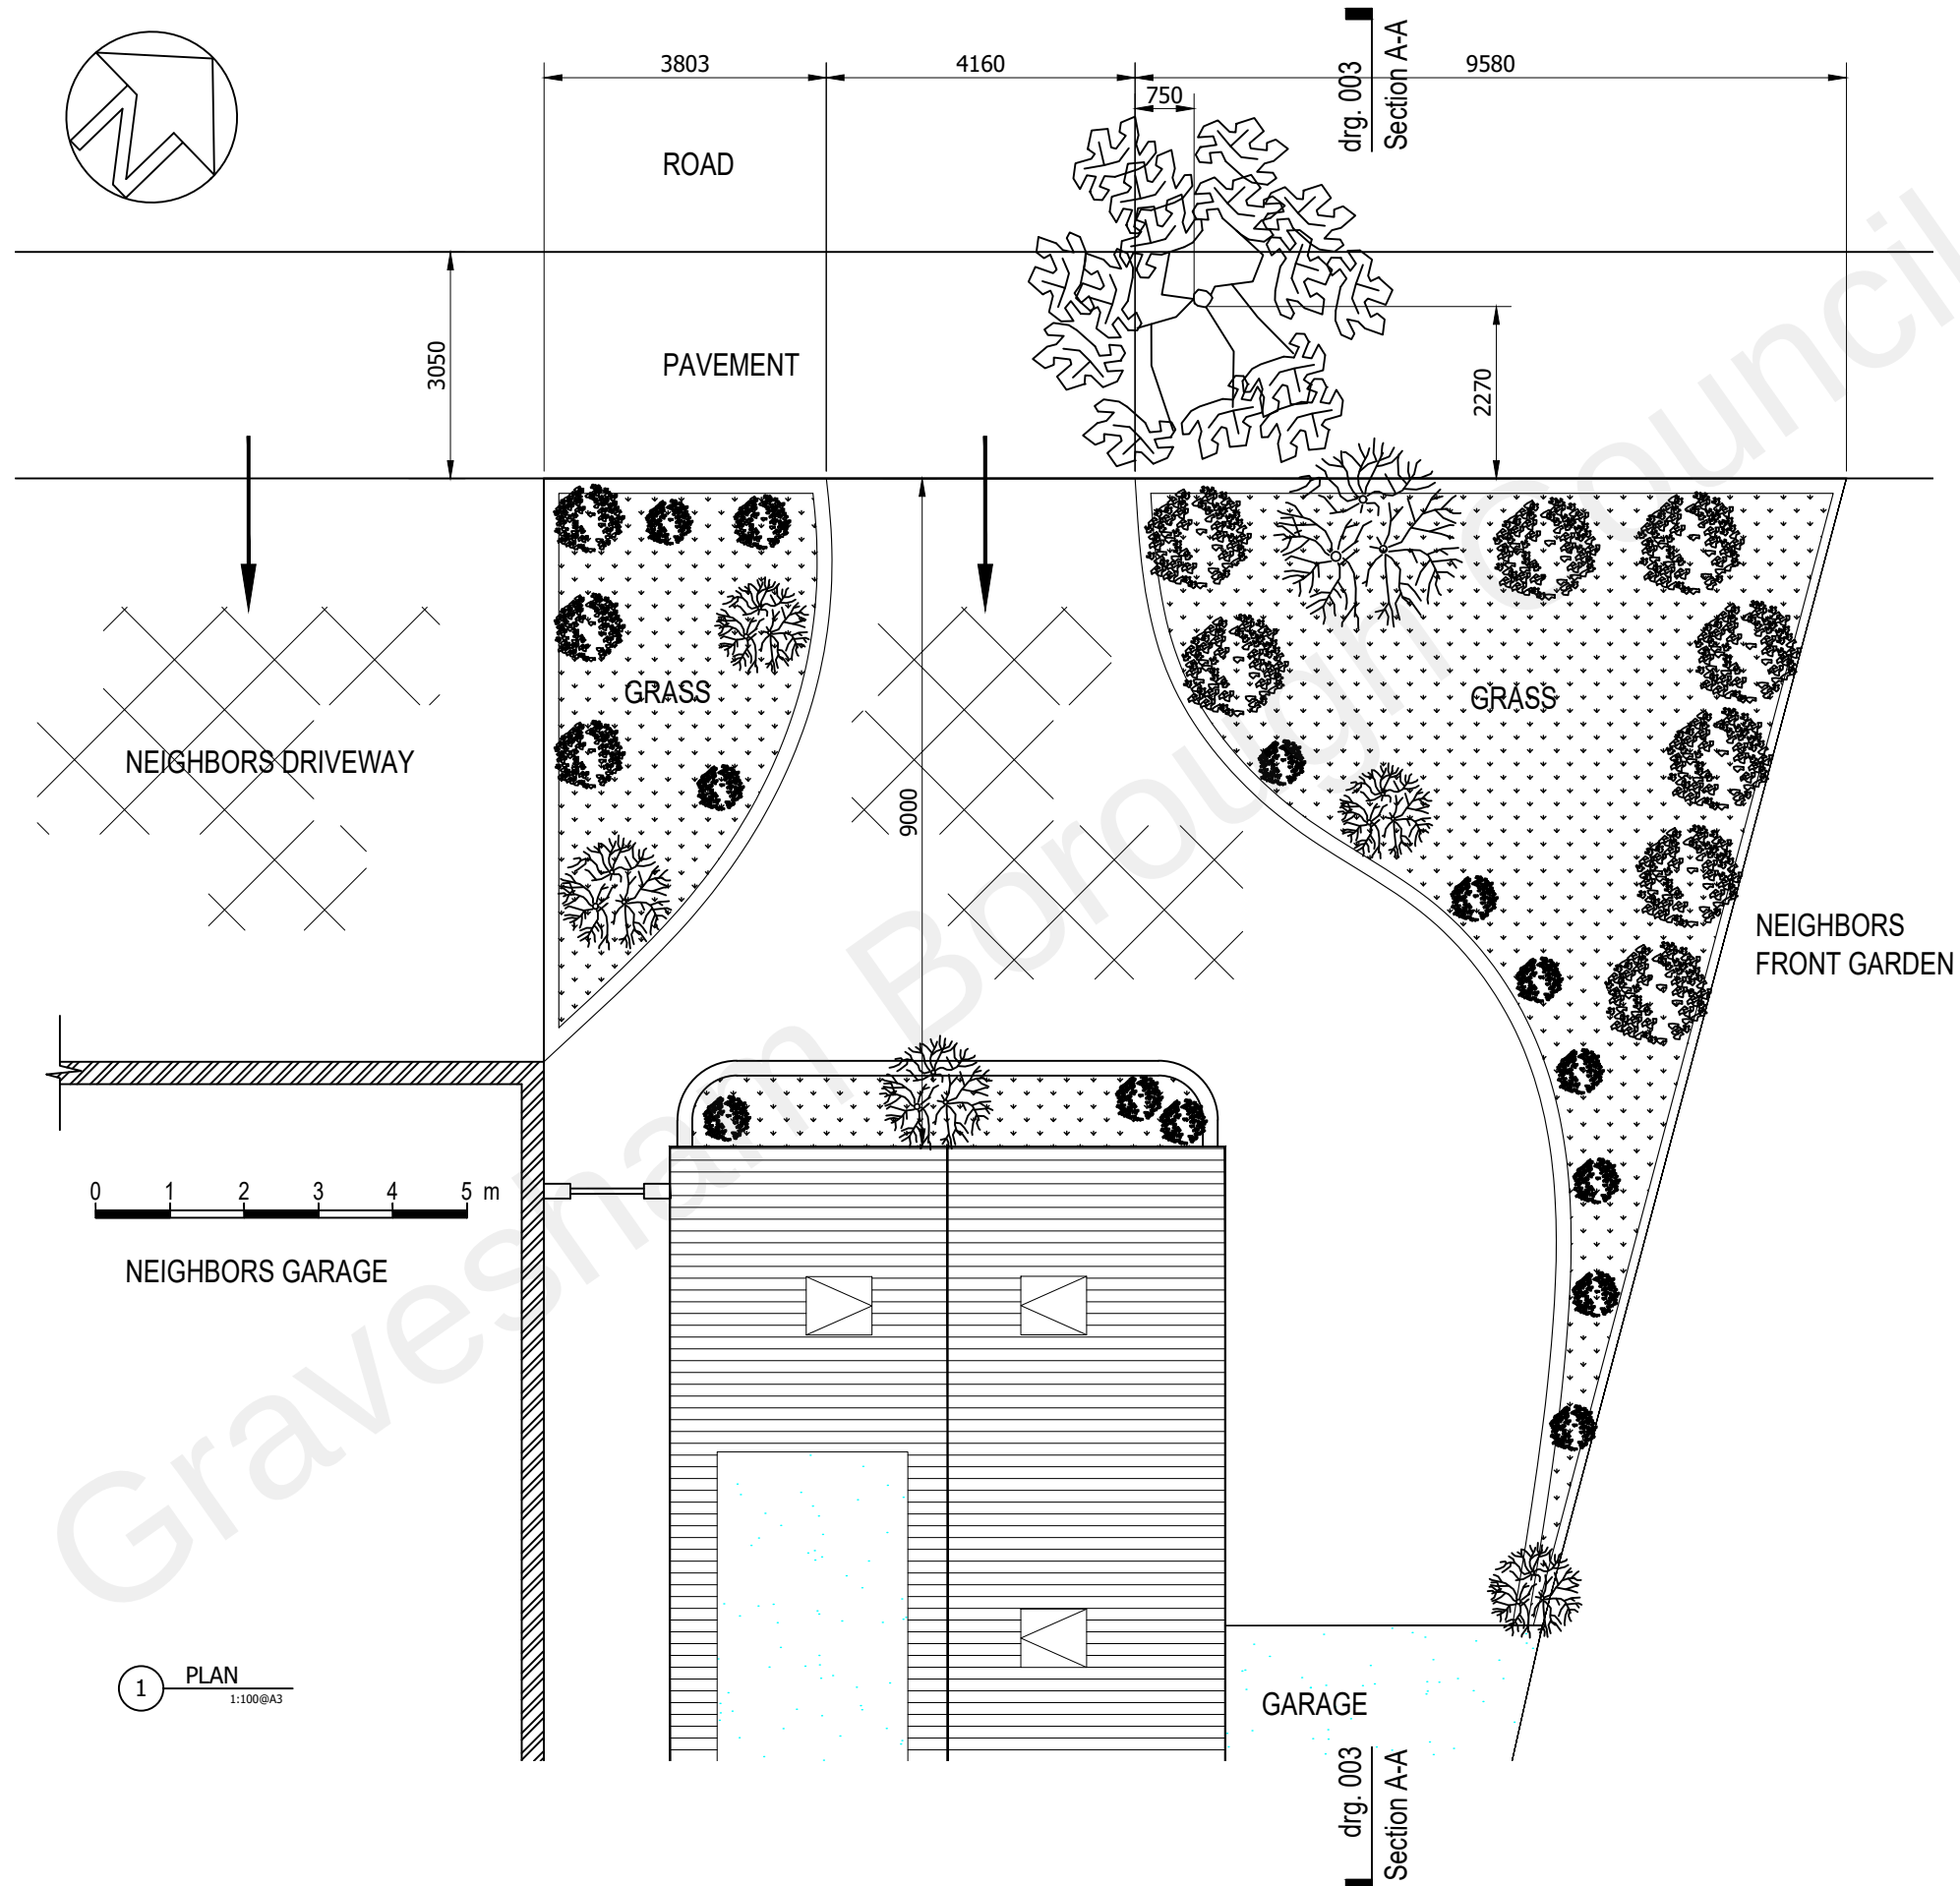

1 PLAN
1:100 @A3

REV	DESCRIPTION	INIT	DATE
Project 66 Milton Hall Road, DA12 1QW			
Title Existing front garden Plan			
Drawn DZ	Date 04/09/2021		
Checked	Scale 1:100 @A3		
Approved			
Drawing No. 001		Rev.	