



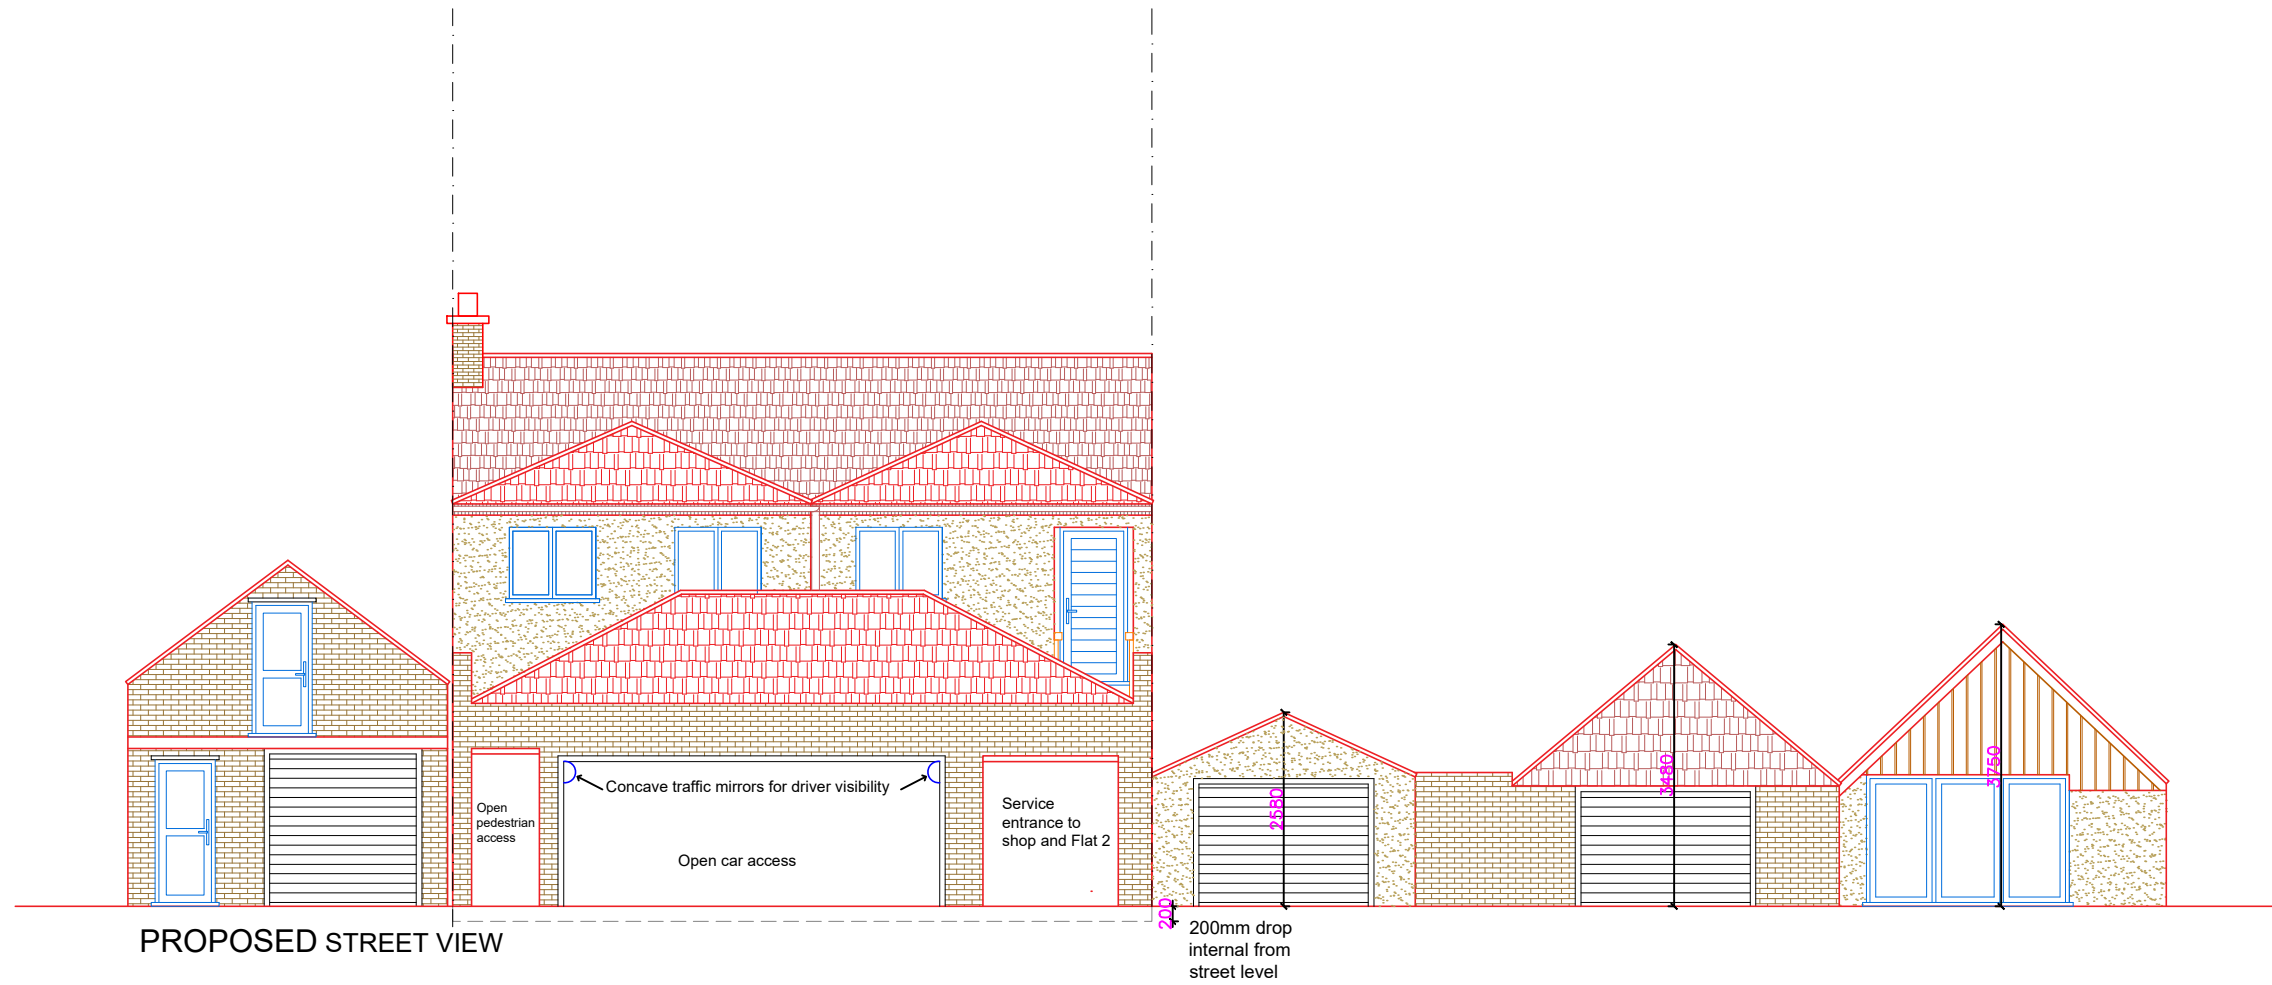

A	06.03.23	DA ISSUE AMENDMENT	GK BY

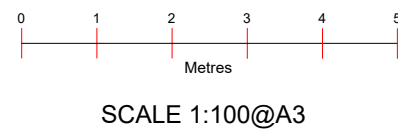

Project :
Proposed Rear Extension & New Garage

Date : 06/03/23

Sheet Title :
Proposed Street View

Sheet no : 104

Address :
17-19 Perry St Northfleet
GRAVESEND
DA11 8RA

Applicant :