


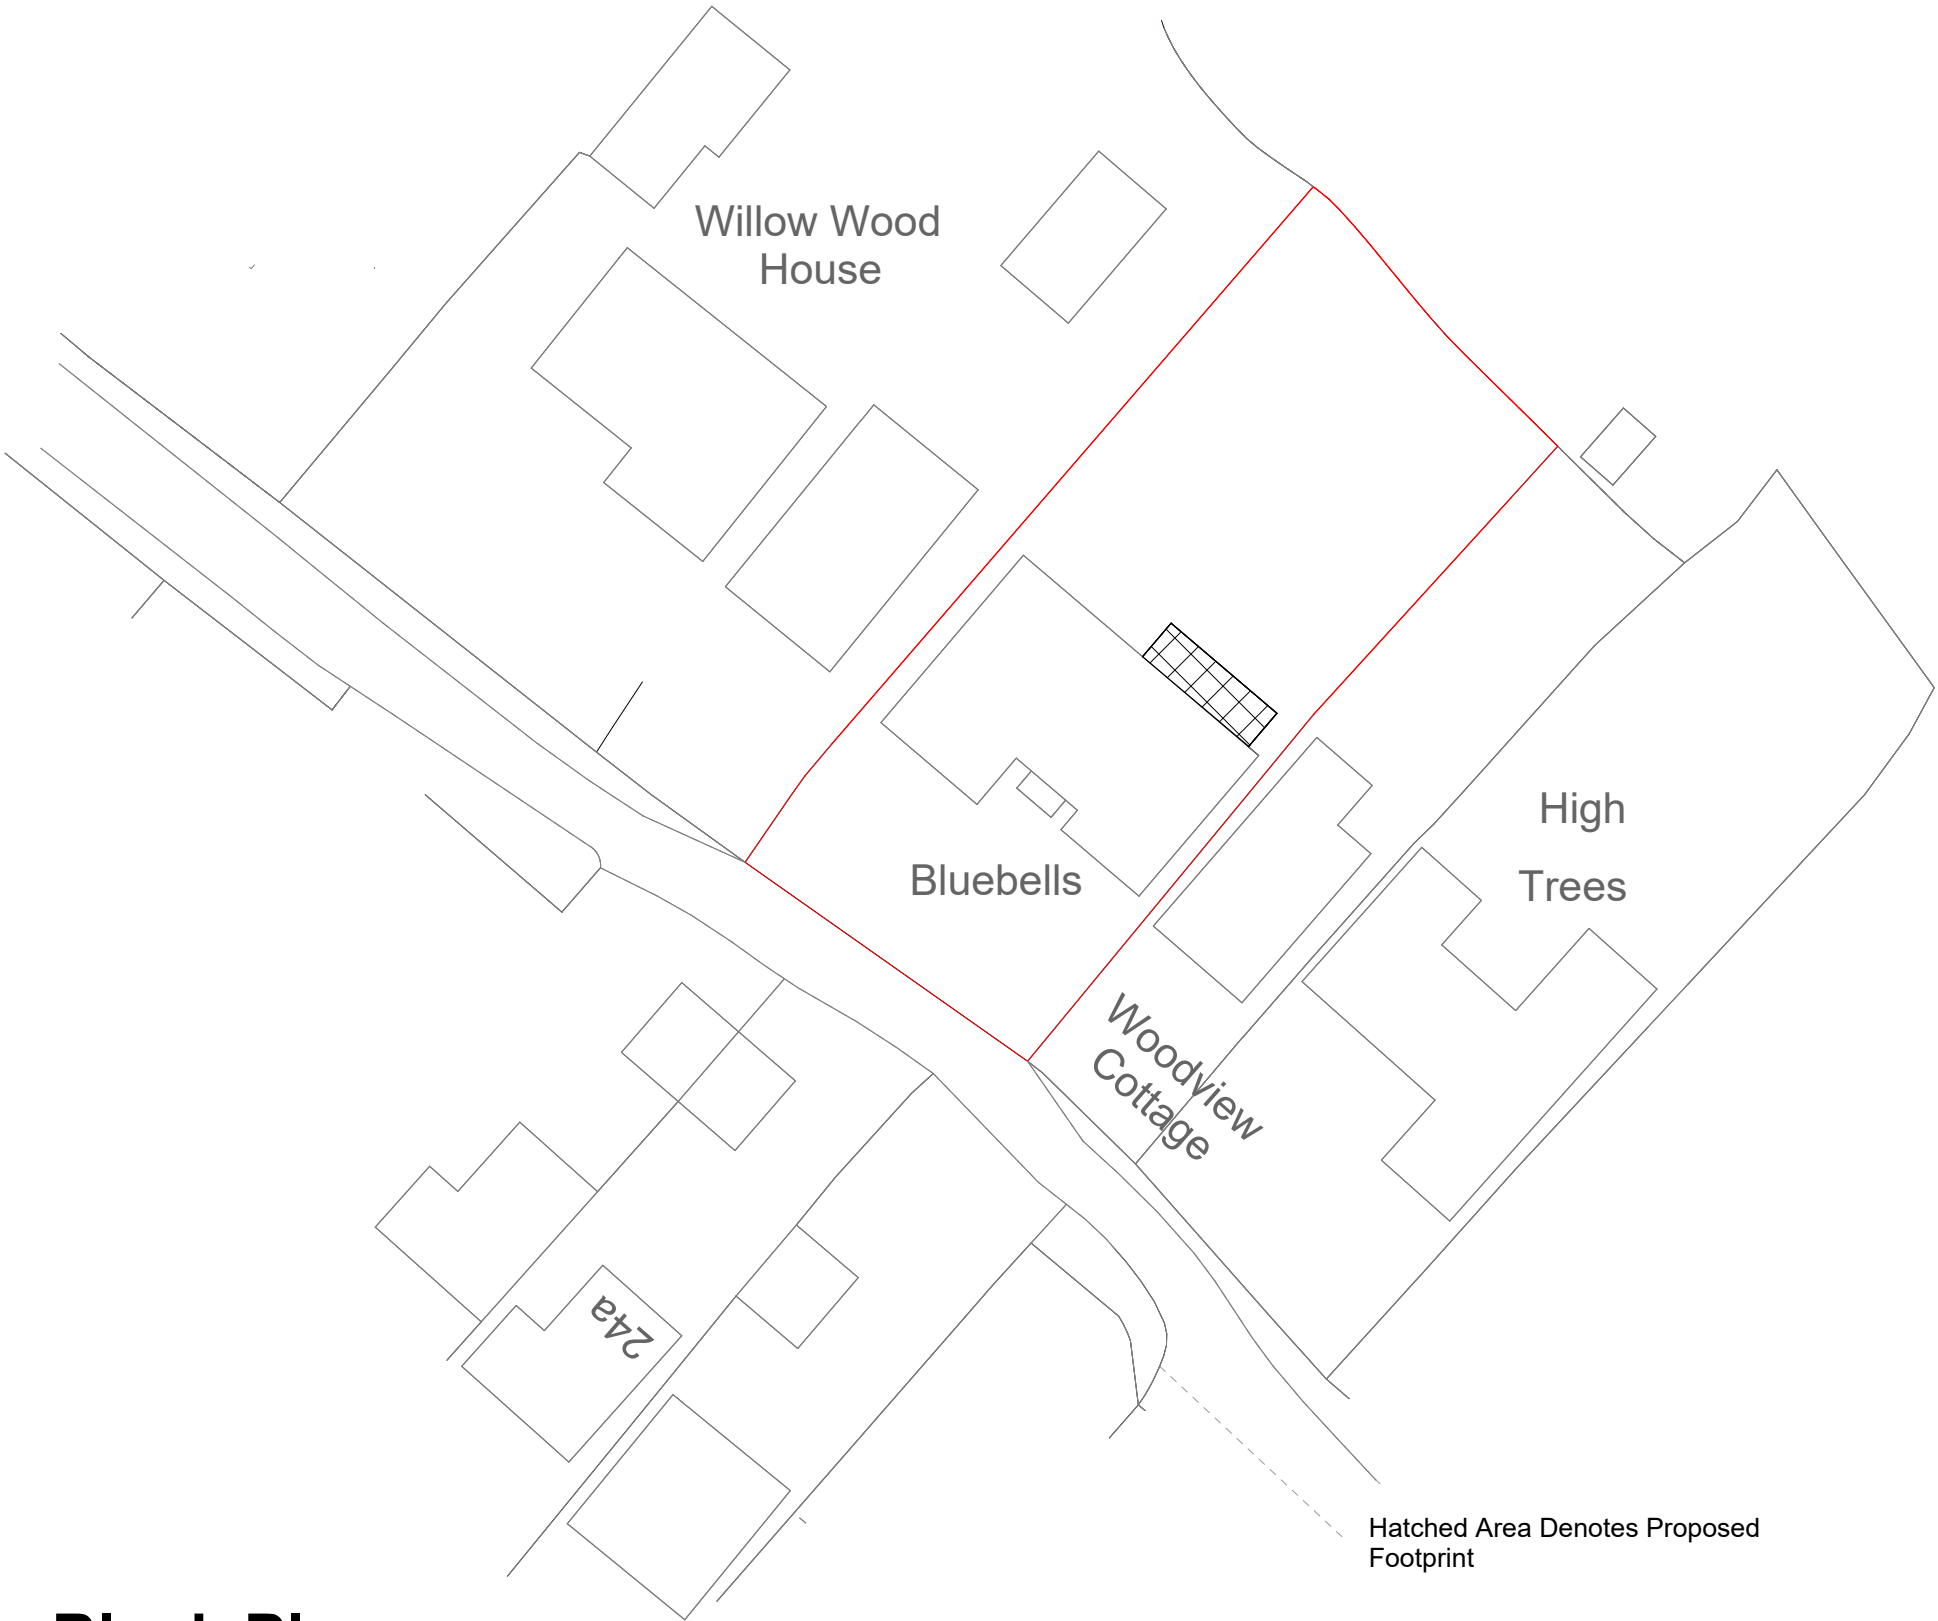


Hatched Area Denotes Proposed Footprint

2

Block Plan

1 : 500

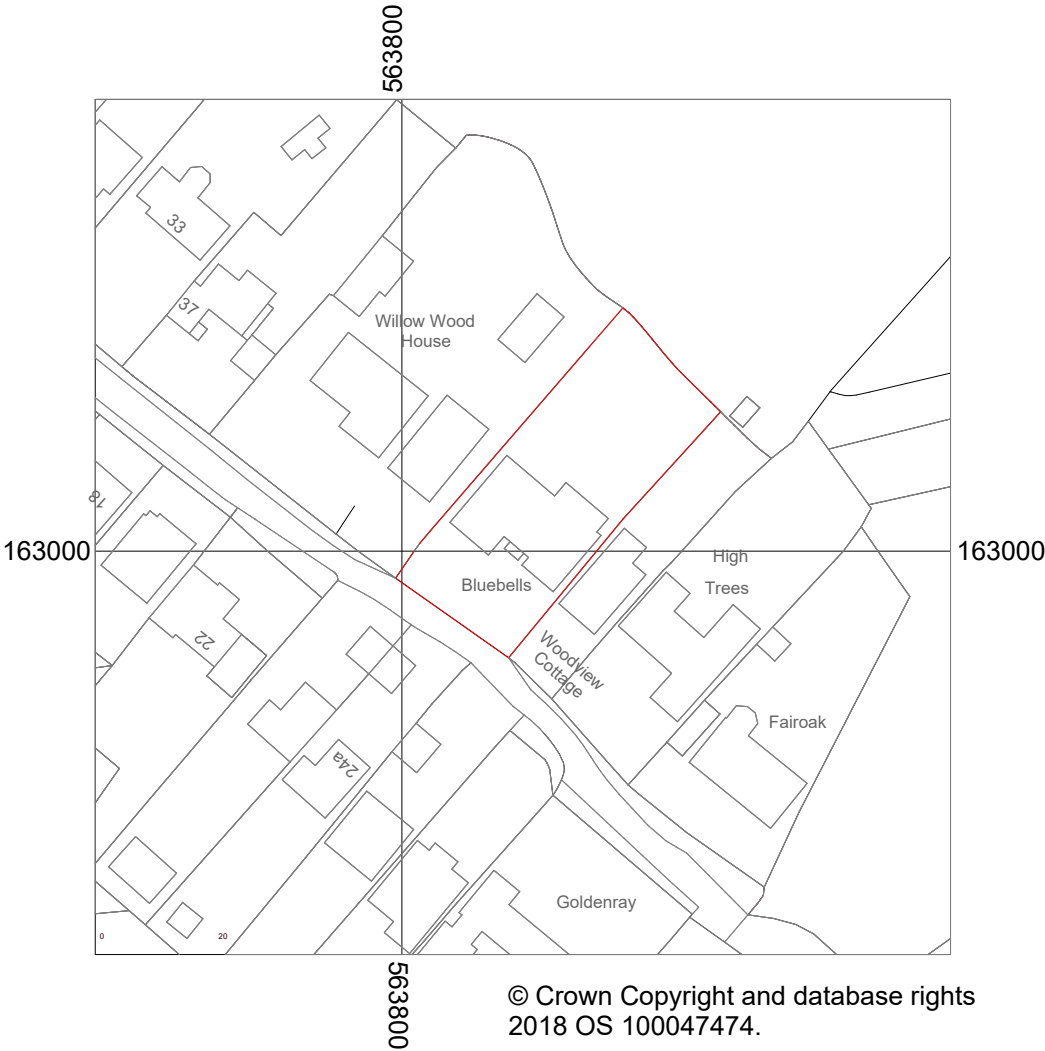


© Crown Copyright and database rights
2018 OS 100047474.

1

Location Plan

1 : 1250

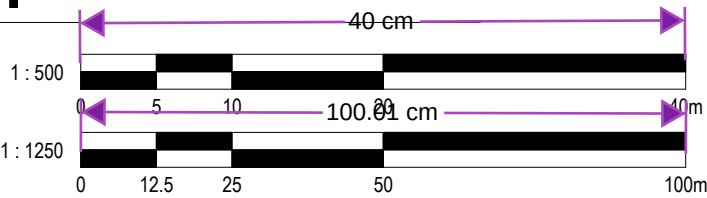

No.	Description	Date

1. All dimensions are in millimeters unless noted otherwise.
2. All dimensions and levels are approximate and are to be checked and verified onsite prior to commencement of construction and fabrication
3. Contractor to assume design responsibility under CDM2015.
4. Note, all structural information noted should be checked against detailed structural engineers information / calculation sheets.

Mr M. Cantwell

Bluebells, Willow Walk,
Meopham, Kent.

Location & Block Plan

Date	25/03/2024	BB-001
Rev	P01	
Scale @ A3		As indicated