


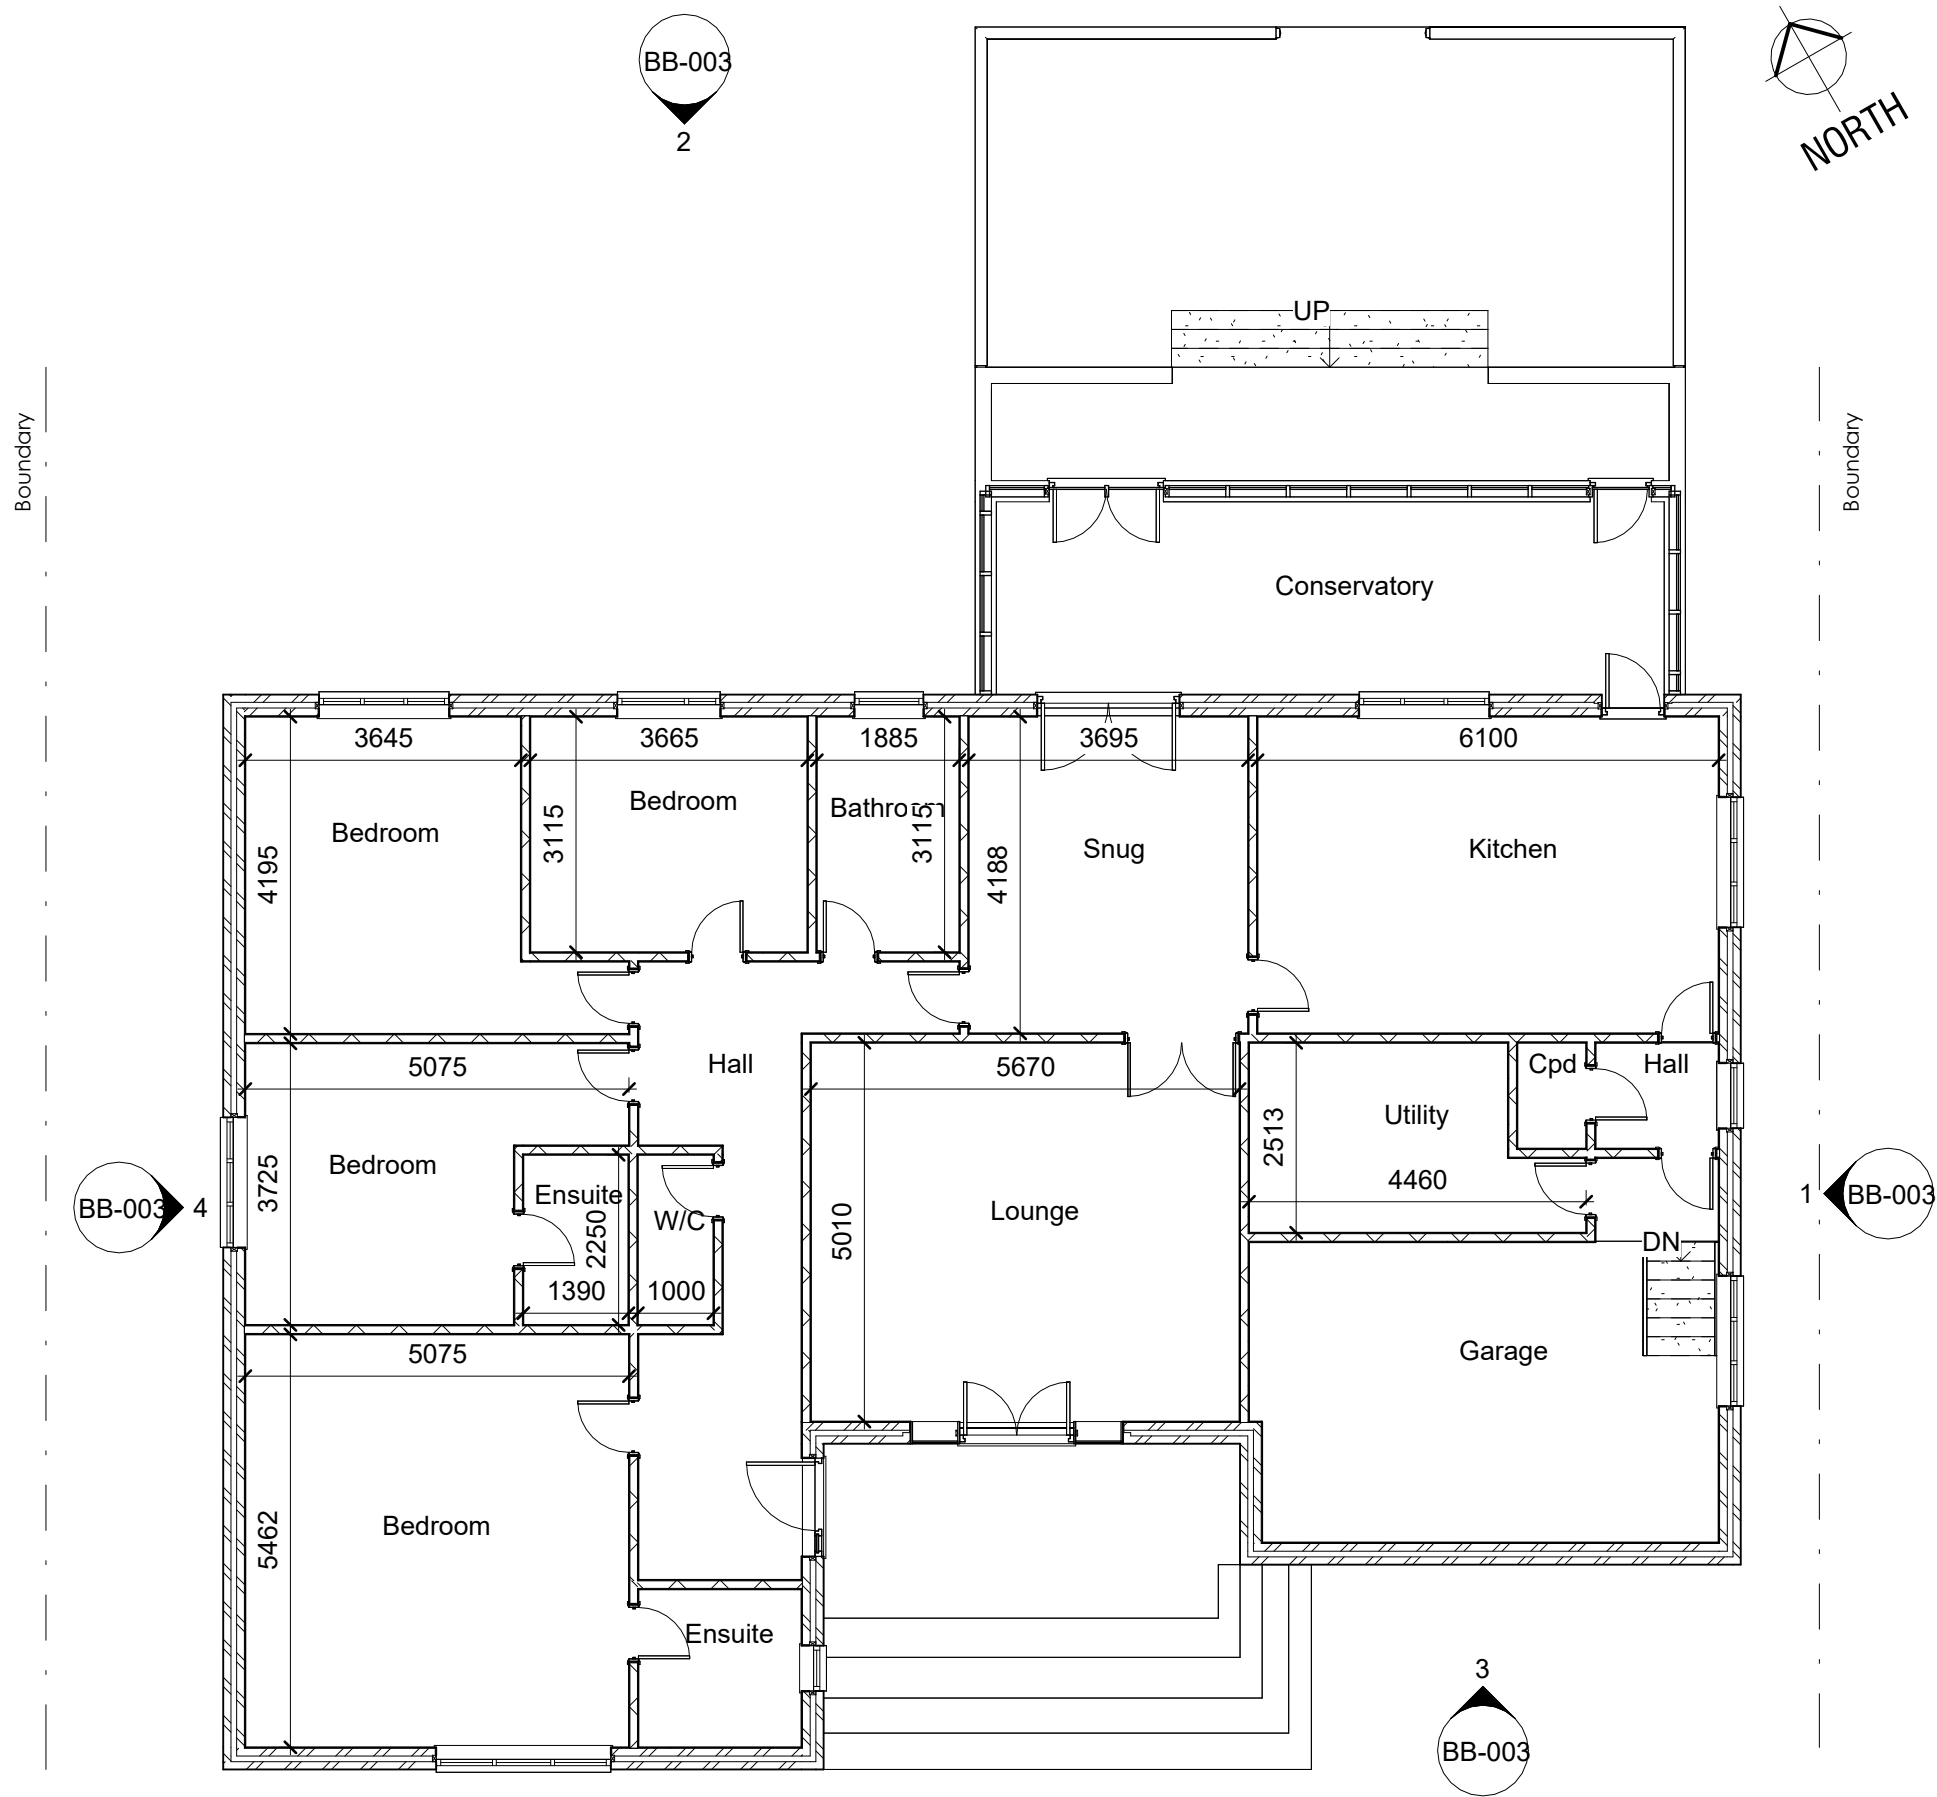

1 Existing Ground Floor
1 : 100

No.	Description	Date

1. All dimensions are in millimeters unless noted otherwise.
2. All dimensions and levels are approximate and are to be checked and verified onsite prior to commencement of construction and fabrication
3. Contractor to assume design responsibility under CDM2015.
4. Note, all structural information noted should be checked against detailed structural engineers information /calculation sheets.

Mr M. Cantwell

Bluebells, Willow Walk,
Meopham, Kent.

Existing GA Plan

Date	25/03/2024	BB-002
Rev	P01	
Scale @ A3		1 : 100

