



checked and confirmed on site. All discrepancies are to be reported to this Office. This drawing and design is protected under copyright, and it shall not be reproduced without the written permission of the Office.

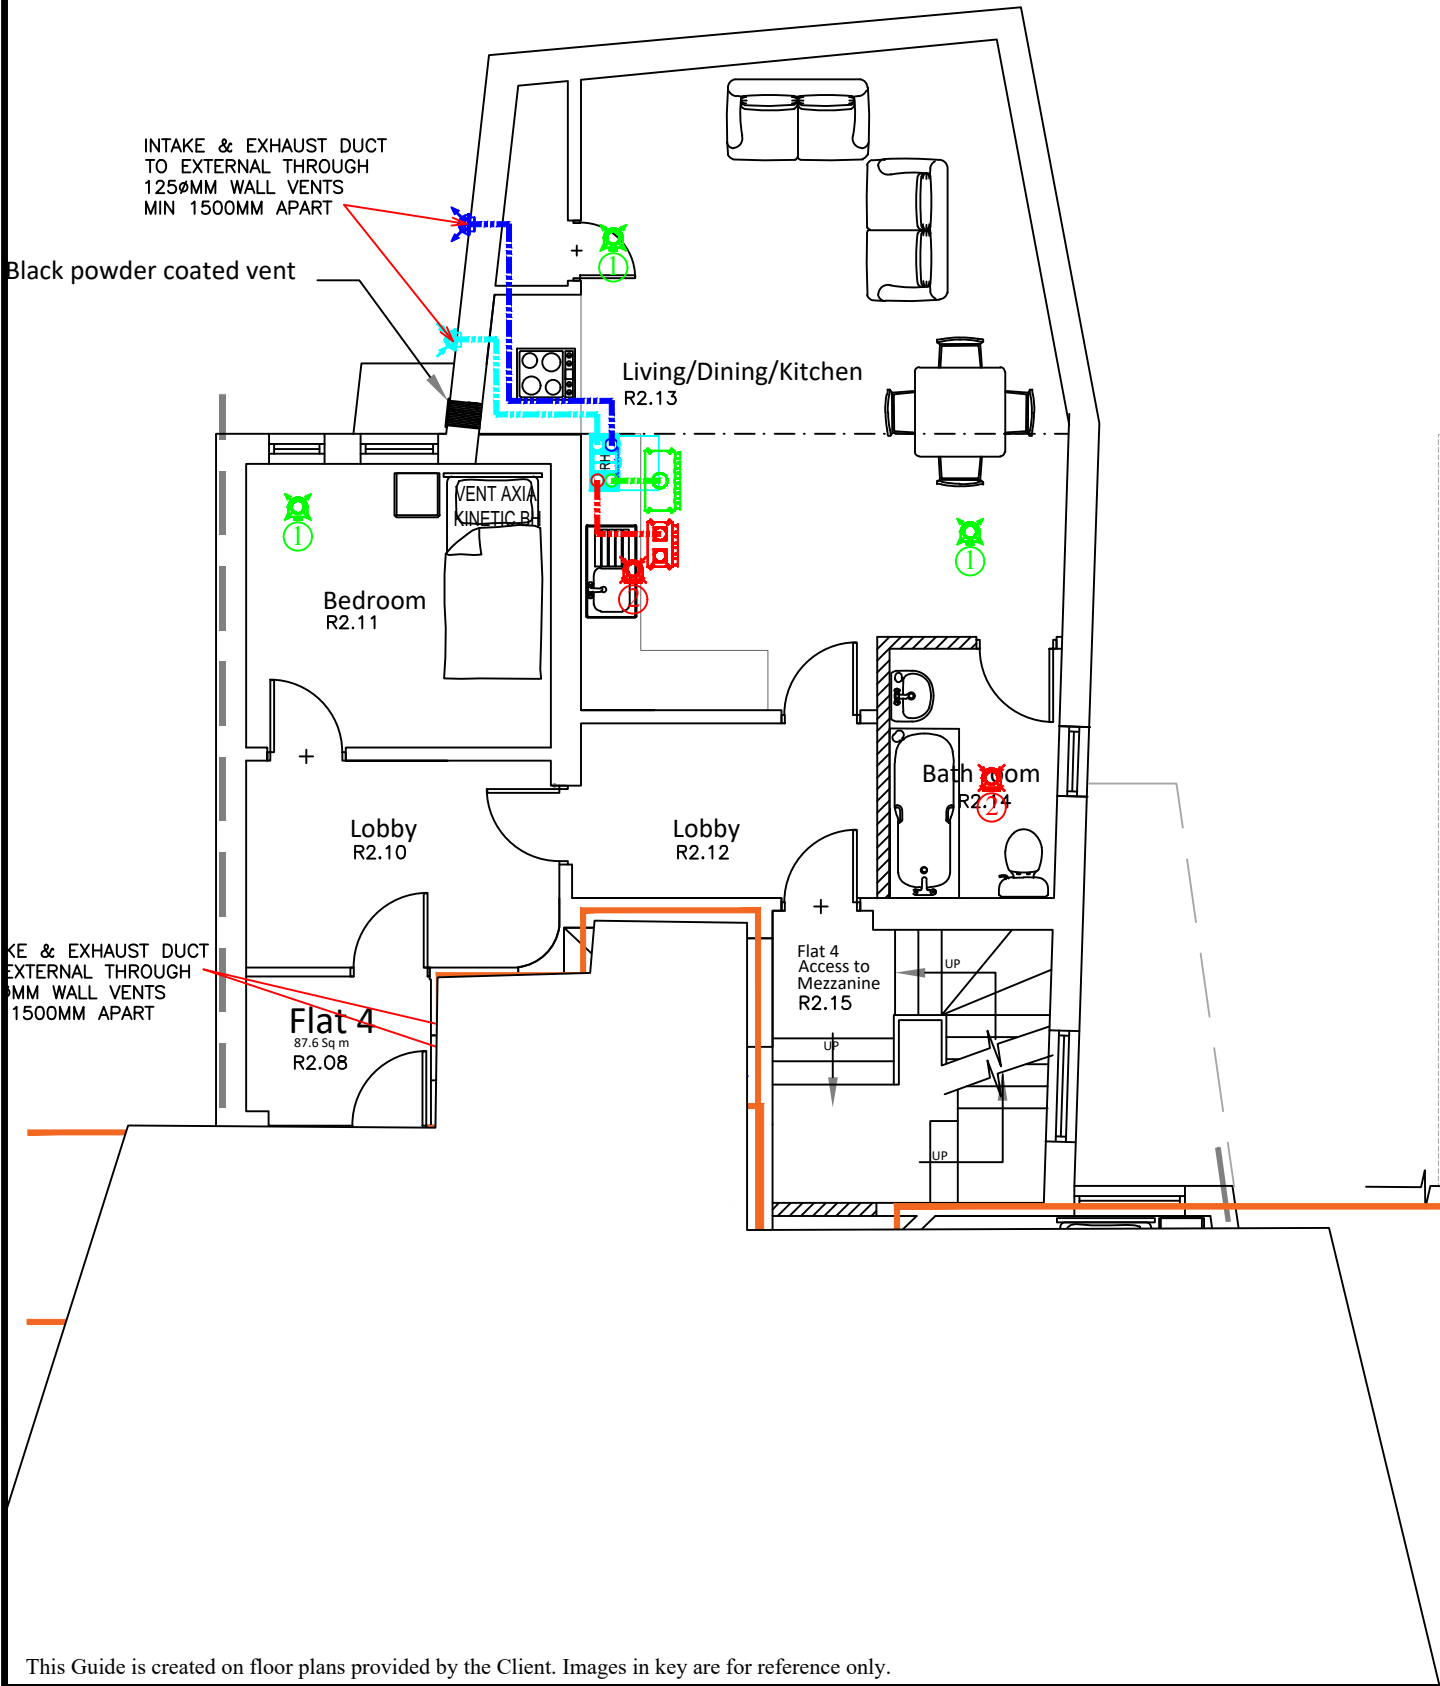

This system has been designed in good faith and complies with current building control regulations.
Do not scale from guide.
This guide is not to be used for Construction purposes.
The duct runs have been positioned in the best possible positions and pipes may need to be altered slightly due to unforeseen site conditions. Provided cost is for the estimated materials for this guide.
If extra materials are required due to unforeseen site conditions this would be at an additional cost.
Any major alterations from this guide would be at the responsibility of the installer.
All ductwork in unheated spaces requires to be insulated.
All ductwork to be the same size and type listed as the guide.
The design assumes that the ceiling voids are sufficient to accommodate ducting.
All doors require an undercut to allow free transfer of air.
Design excludes the use of fire dampers.
Always read the installation guide before installing any ventilation system.
If you have any queries please contact us.
The heat recovery unit requires:
1. Condensation drain to internal waste system (provided by others).
2. Three amp switched spur (provided by others).
3. Additional sensors may be required, please refer to your installation guide.

flats 1+4

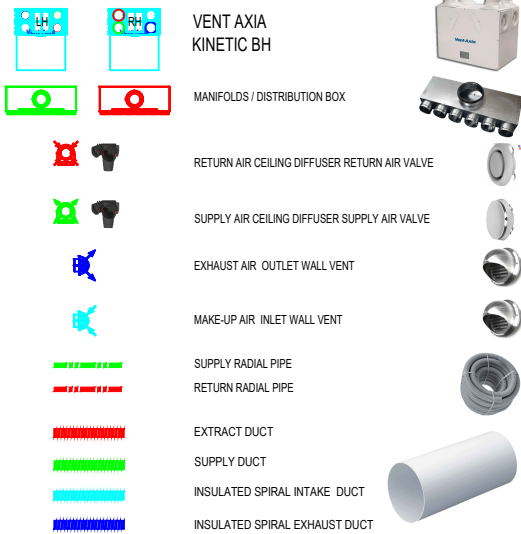

This print is the property of QuietVent and is a confidential document. It must not be duplicated or exhibited to any third party without written permission. This sheet and all copies must be returned on demand.

PROJECT:	JASH
DRAWING:	MVHR System
REF:	BPC-8045190819
DATE:	03/01/2025
REV:	2