




Ordnance Survey, (c) Crown Copyright 2022. All rights reserved. Licence number 100022432

SCALE BAR 1:500@A3

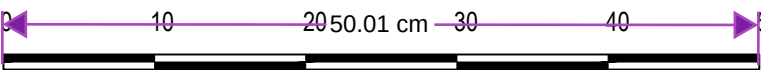

DRAWING NOTES
COPYRIGHT ©
This drawing and the details herein are the copyright of MBH Design Studio Ltd. and must not be reproduced, altered or passed to any third party without prior written consent.
This drawing has been produced for the project listed below, is submitted in support of this application application to the Local Planning Authority and is not intended for use by any other person or for any other purpose.
Every effort has been made to ensure the accuracy of these drawings, however MBH Design Studio Ltd. accept no responsibility for any discrepancies arising from the reuse of survey information and preliminary drawings commissioned by the Applicant from others.

KEY PLAN:
 APPLICANTS LAND OWNERSHIP LINE
 APPLICATION SITE BOUNDARY LINE

REV	DATE	DESCRIPTION	DRAWN/CHECKED
REVISION NOTES			
PLANNING			
 MBH Design Studio Ltd. Brook House, Apex Court, Camphill Rd, West Byfleet, Surrey, KT14 6SQ. www.mbhstd.com T: 01932 352 727 F: 01932 351 545			
CLIENT 			
PROJECT FS2289 - GRAVESEND SERVICE STATION MORRISONS COLDHARBOUR ROAD, NORTHFLEET GRAVESEND DA11 THU			
DRAWING TITLE BLOCK PLAN			
DRAWN BY MO	DATE 22.01.2025	SCALE 1:500	PAPER SIZE A3
CHECKED BY NS	DRAWING NUMBER 14313-2289-BP	REV. .	