


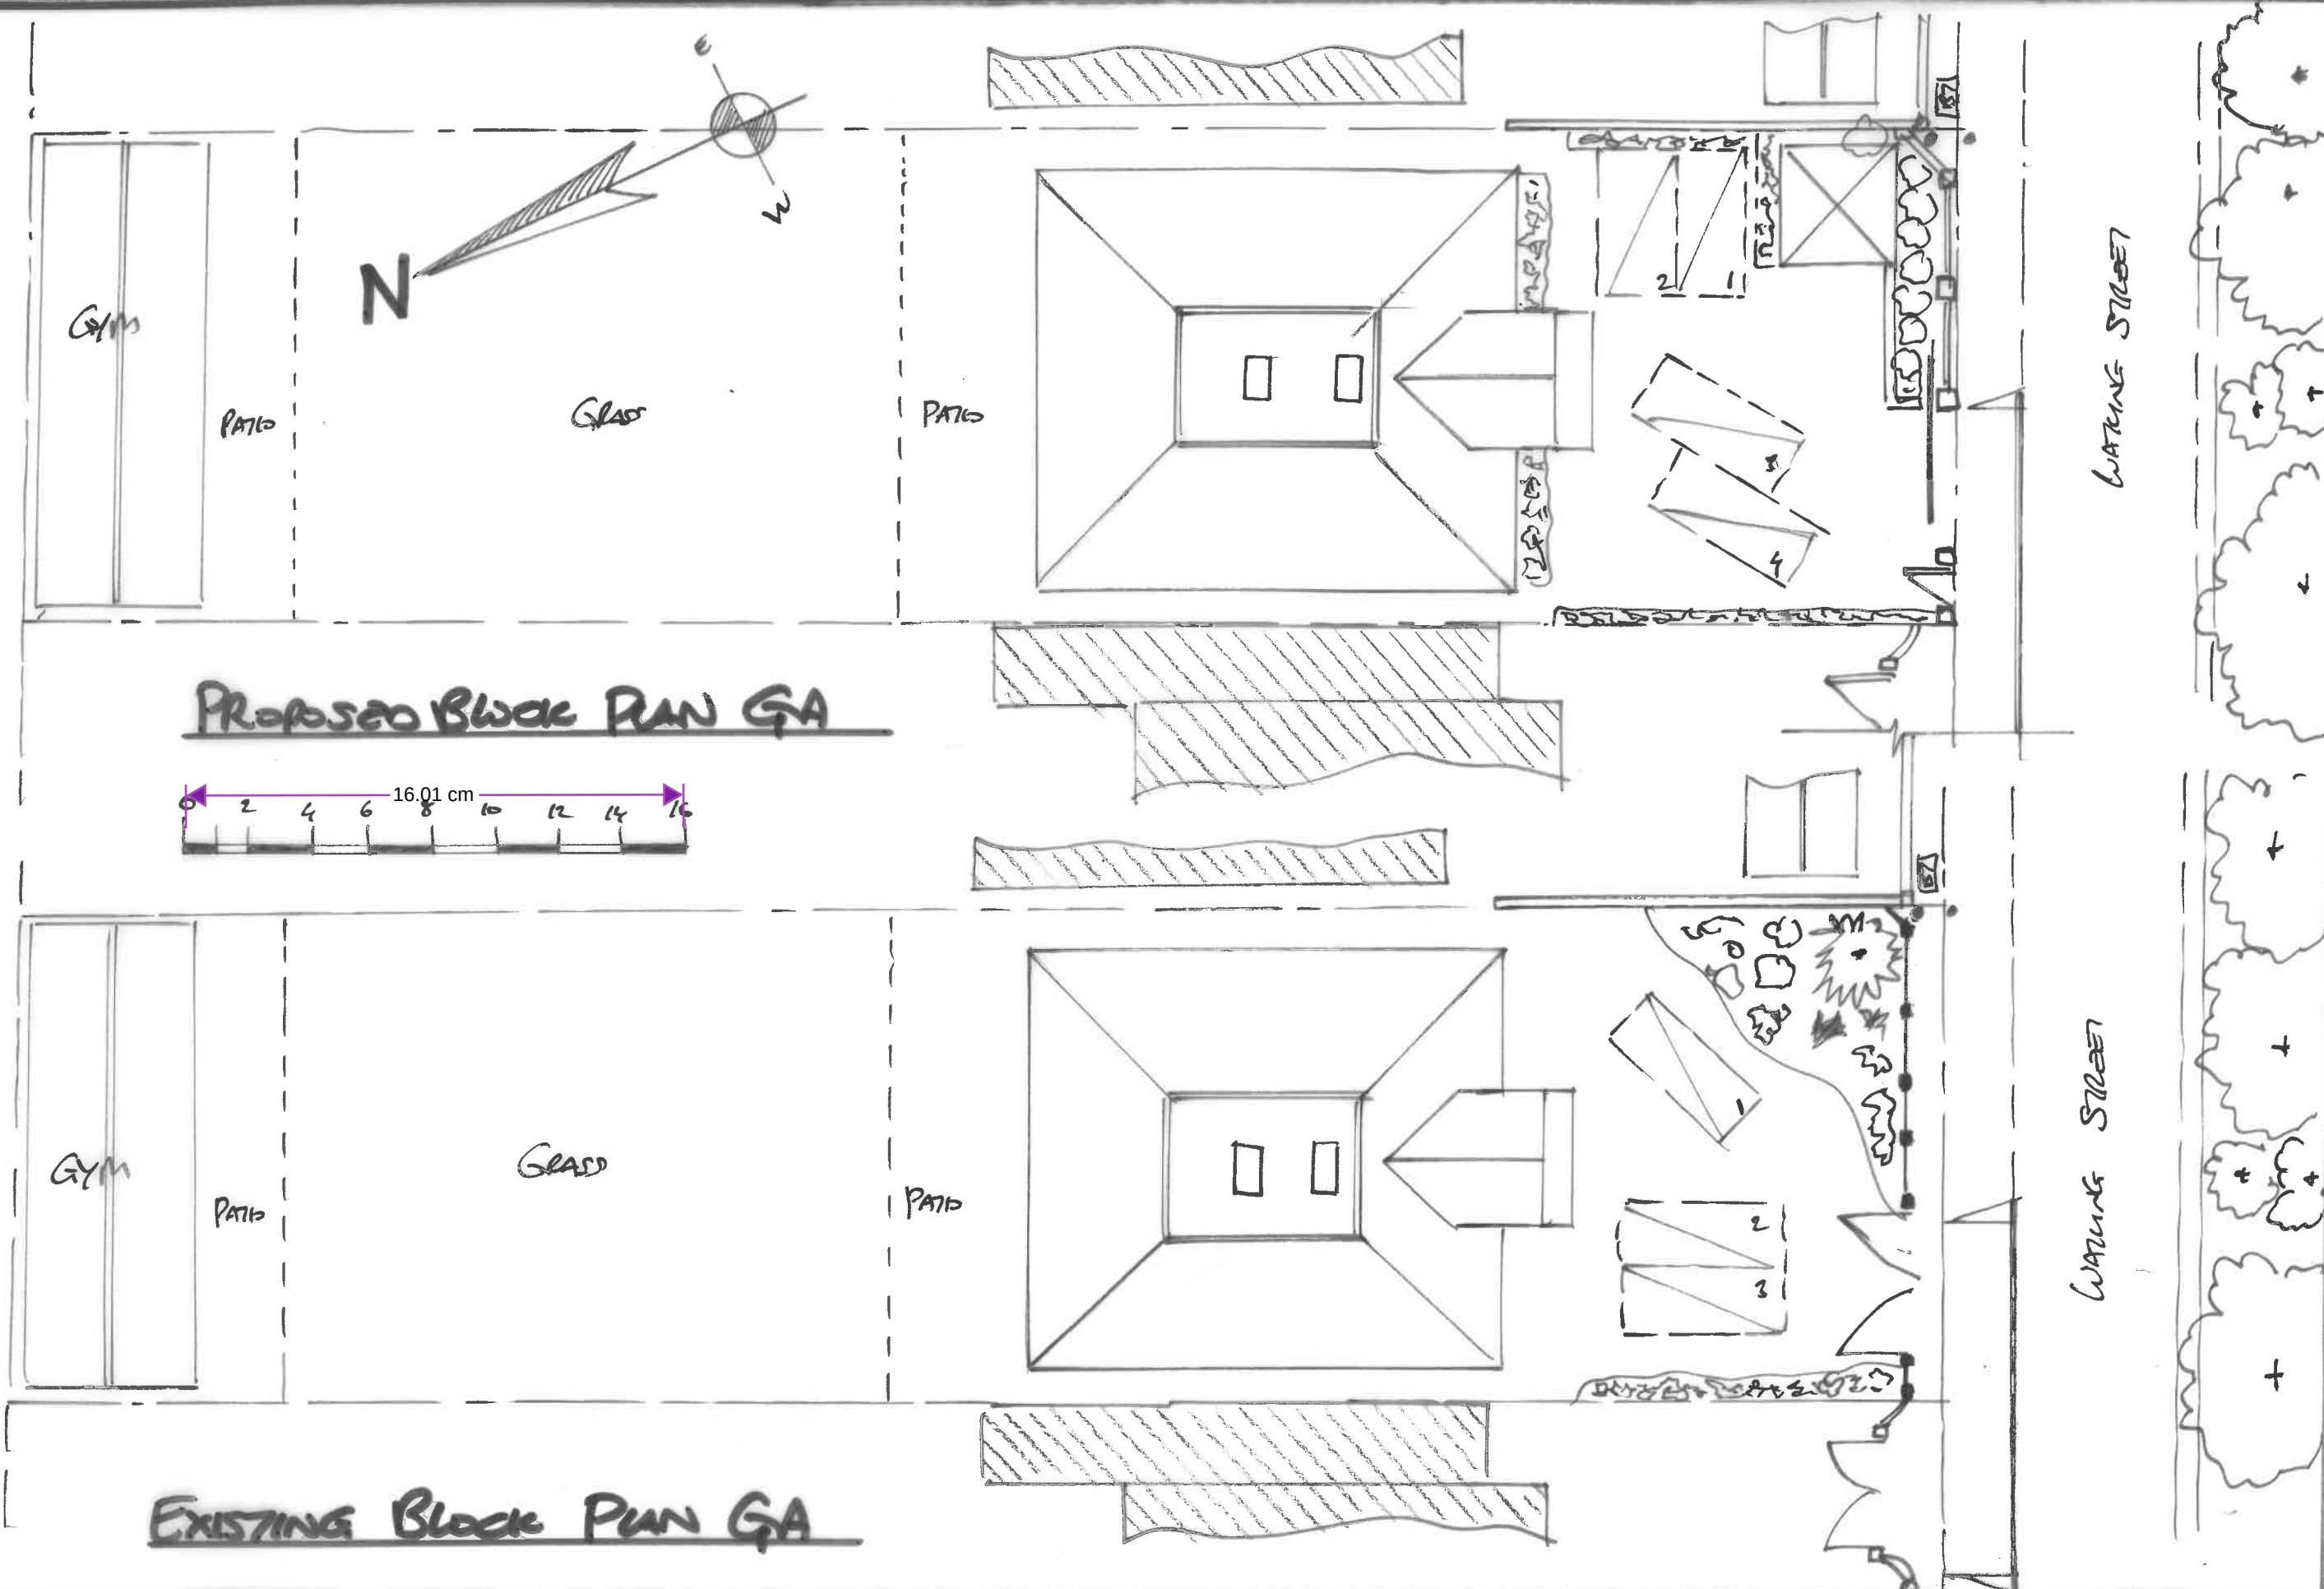

PROJECT SANTONA, WATUNG STREET	TITLE EXISTING + PROPOSED BLOCK PLAN	DATE MAY / 2024	SCALE 1:200 e A3	DRAWING DKM / 7710 / 02	REV 02
-----------------------------------	---	--------------------	---------------------	----------------------------	-----------