

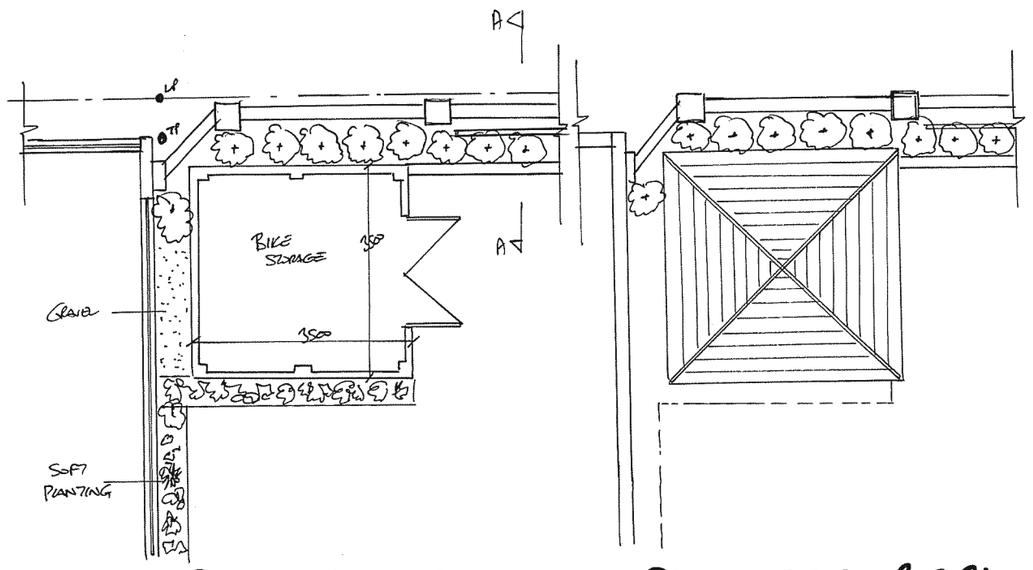



PROPOSED GARAGE GA


PROPOSED GARAGE ROOF GA

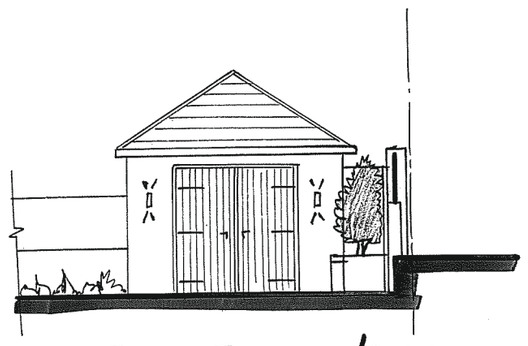


FRONT ELEVATION / GARAGE

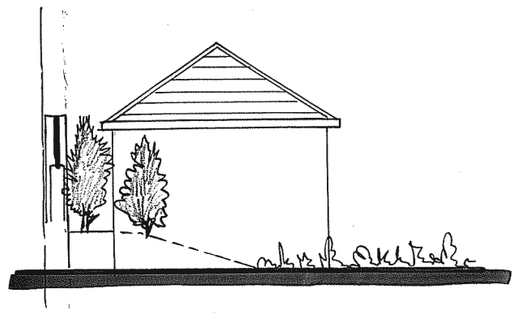


REAR ELEVATION / GARAGE

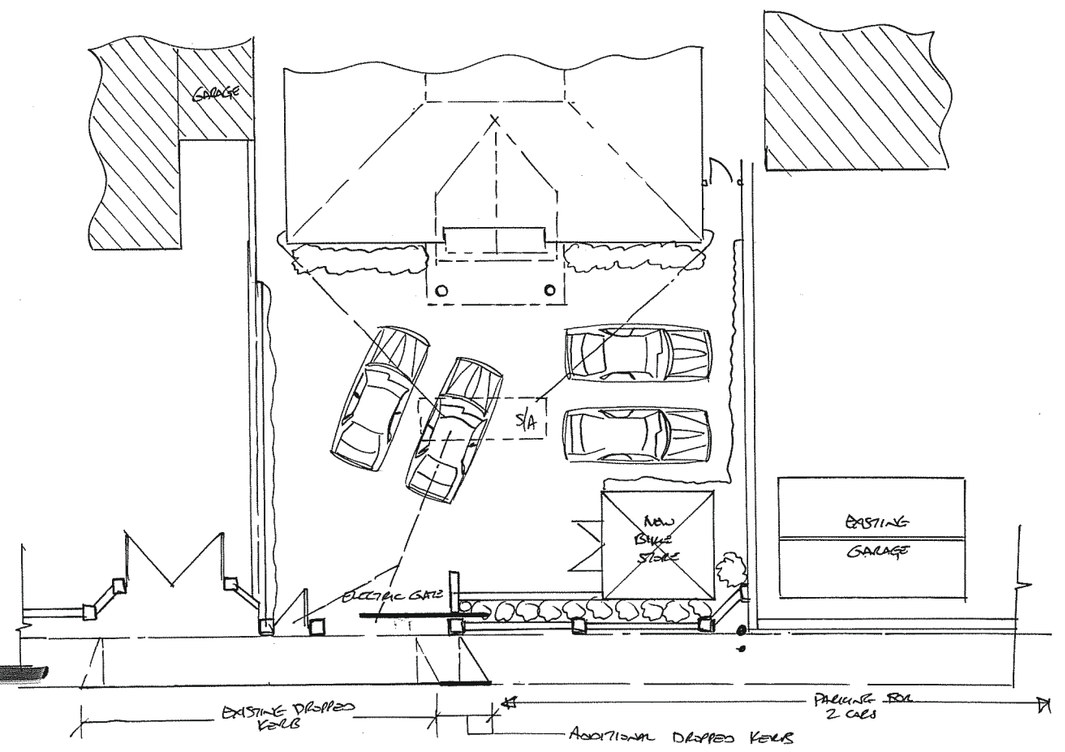



FRONT DRIVE + PARKING GA

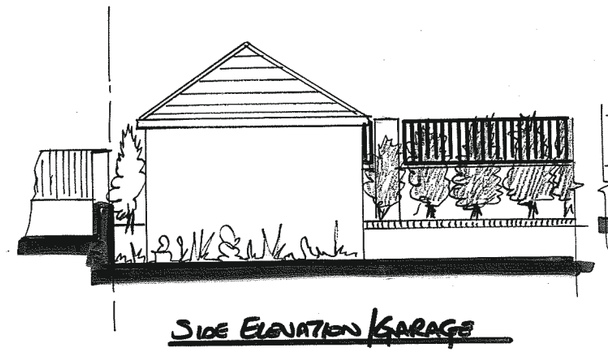


SIDE ELEVATION / GARAGE

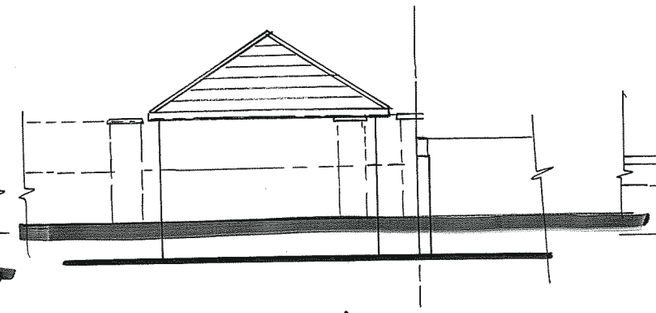


SIDE ELEVATION / GARAGE

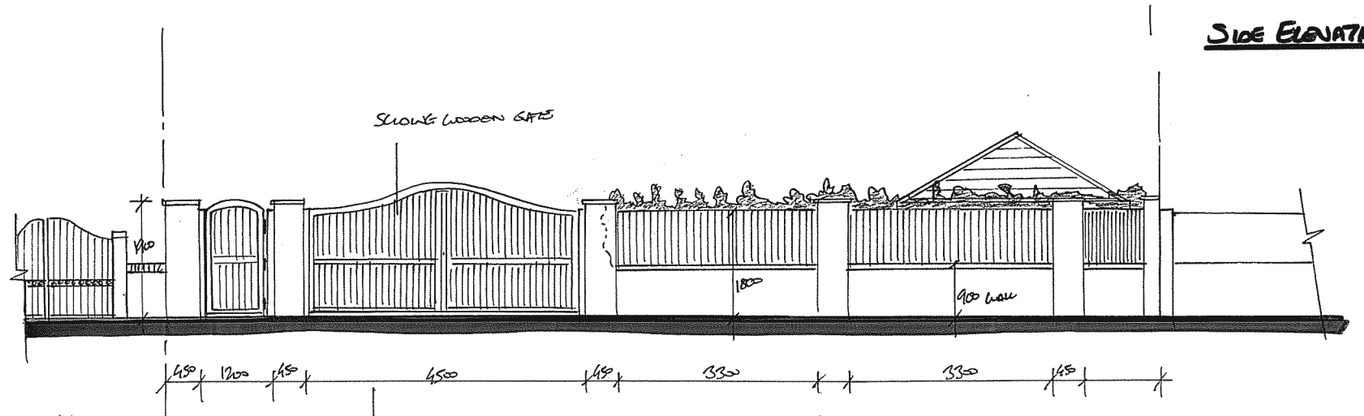



STREET SCENE / GARAGE + FRONT WALL

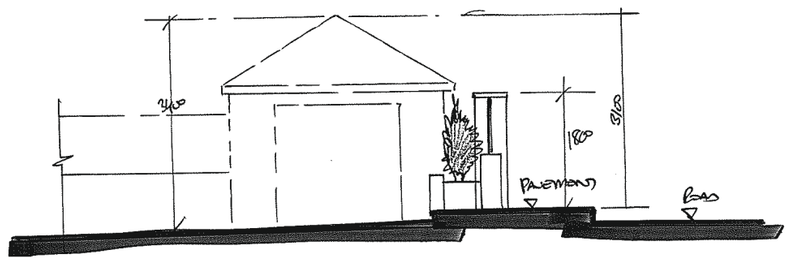



SECTION A/A

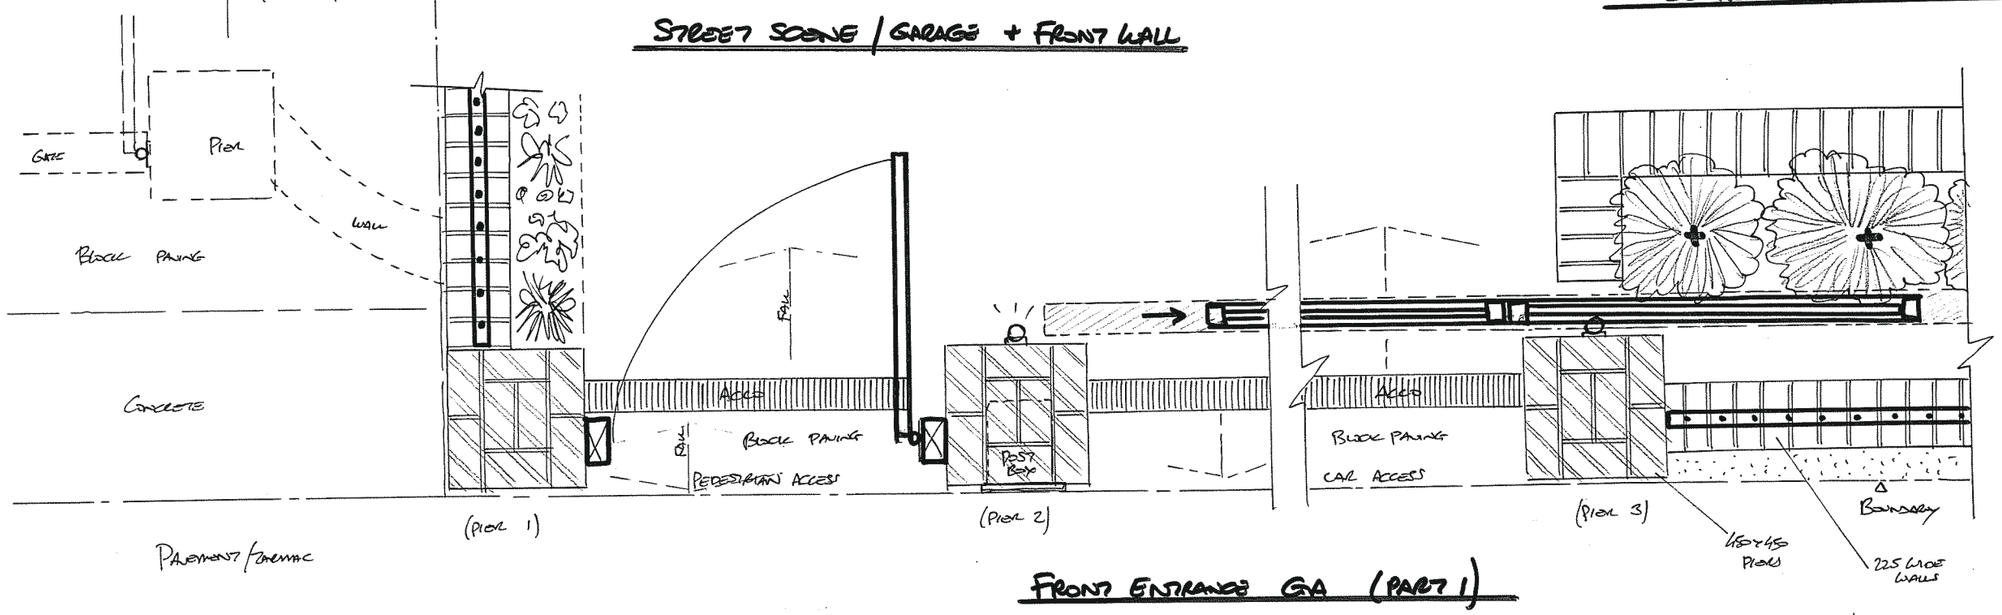


FRONT ENTRANCE GA (PART 1)

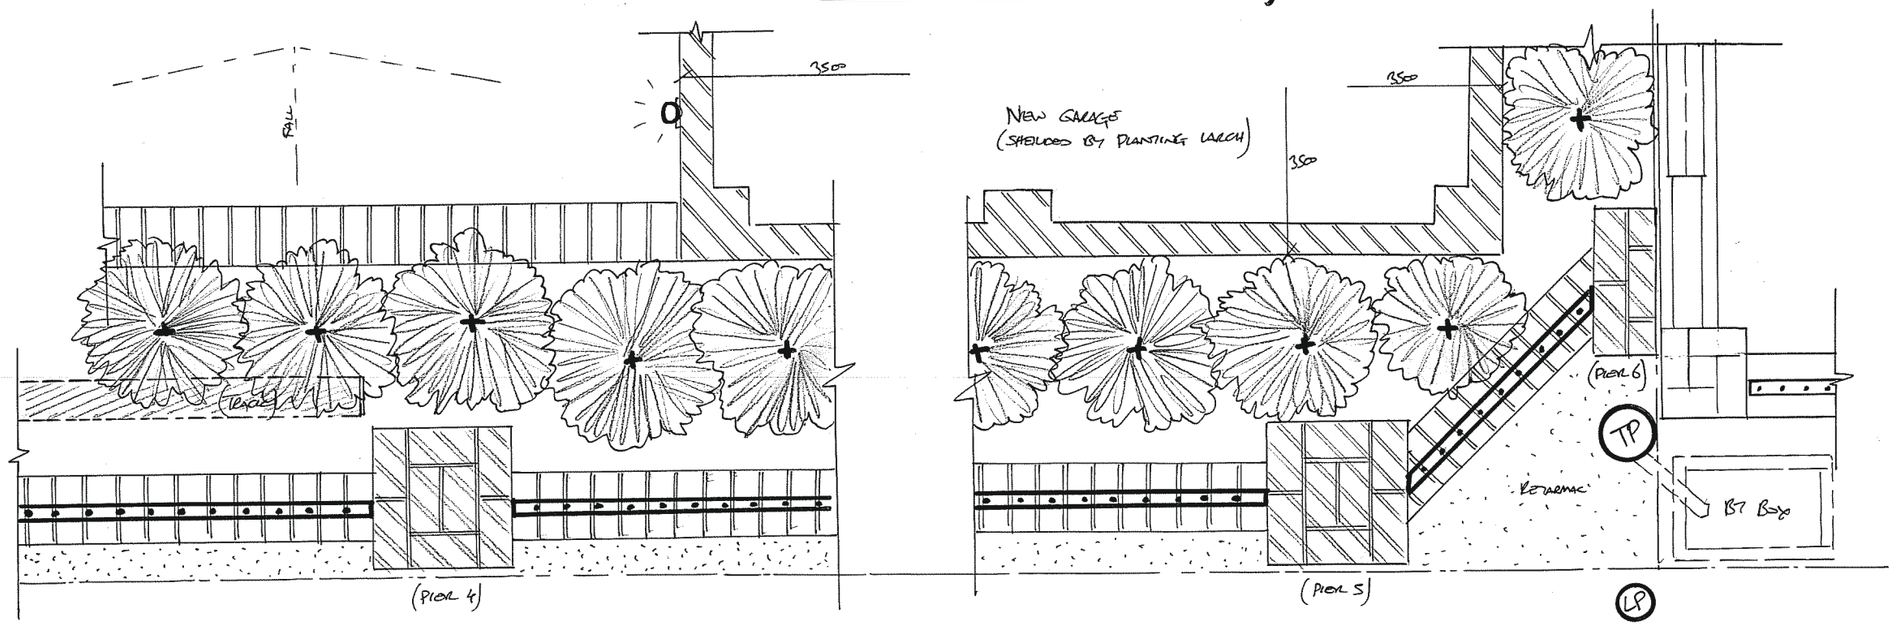


FRONT ENTRANCE (PART 2)

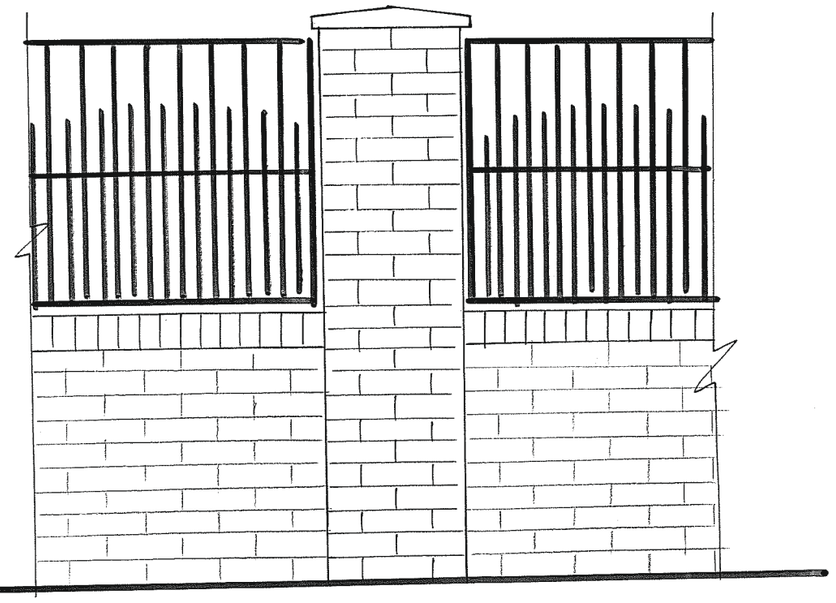

TYPICAL WALL + PIER DETAIL

8 cm
0 1 2 3 4 5 6 7 8
METRES

Rev 02 - Dims Added
Rev 01 - Additional Sections
Rev 0 - Draft

Project
Santona
Watling Street
Gravesend
Kent

Date
MAY / 2024

Scale
1:100 1:20 @ A2

Title
Elevations + GA's
For Front Wall + Gates and Small Garage to Store Motor Bikes + Cycles.

Drawing
DKM/7710/04

Rev
02