


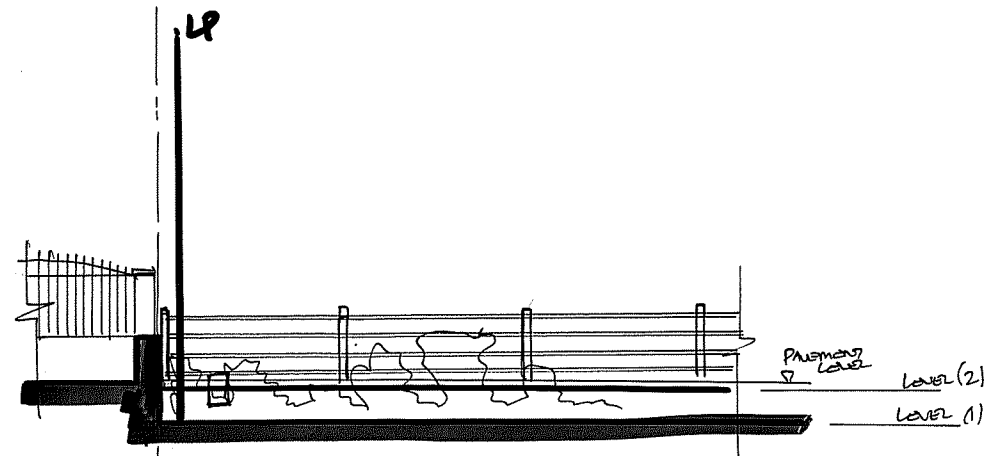


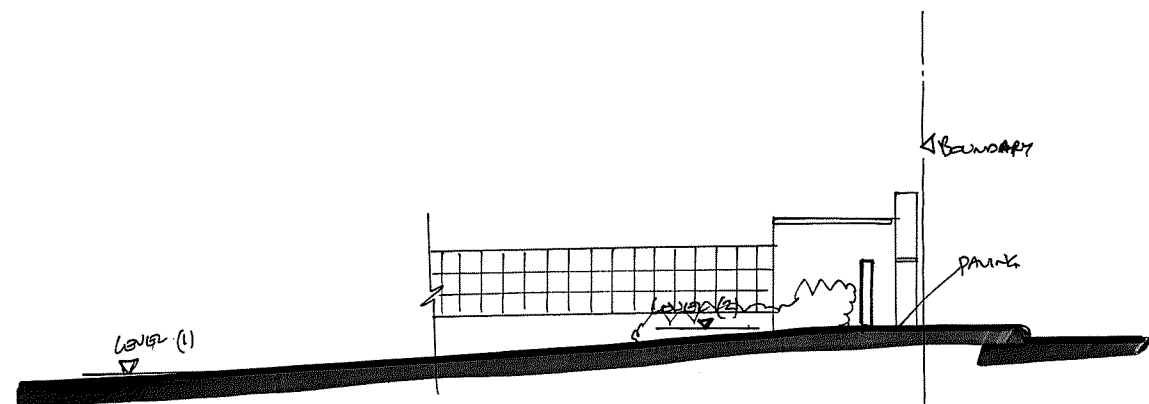


VIEW FROM INSIDE.

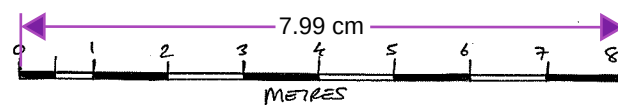


SECTION A/A

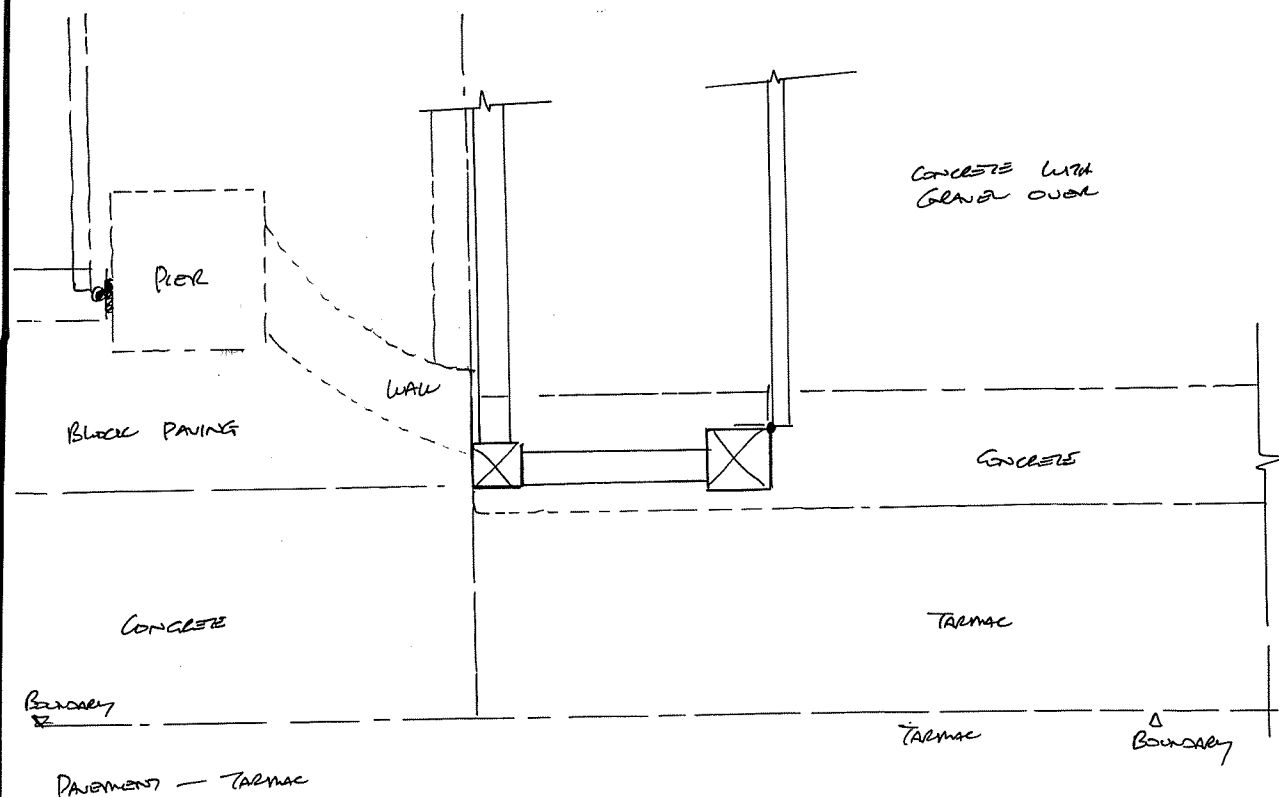


FRONT ENTRANCE PLAN EXISTING

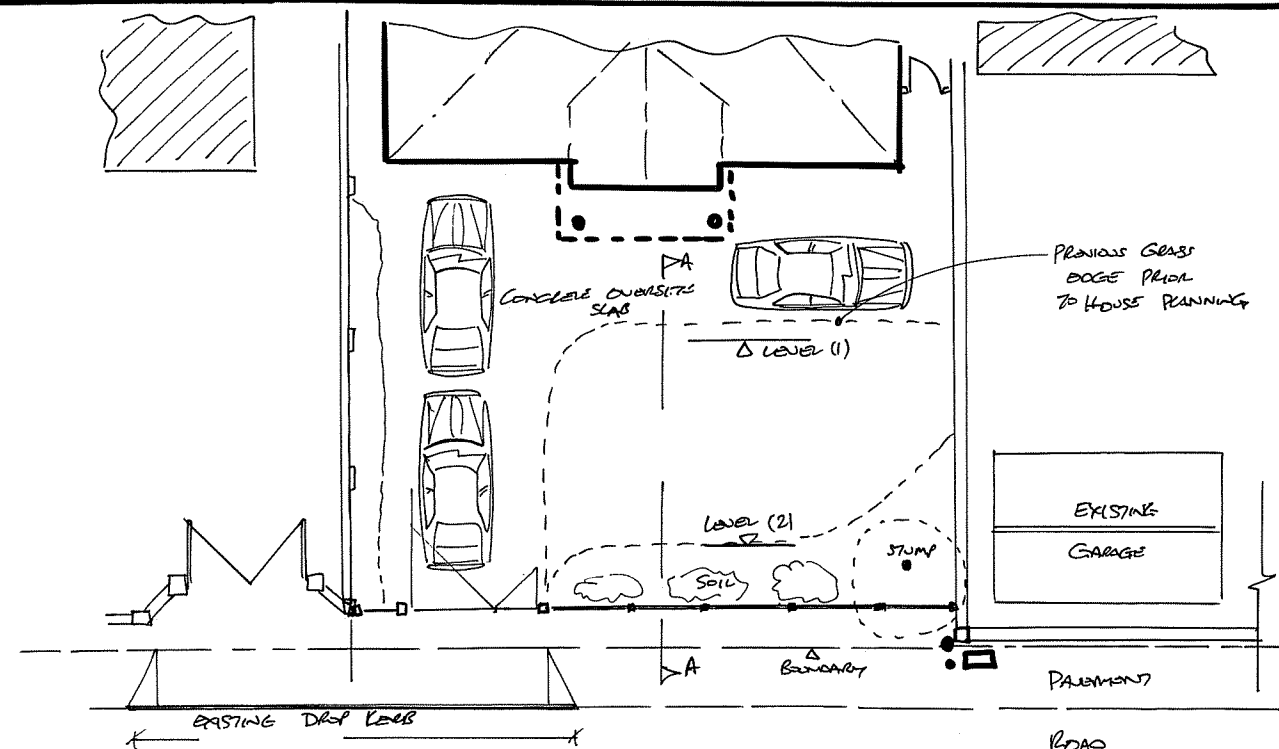

FRONT GARDEN/DRIVE GA EXISTING

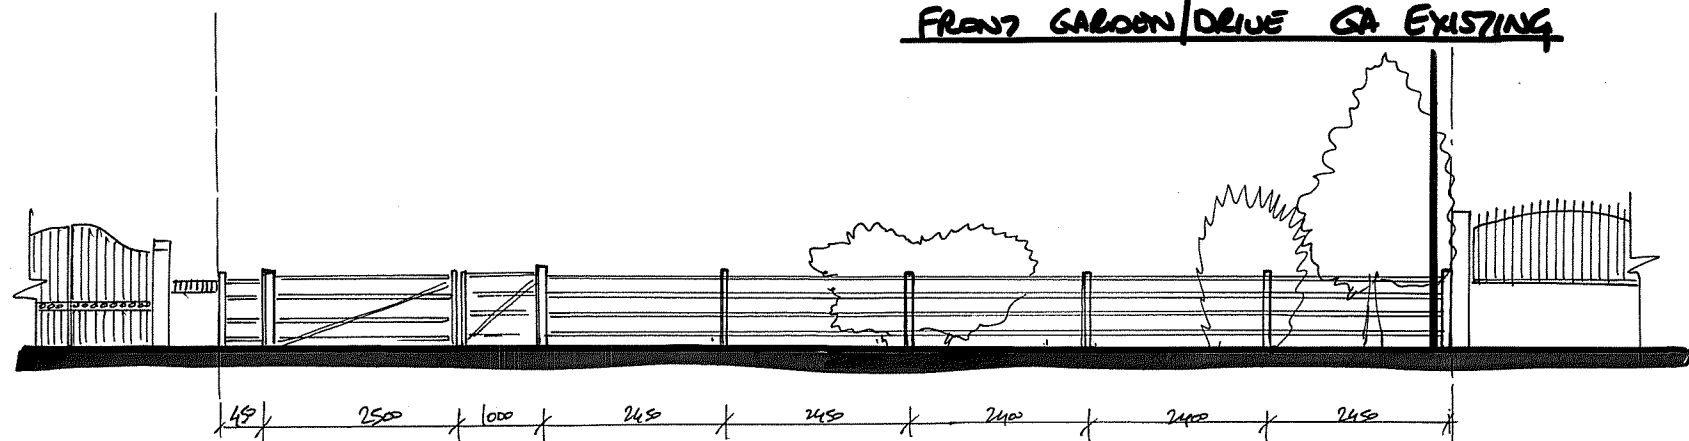

STREET SCENE / FRONT FENCE

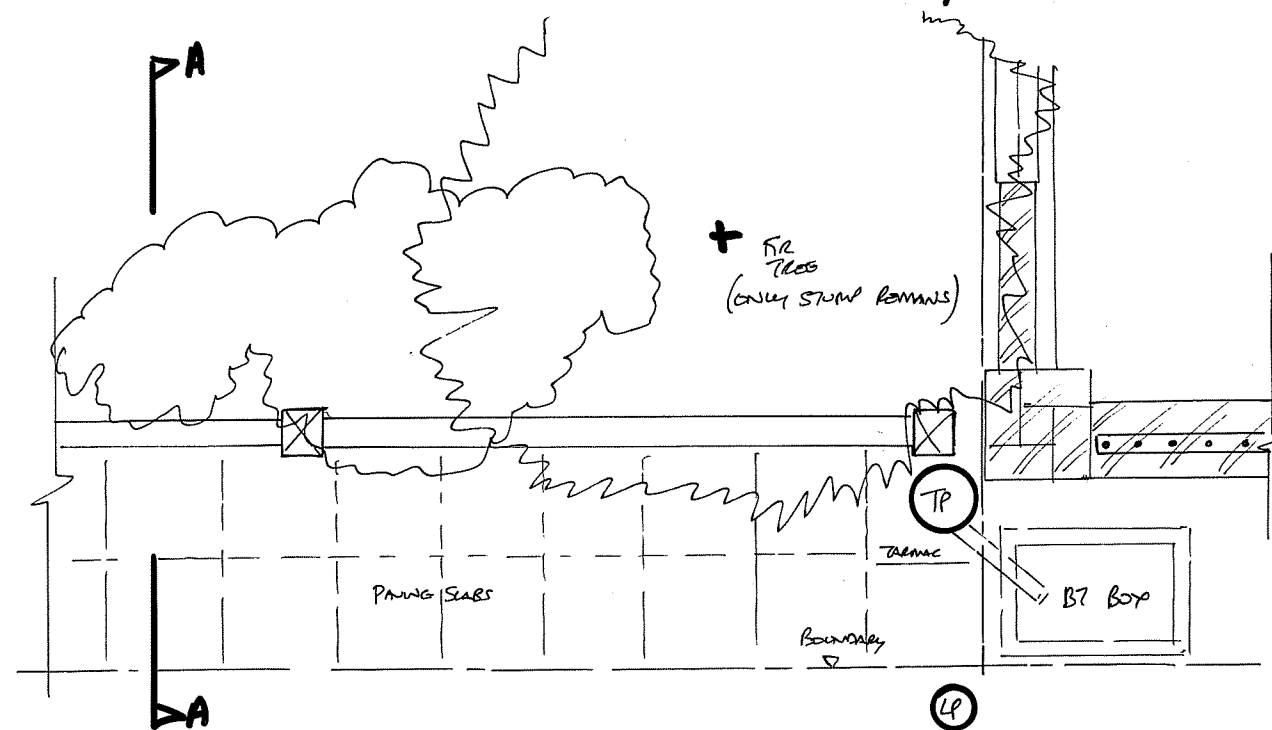

FRONT ENTRANCE PLAN 2 EXISTING

REV 01 - DETAILS/NOTES ADDED
REV 0 - DRAFT

PROJECT
SANTONA
WATLING STREET
GRAVESEND
KENT

DATE
NOV/2024

SCALE
1:100 1:20 = A3

TITLE
ELEVATIONS + GA'S
FOR FRONT ENTRANCE +
DRIVE

PROJECT
DKM/7710/09
REV
01