

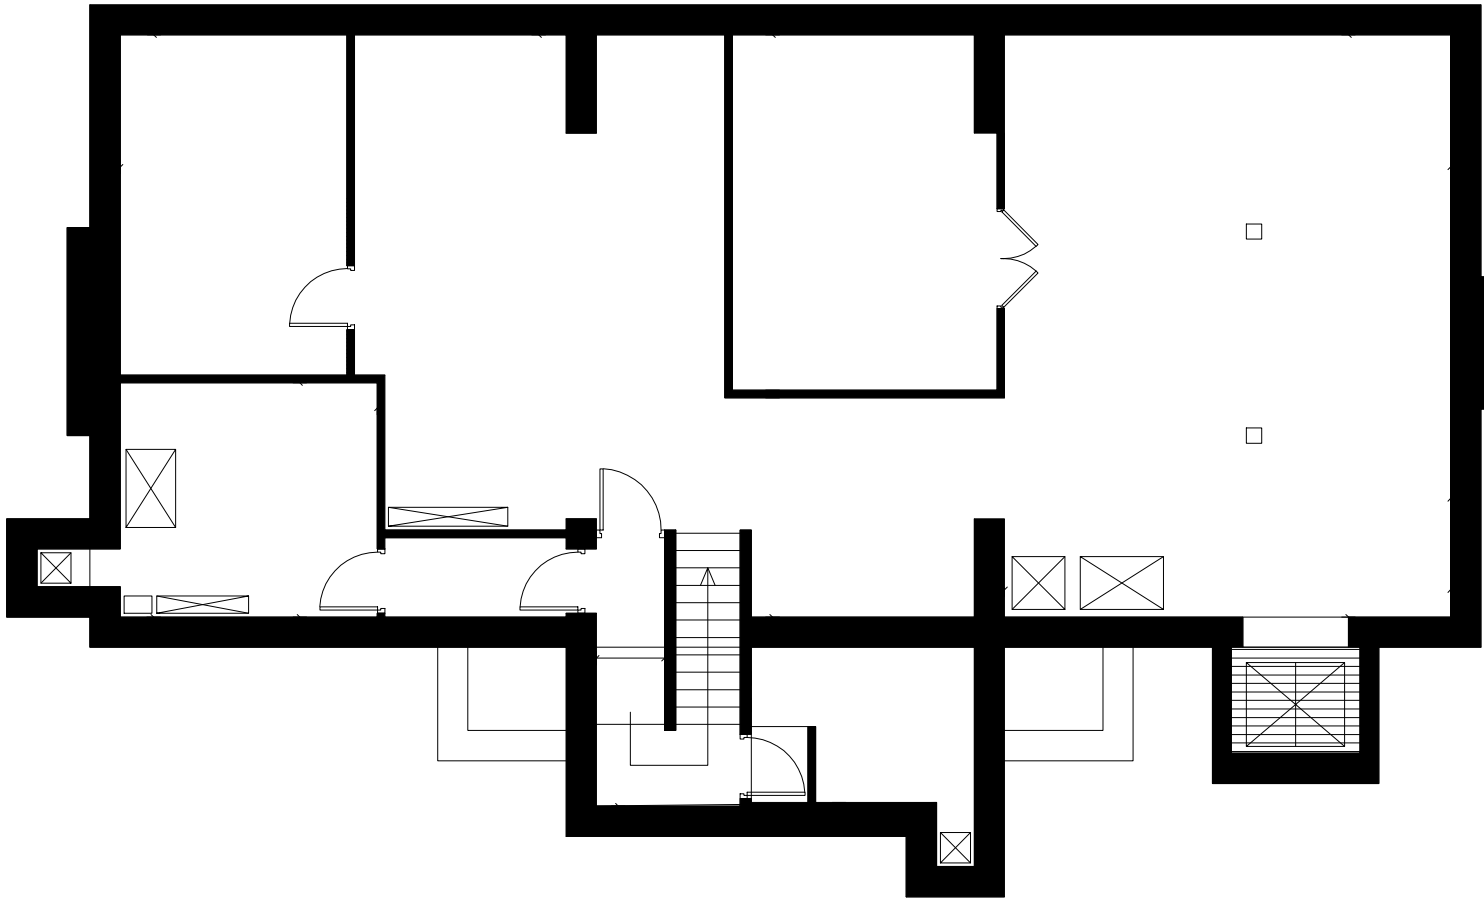


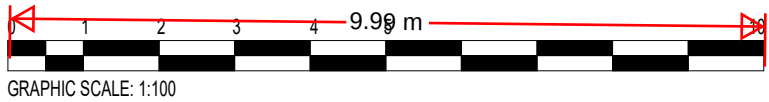

Existing Basement Plan
1 : 100

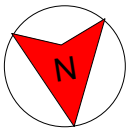

No .	Description	Date	St Hilda's Way, Gravesend DA12 4AZ	Client Gravesham Muslim Centre			REF	REV
				Date Oct 2023	Sheet number PL/GMCEC/SD102	Scale (@ A3) 1 : 100		
				Drawn MMK	Sanaa Designs 18 Grenadier Close Email - sanaadesigns@outlook.com Rainham, Kent Mobile - 07583 437570 ME8 8NQ			
				Checked by TK				
				Existing Basement Plan				